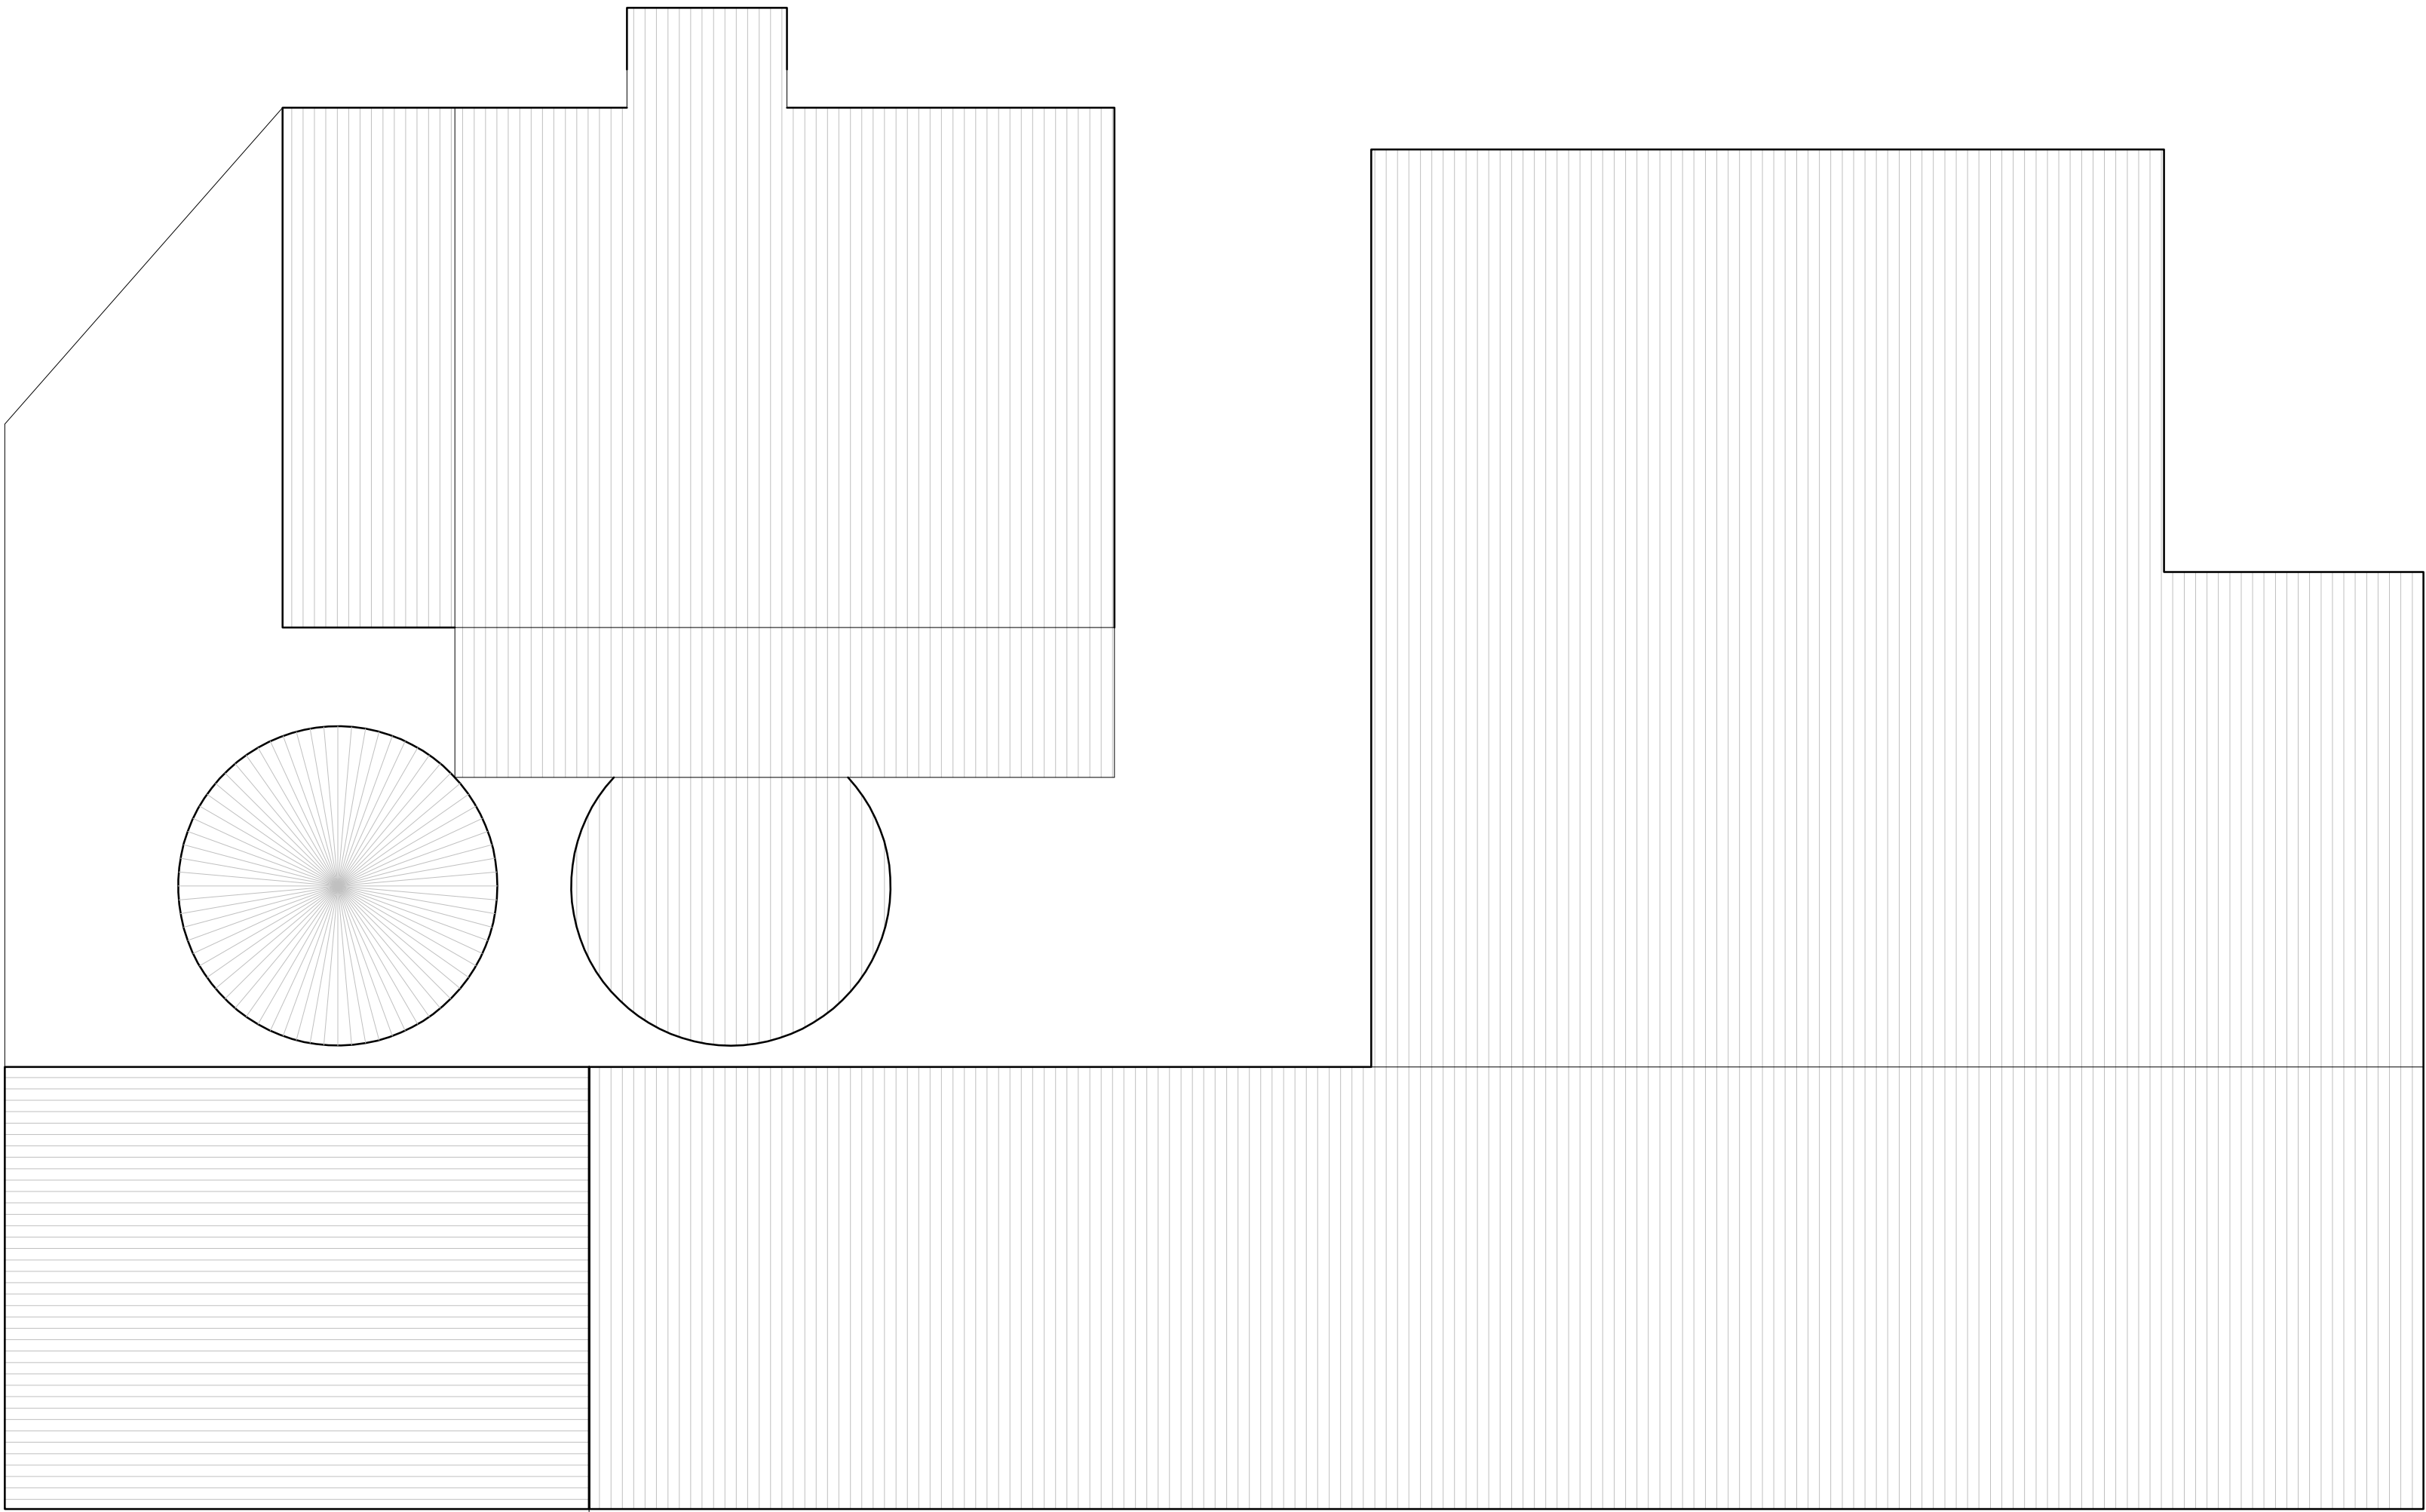


Proposal: REPLACEMENT AGRICULTURAL STORAGE BUILDING			
 ARCHITECTURAL DESIGN CONSULTANTS	Drawing Description. EXISTING ROOF PLAN		
	Location. Tulleys Farm Turners Hill Road Worth Crawley RH10 4PD		
Tel: 07917858987 Email: stevebulldesign@gmail.com		For: Mr Stuart Beare	Date : Nov 2025
Scale :	1:100	Drawing No: 2025-54-03	rev.