




PROPOSED FRONT ELEVATION
Facing South

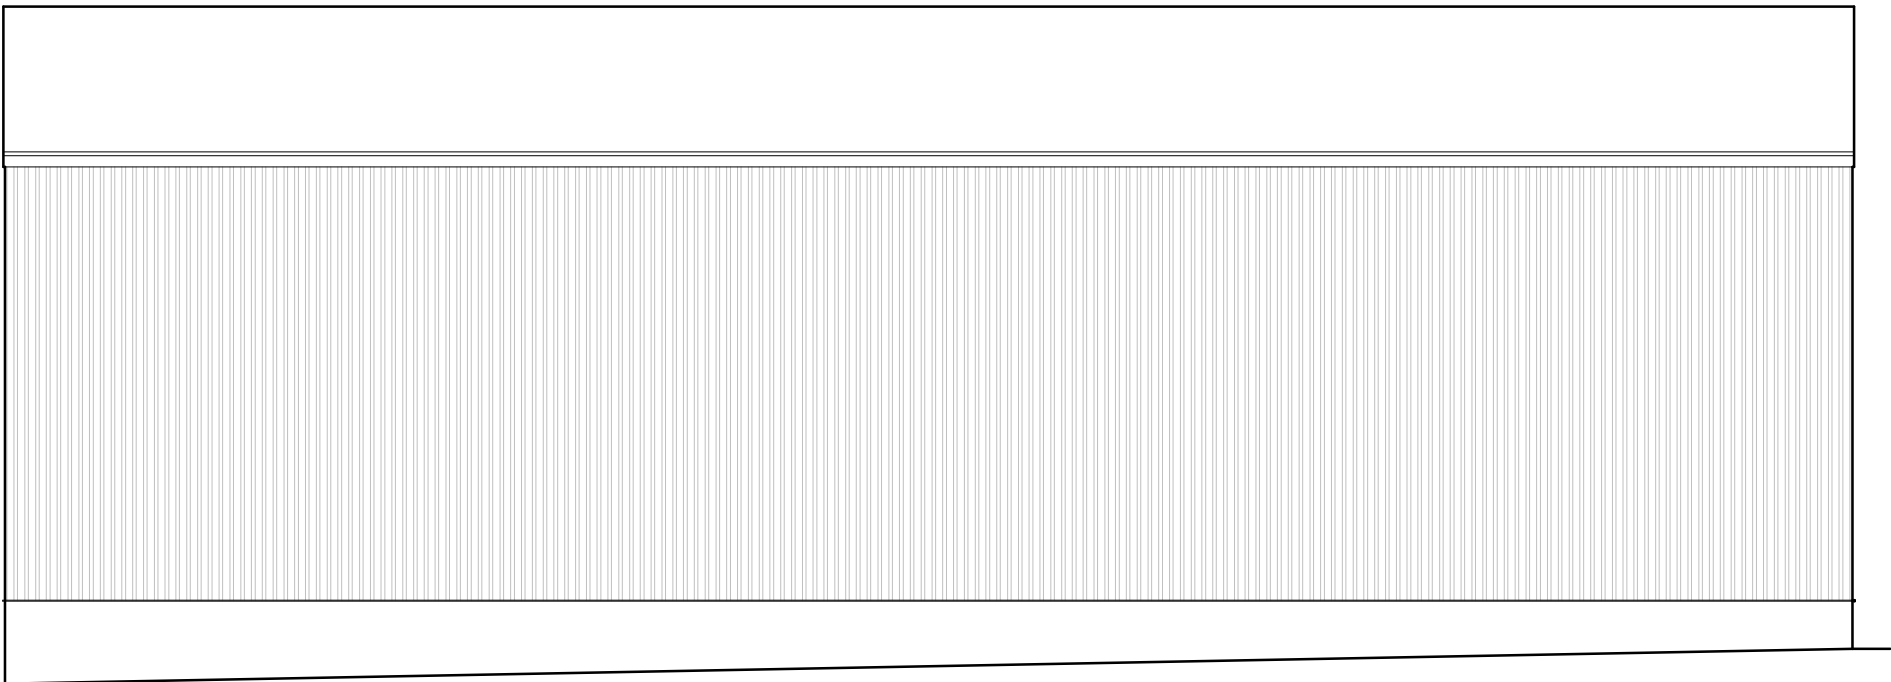

PROPOSED SIDE ELEVATION
Facing West

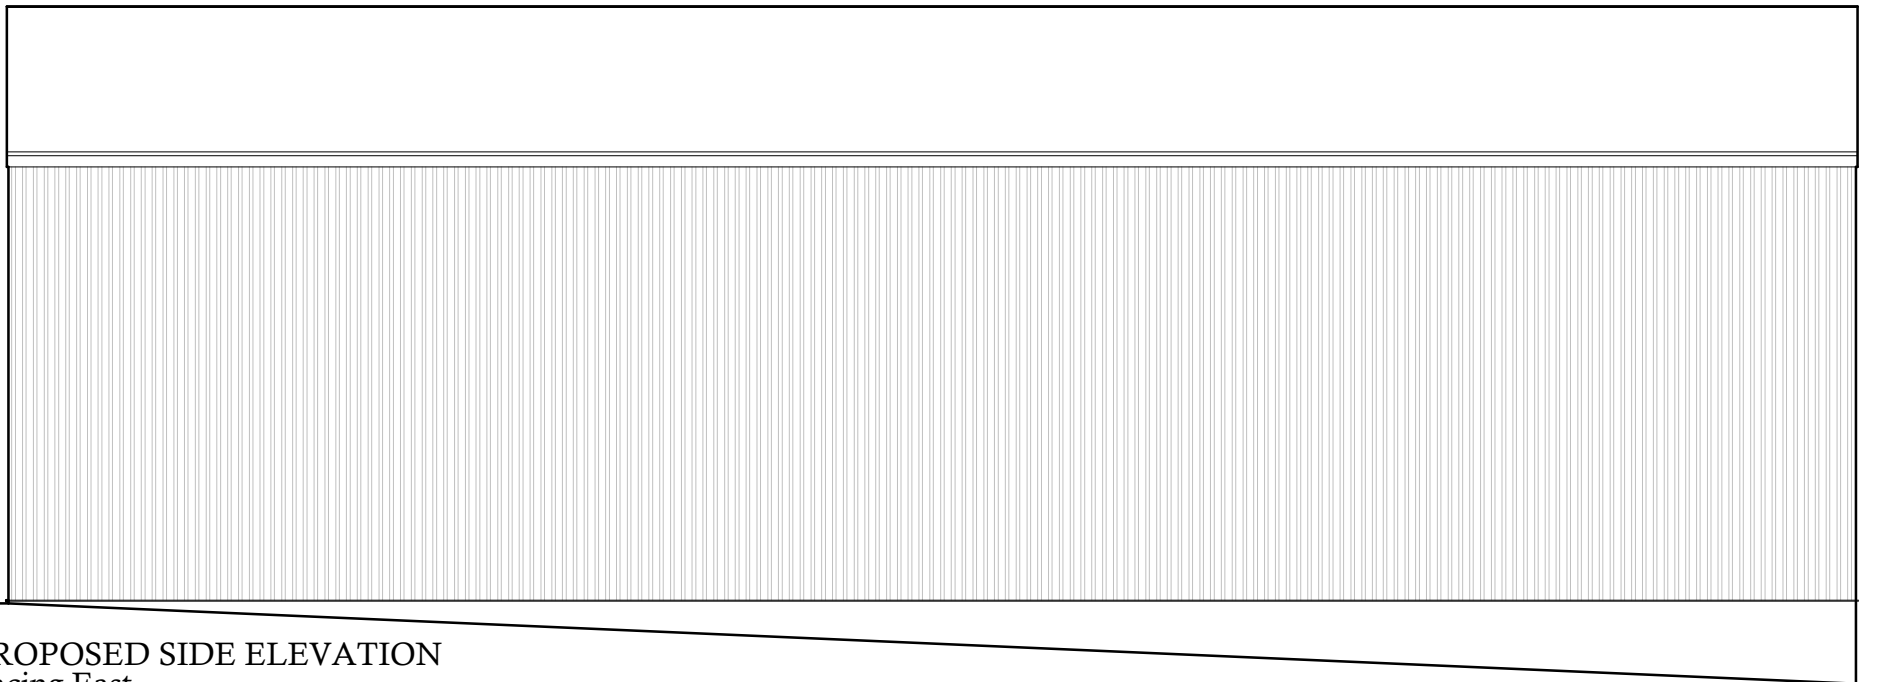

PROPOSED SIDE ELEVATION
Facing East

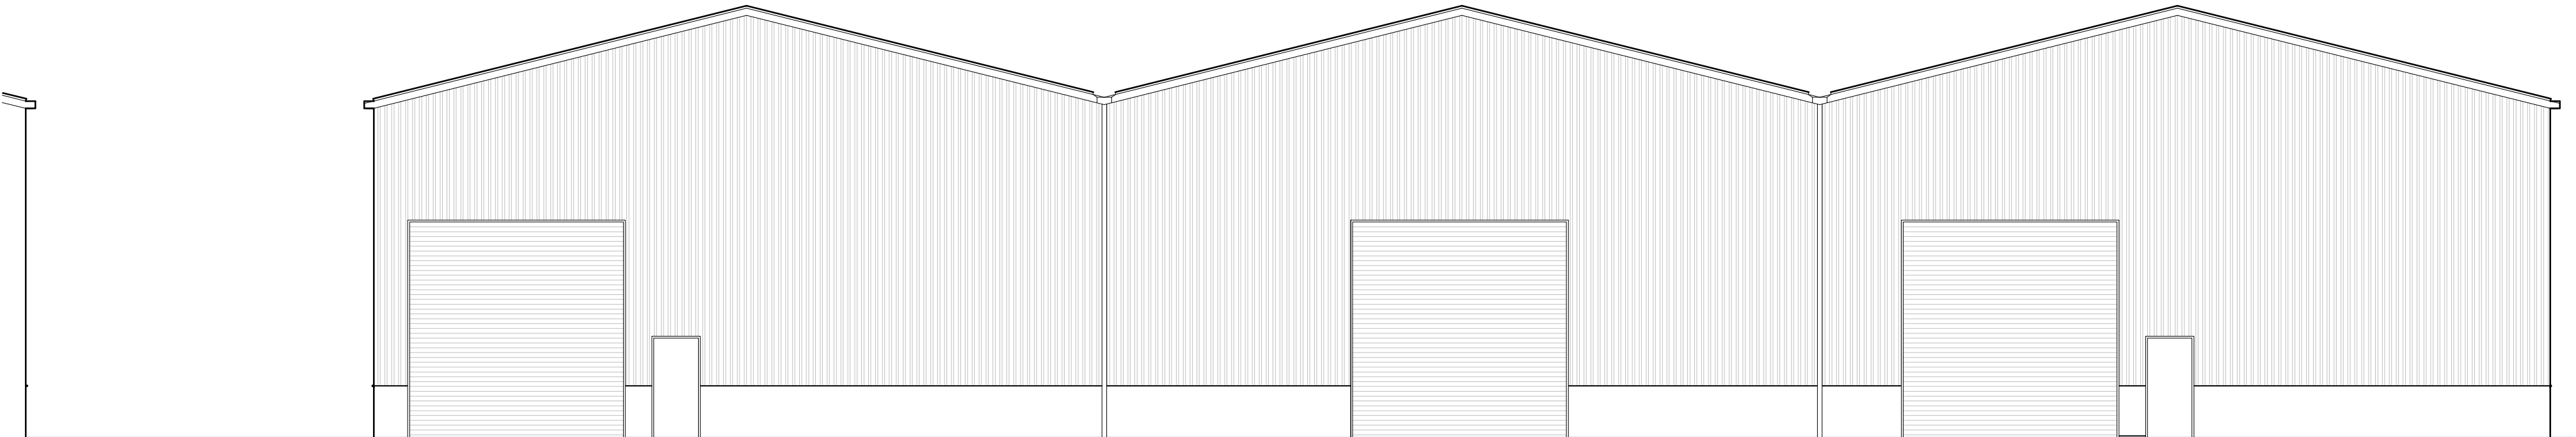

PROPOSED REAR ELEVATION
Facing North

Proposal: REPLACEMENT AGRICULTURAL STORAGE BUILDING			
	Drawing Description.		
	PROPOSED ELEVATIONS		
Tel: 07917858987 Email: stevebulldesign@gmail.com	Location.		
	Tulleys Farm Turners Hill Road Worth Crawley RH10 4PD		
For: Mr Stuart Beare		Date : Nov 2025	
Scale :	1:100	Drawing No: 2025-54-04	rev.