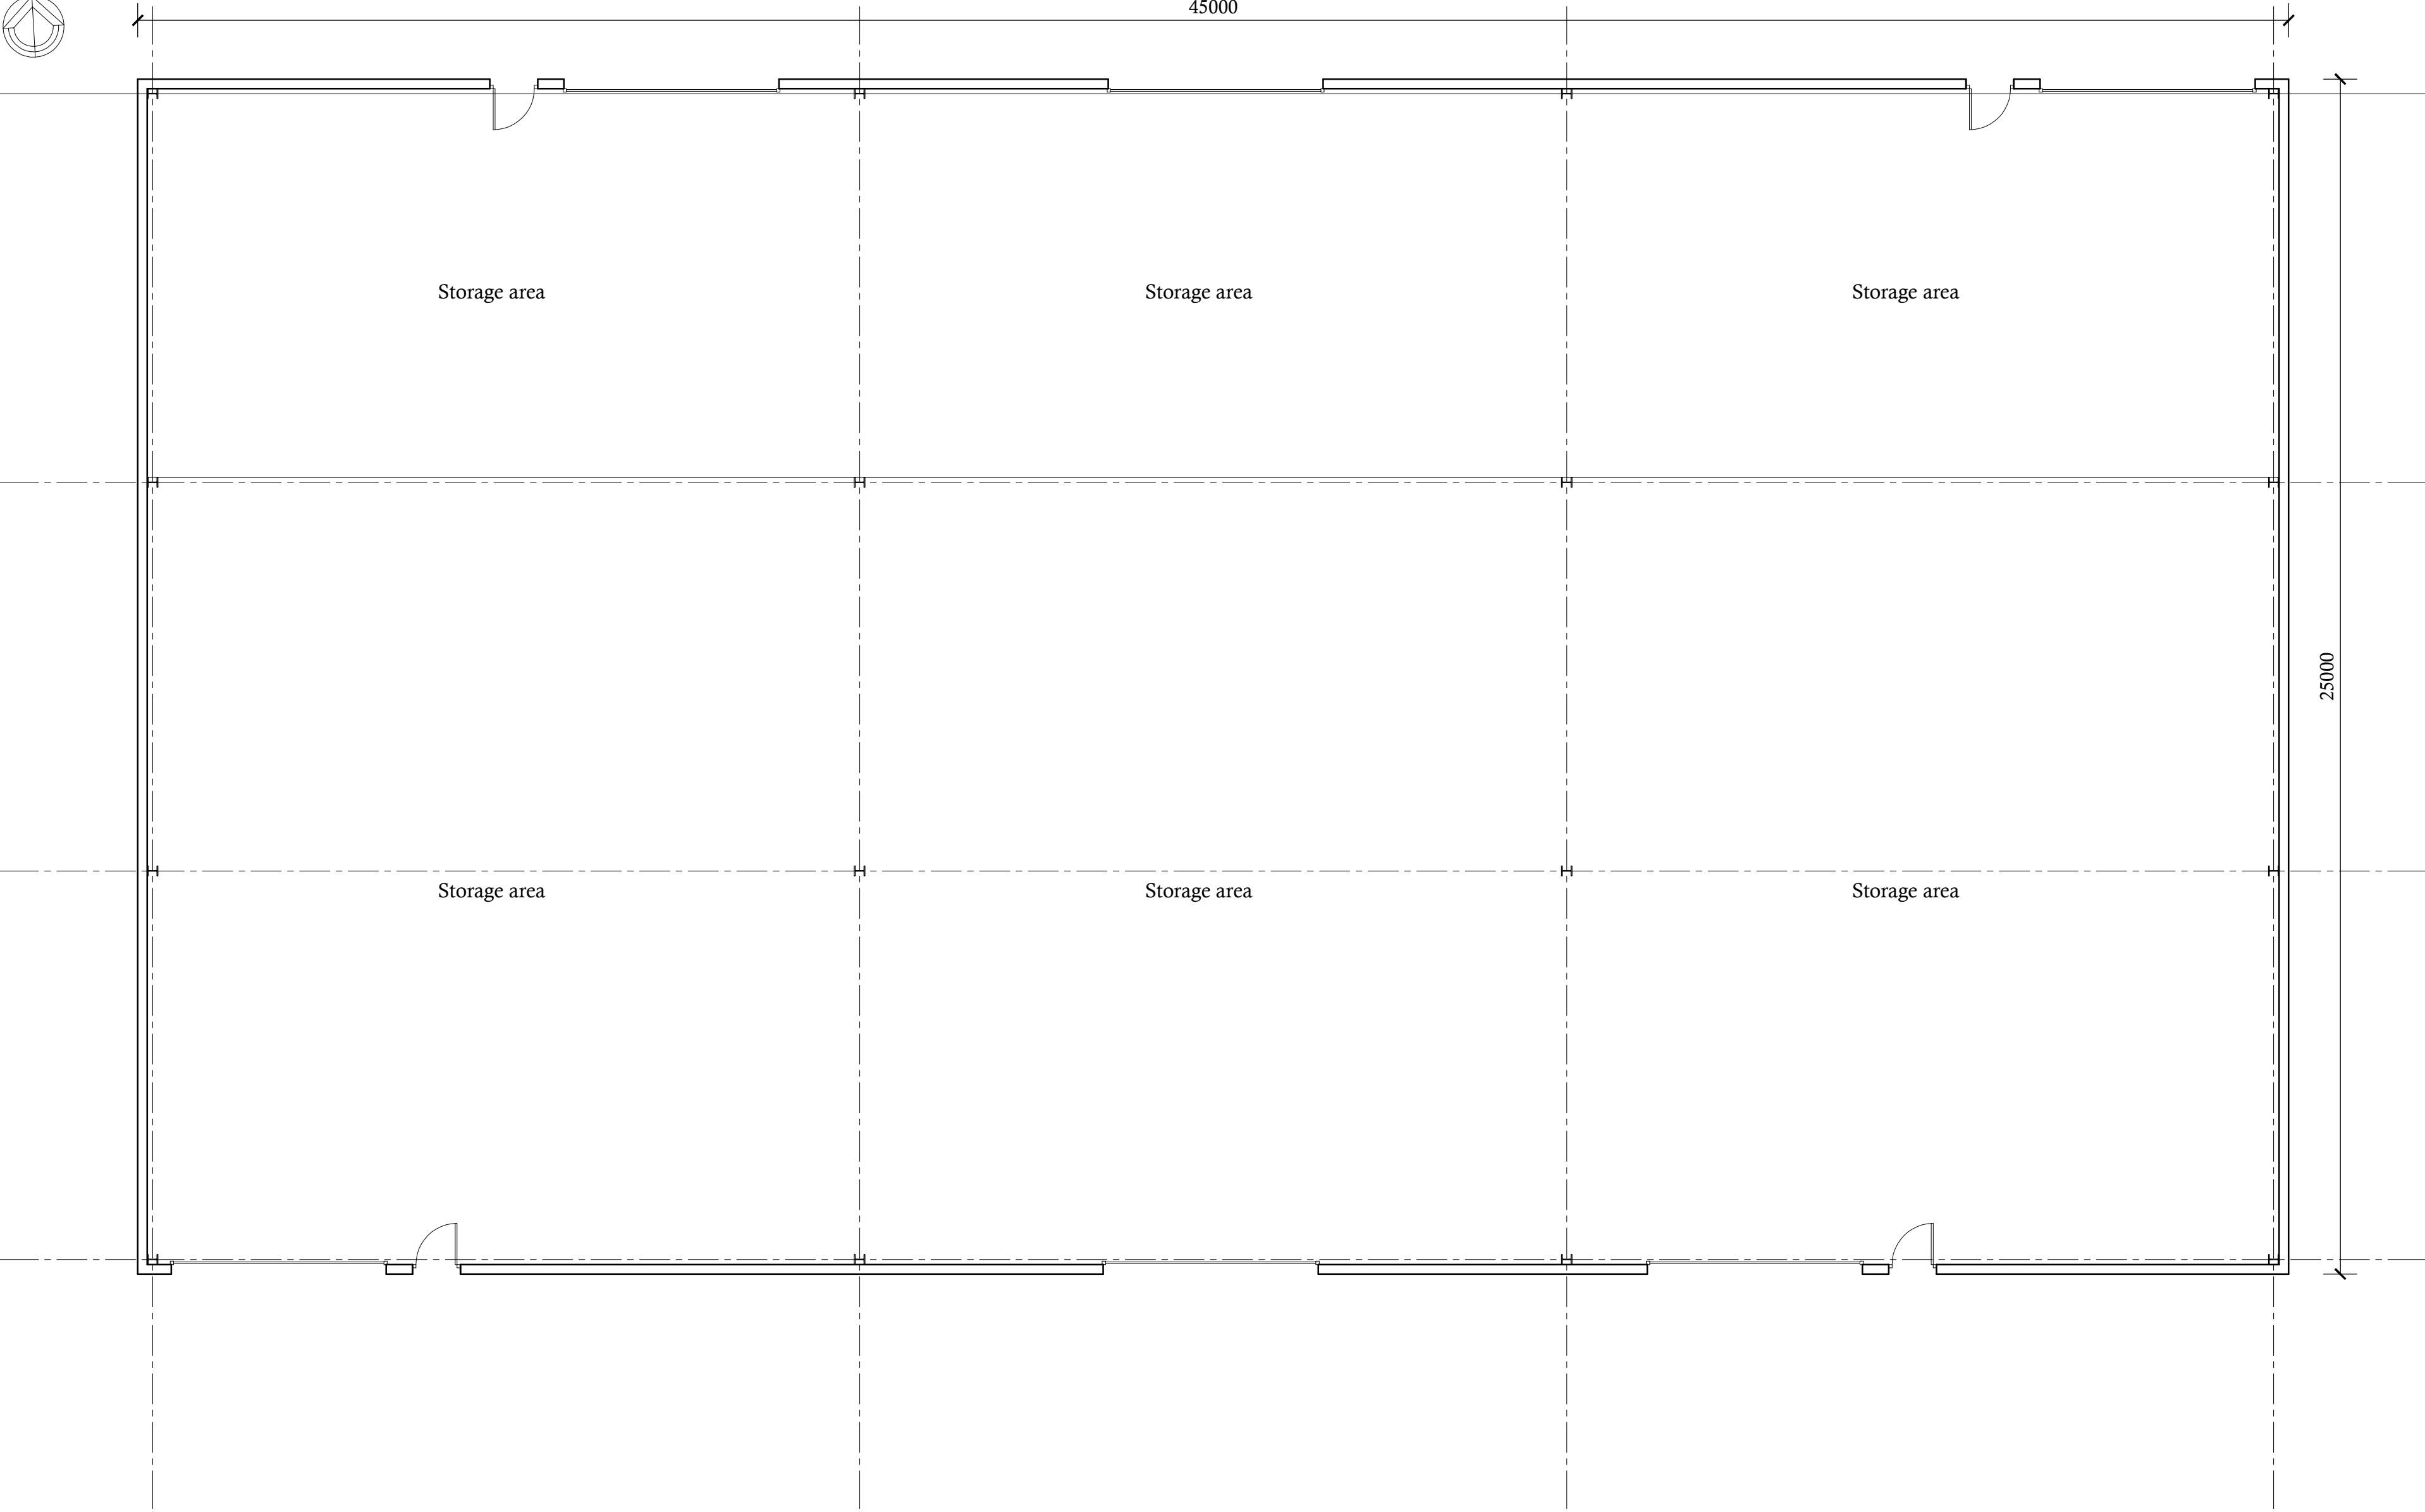


Proposal: REPLACEMENT AGRICULTURAL STORAGE BUILDING		
	Drawing Description. PROPOSED FLOOR PLAN	
	Location. Tulleys Farm Turners Hill Road Worth Crawley RH10 4PD	
Tel: 07917858987 Email: stevebulldesign@gmail.com	For: Mr Stuart Beare	Date : Nov 2025
Scale : 1:100	Drawing No: 2025-54-05	rev.