



East Elevation

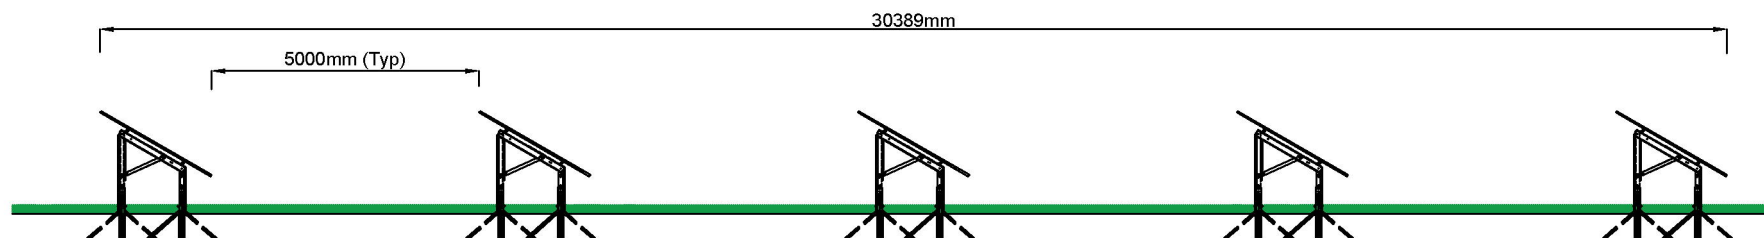

West Elevation

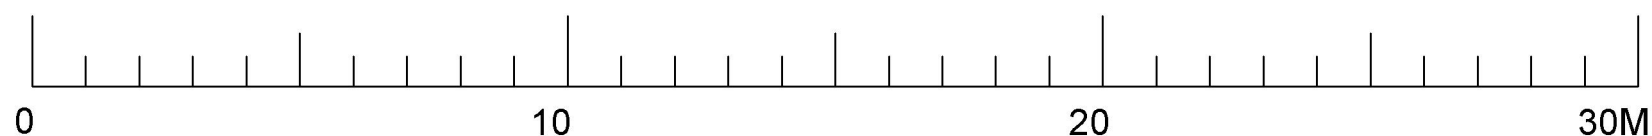

Rev.	Reason.	Date.
Scale	1:100 @ A3	
Drawn By	MM	
Date	15/08/2025	

Park House
Twineham Lane
Twineham
RH17 5NP