



North Elevation

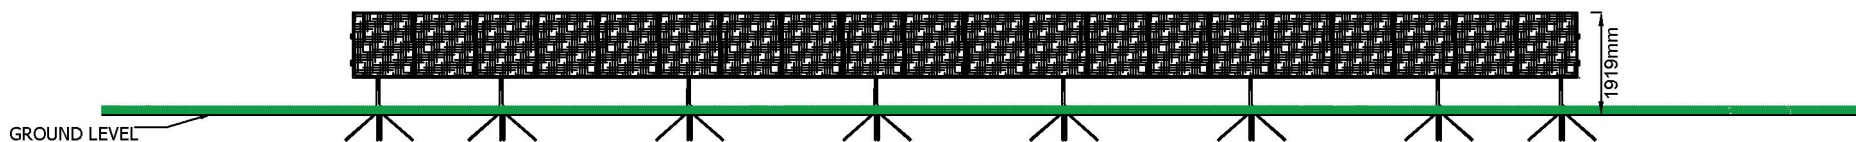

South Elevation

 

Rev.	Reason.	Date.
Scale	1:100 @ A3	
Drawn By	MM	
Date	15/08/2025	
Park House Twineham Lane Twineham RH17 5NP		
2829-23 North & South Elevations		