




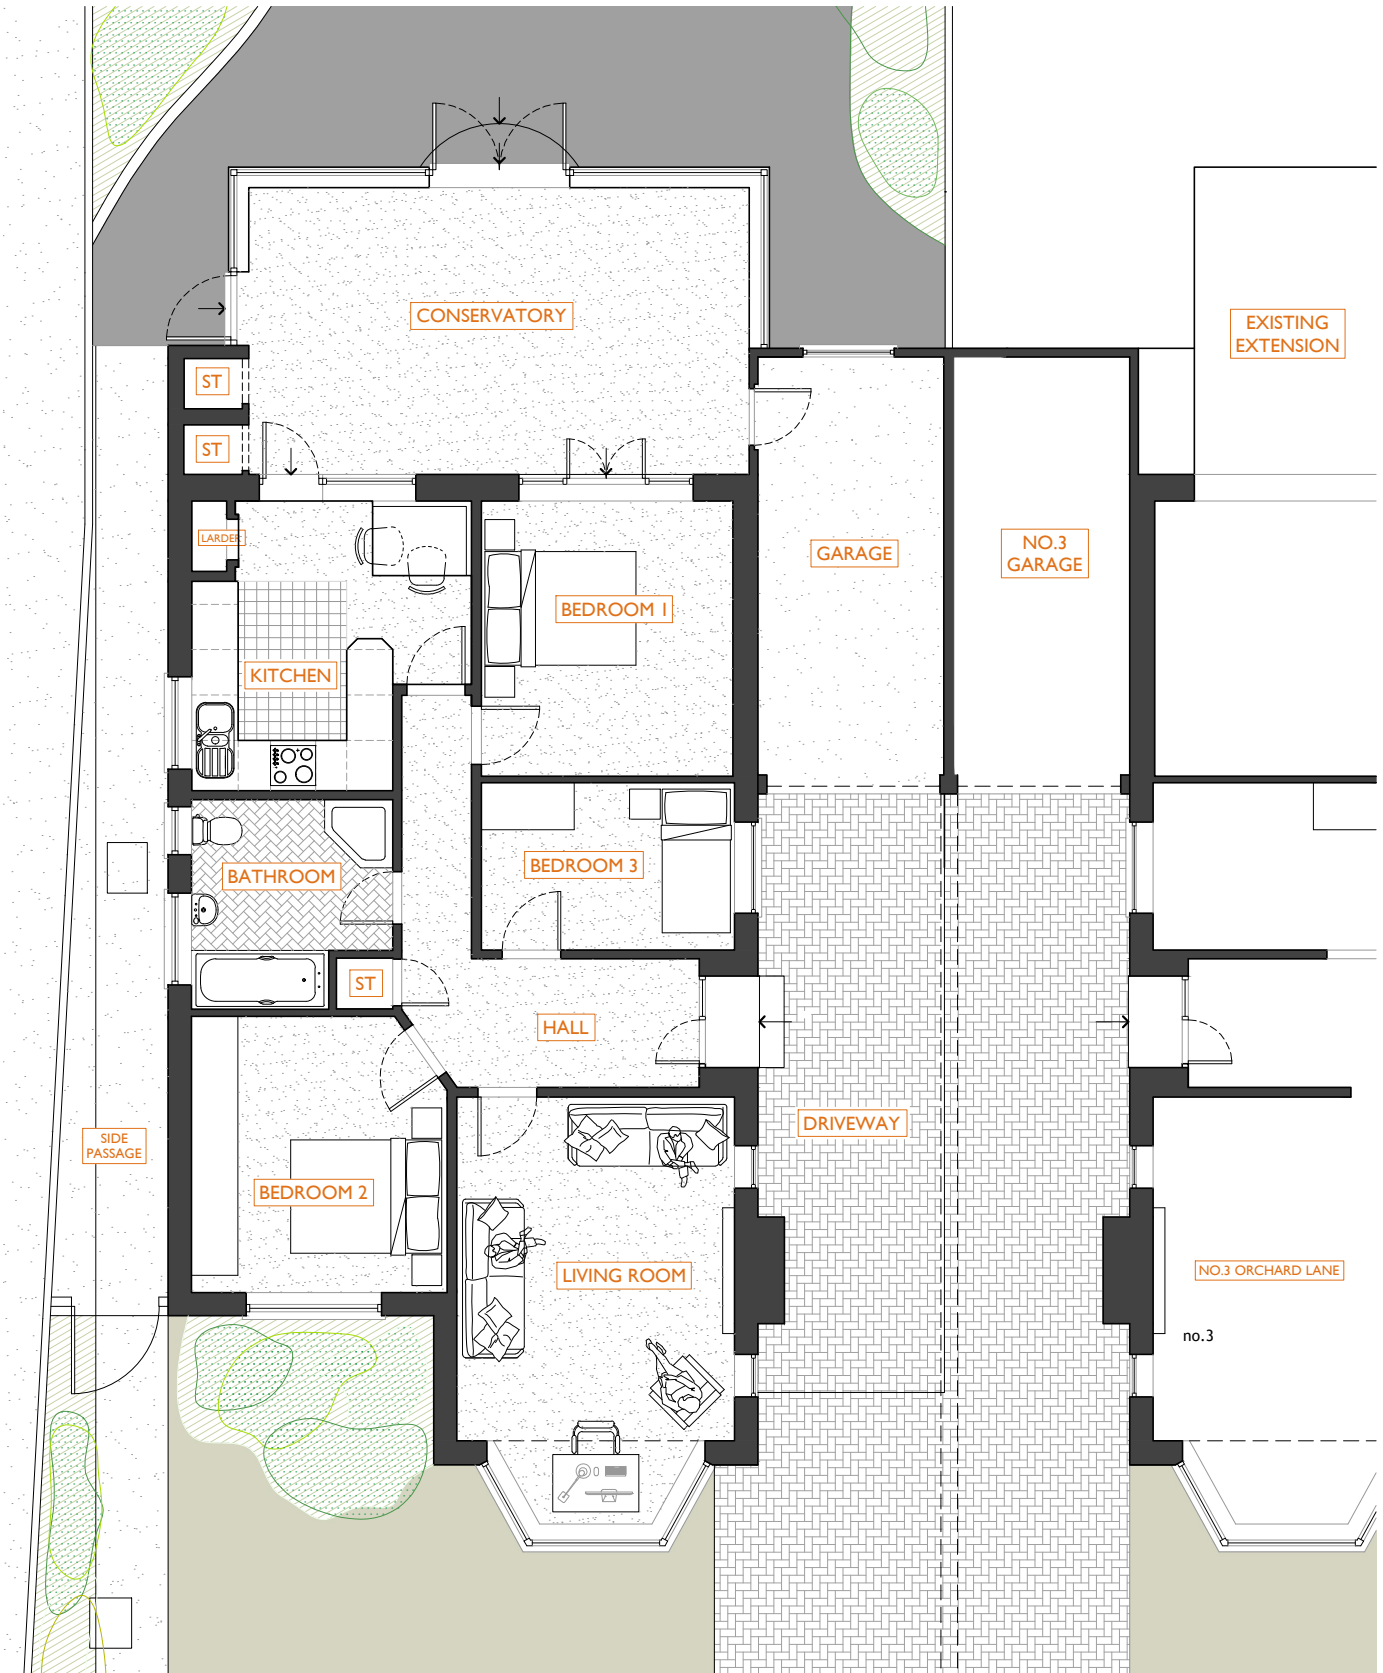

00 Existing Ground Floor Plan
Scale 1:100

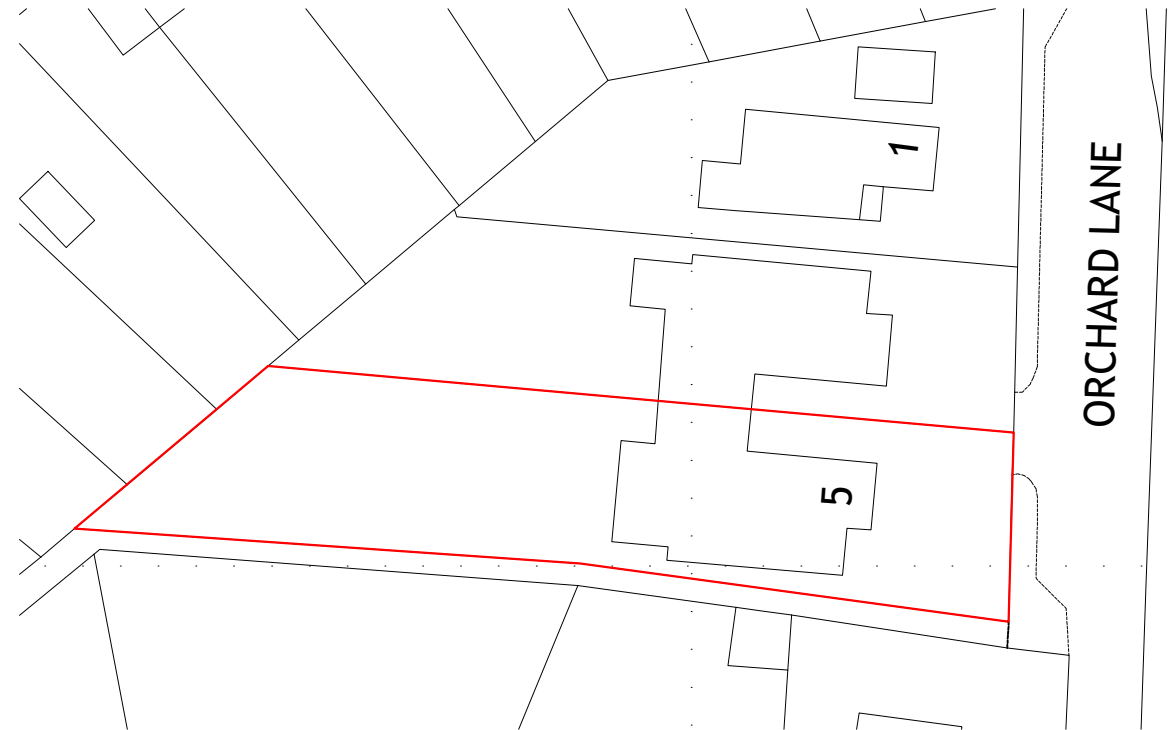



BP Existing Block Plan
Scale 1:500

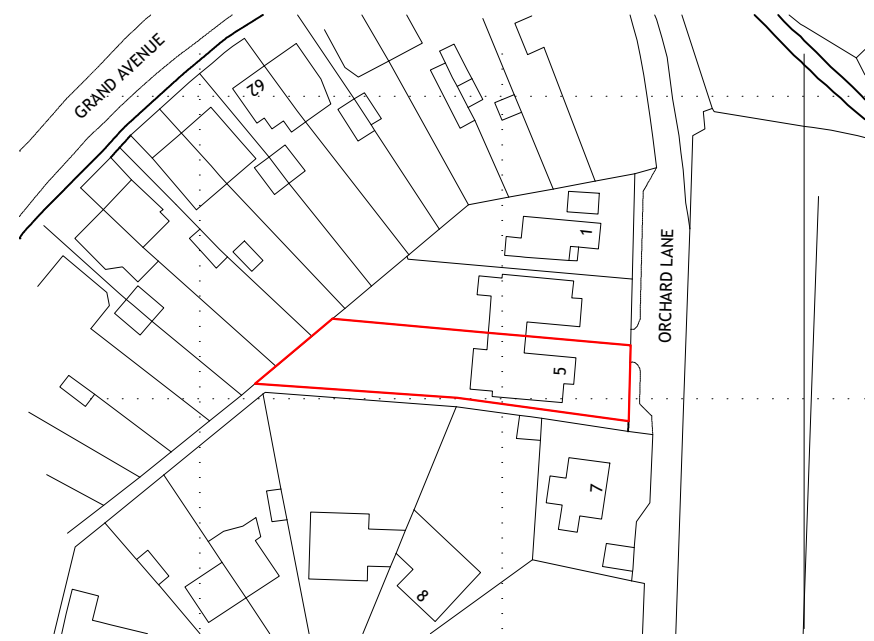

LP Existing Location Plan
Scale 1:1250



Do not scale from this drawing.
Only figured dimensions are to be used. All dimensions to be checked on site.
Please note: Refer to 'type' of drawing below; planning drawings should only be treated as such. This drawing is copyright.
01273 446 890 WWW.LRA-RETINUE.CO.UK
24 Windlesham Road, Brighton, East Sussex BN1 3AG, UK
LRA-Retinue registered in England and Wales 12353276

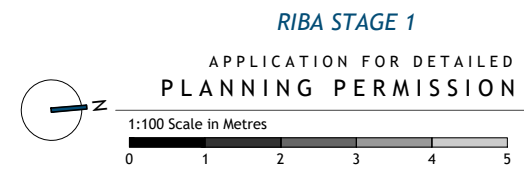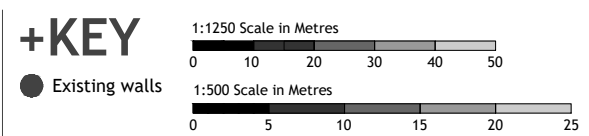

DATE 02.25	CLIENT: MR & MRS BROUGHALL	DRAWN BH	PROJECT: 5 ORCHARD LANE HASSECKS EAST SUSSEX BN6 8QE	DRAWING: EXISTING GROUND FLOOR & LOCATION PLANS	REVISION
SCALE 1:100/500/1250 @ A3		CHECKED LRA			NUMBER 2288-EX-001