



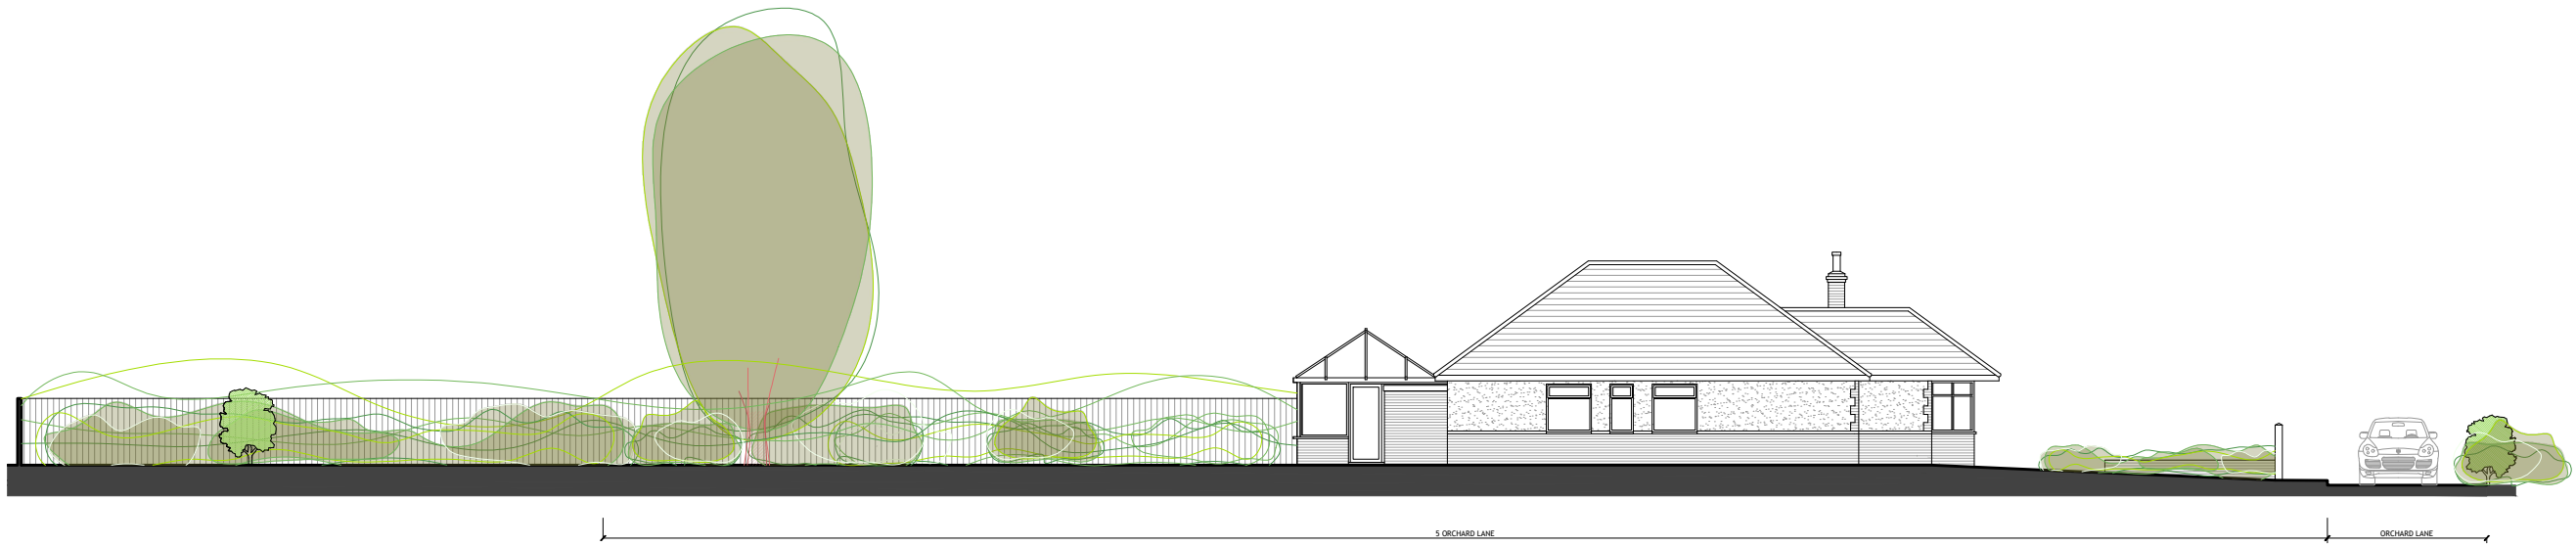

**SX** Existing Site Section  
Scale 1:200

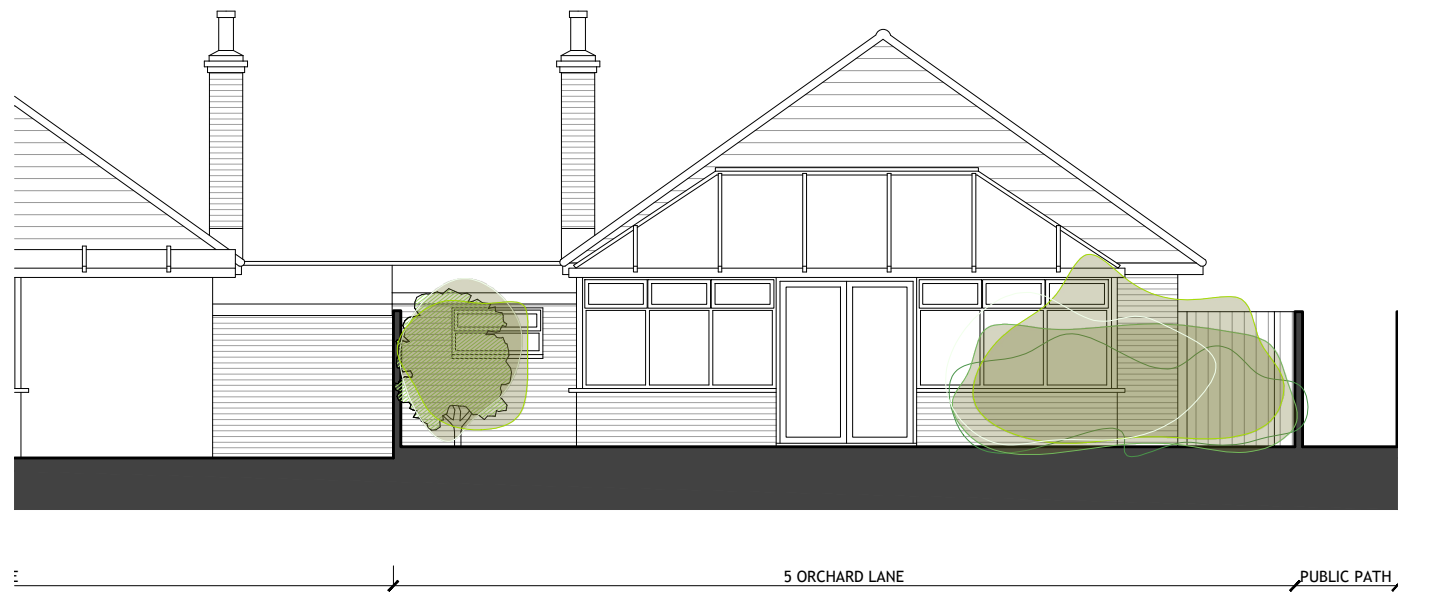

**EL** Existing East Elevation  
Scale 1:100



**EL** Existing West Elevation  
Scale 1:100



Do not scale from this drawing.  
Only figured dimensions are to be used. All dimensions to be checked on site.  
Please note: Refer to 'type' of drawing below; planning drawings should only be treated as such. This drawing is copyright.  
01273 446 890 WWW.LRA-RETINUE.CO.UK  
24 Windesham Road, Brighton, East Sussex BN1 3AG, UK  
LRA-Retinue registered in England and Wales 12353276



**RIBA STAGE 1**

**APPLICATION FOR DETAILED  
PLANNING PERMISSION**



DATE  
02.25  
SCALE  
1:100/200 @ A3

CLIENT:  
**MR & MRS BROUGHALL**

DRAWN  
BH  
CHECKED  
LRA

PROJECT:  
**5 ORCHARD LANE  
HASOCKS  
EAST SUSSEX  
BN6 8QE**

DRAWING:  
EXISTING  
**SITE SECTION, EAST &  
WEST ELEVATIONS**

REVISION  
NUMBER  
Z288-EX-004