



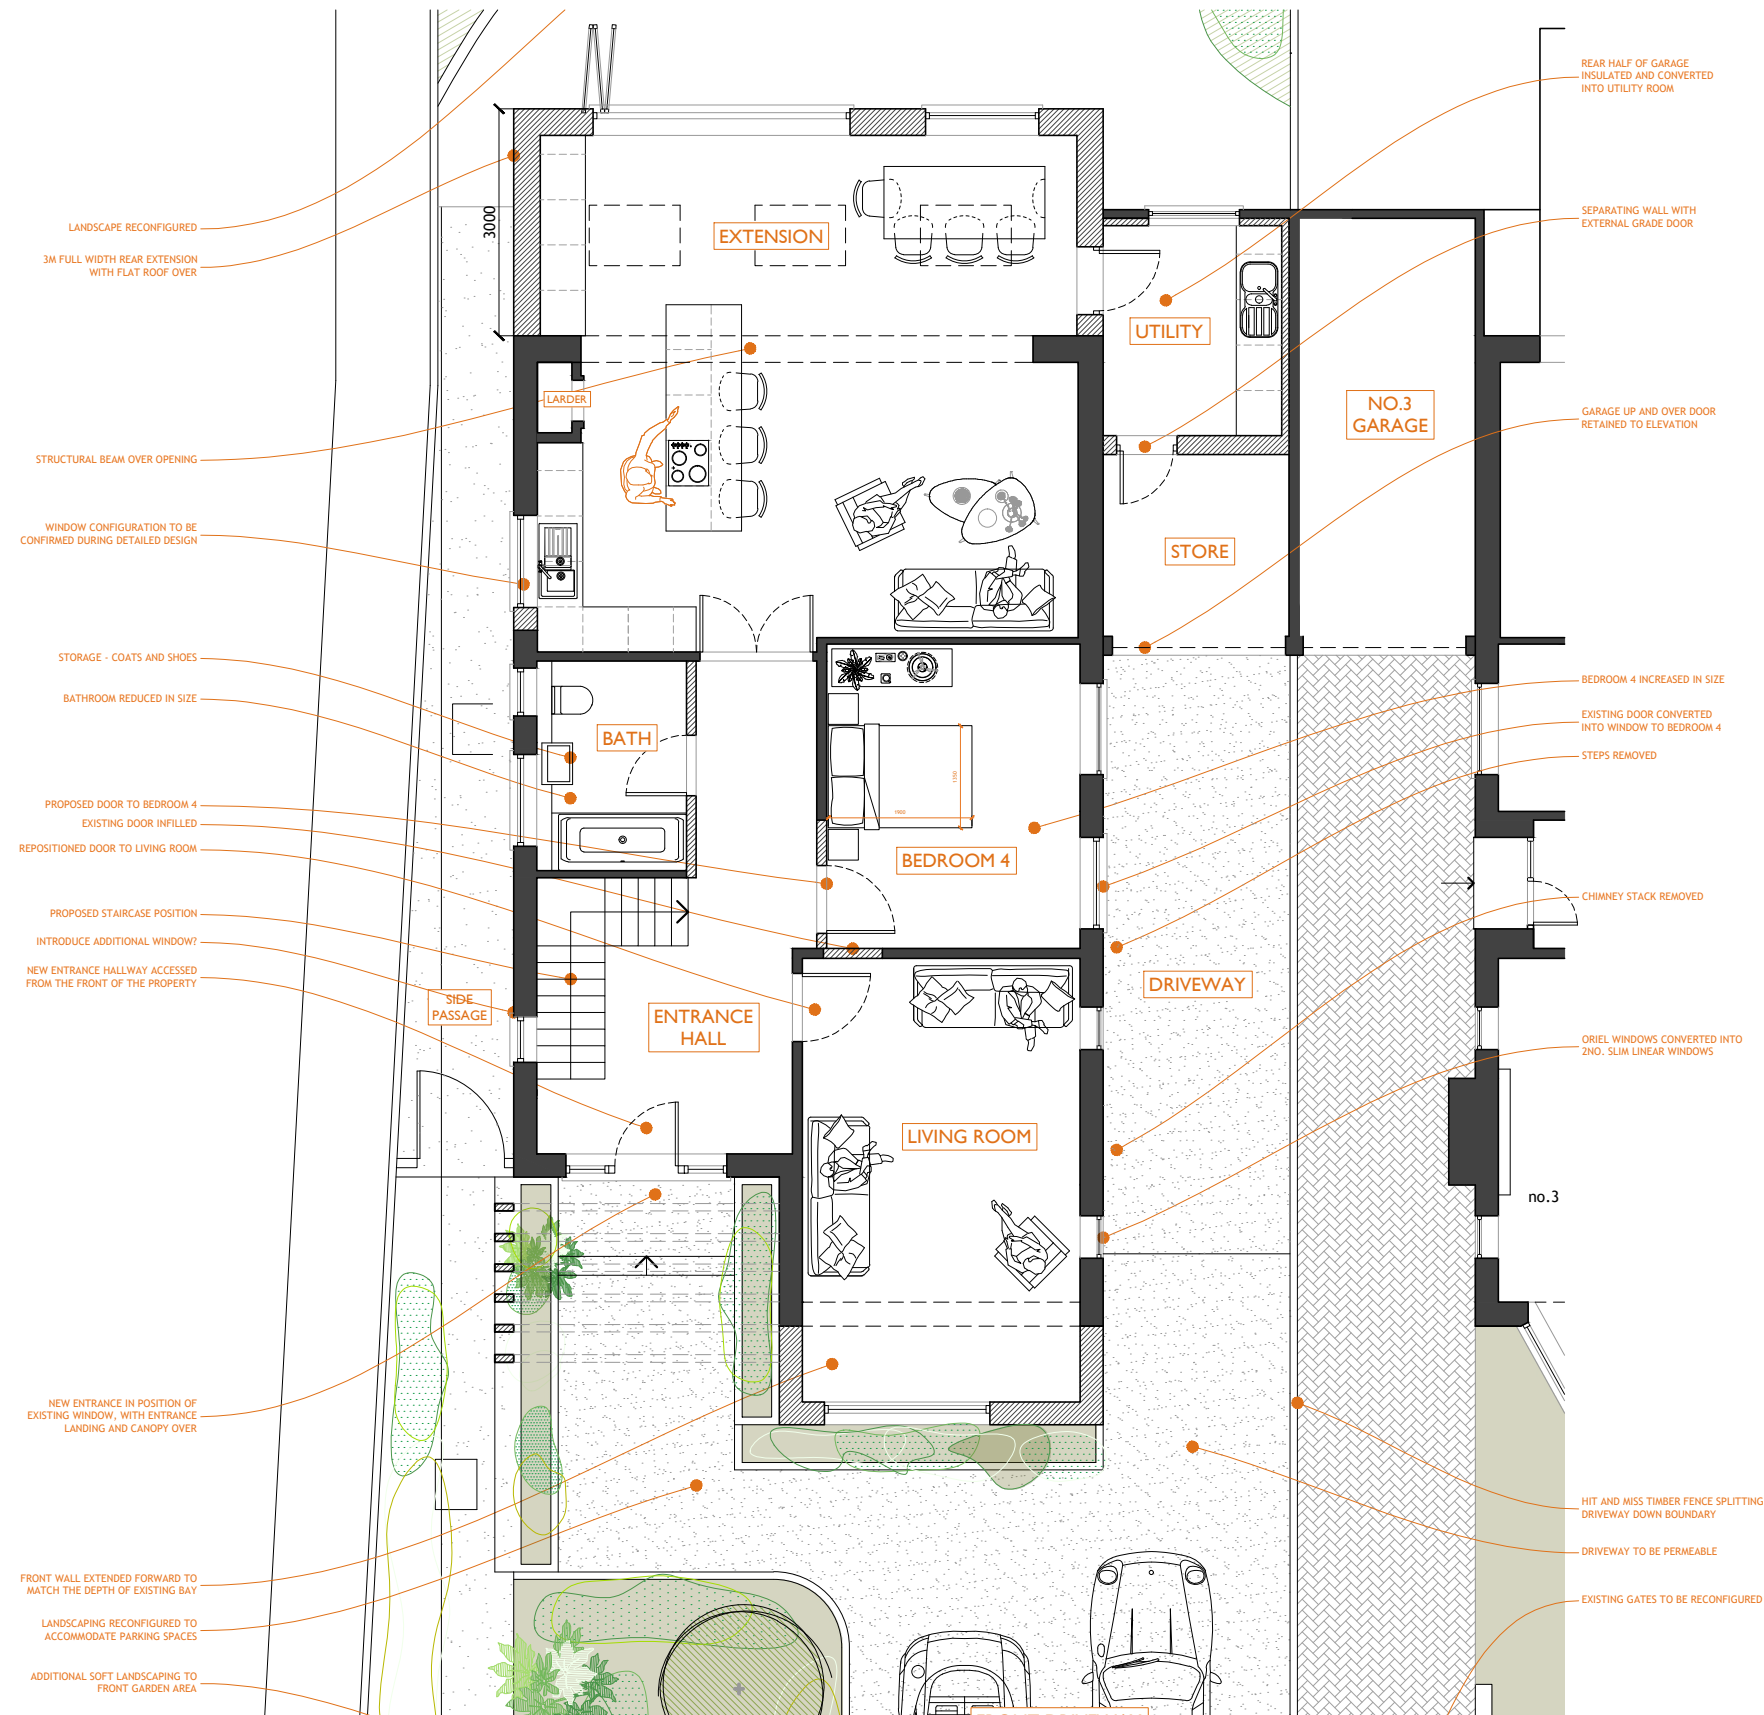

00 Proposed Ground Floor Plan
Scale 1:100

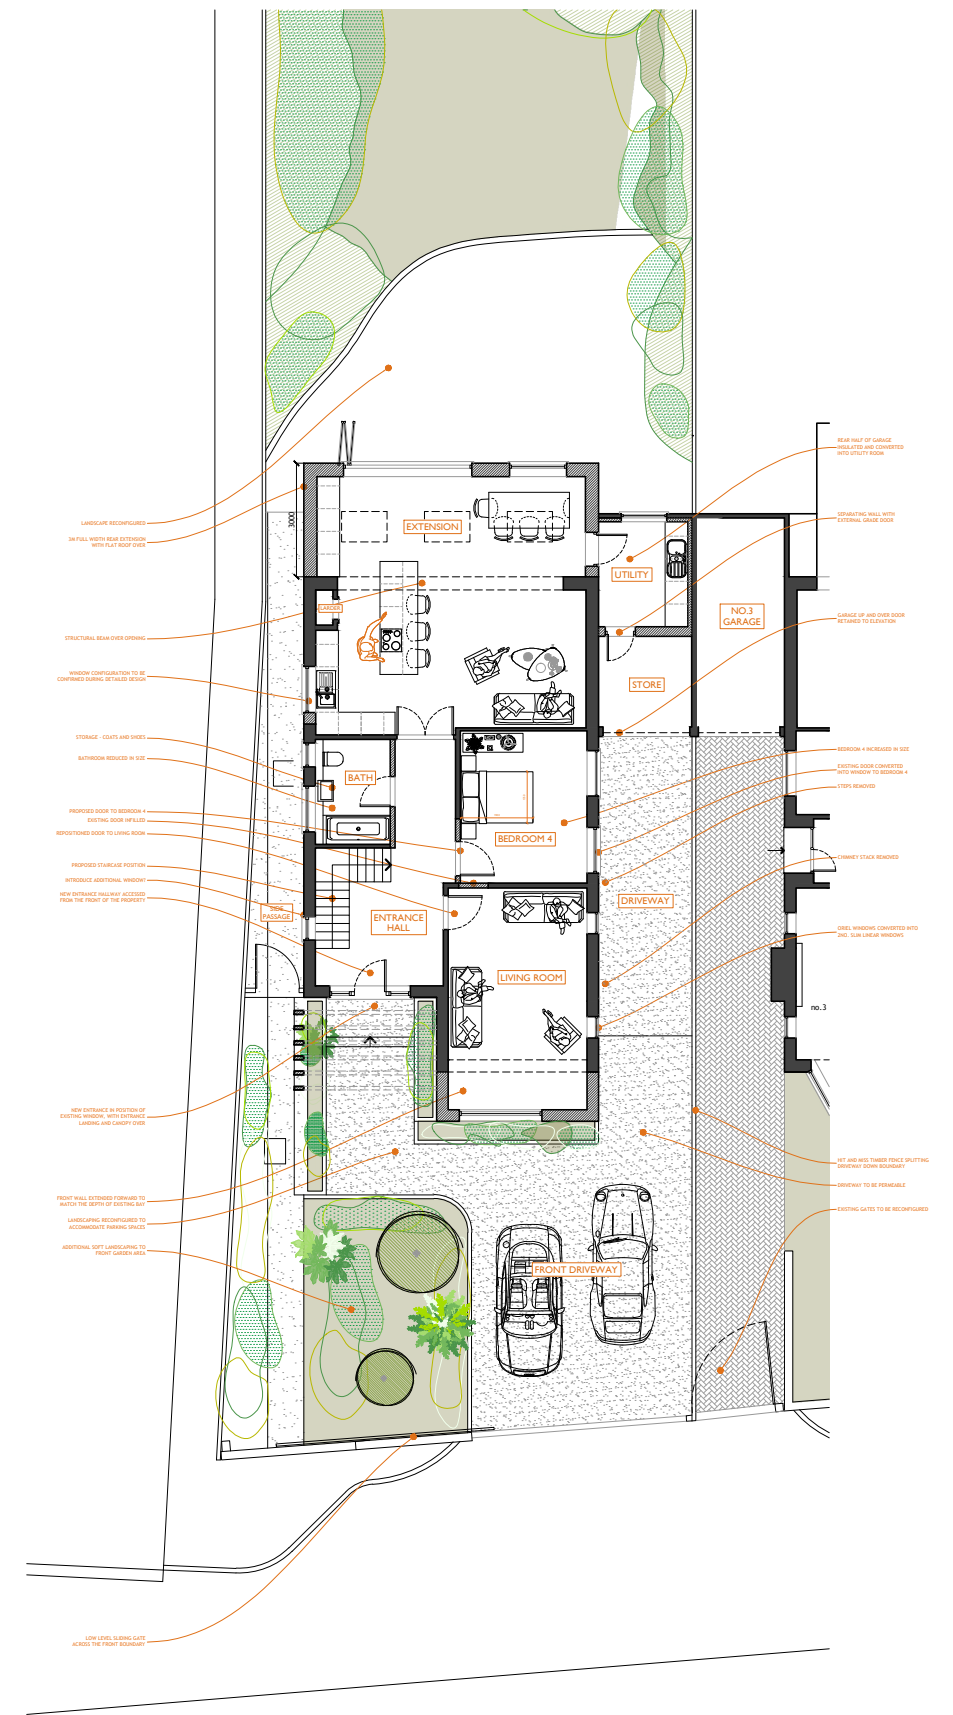

SP Proposed Site Plan
Scale 1:200