



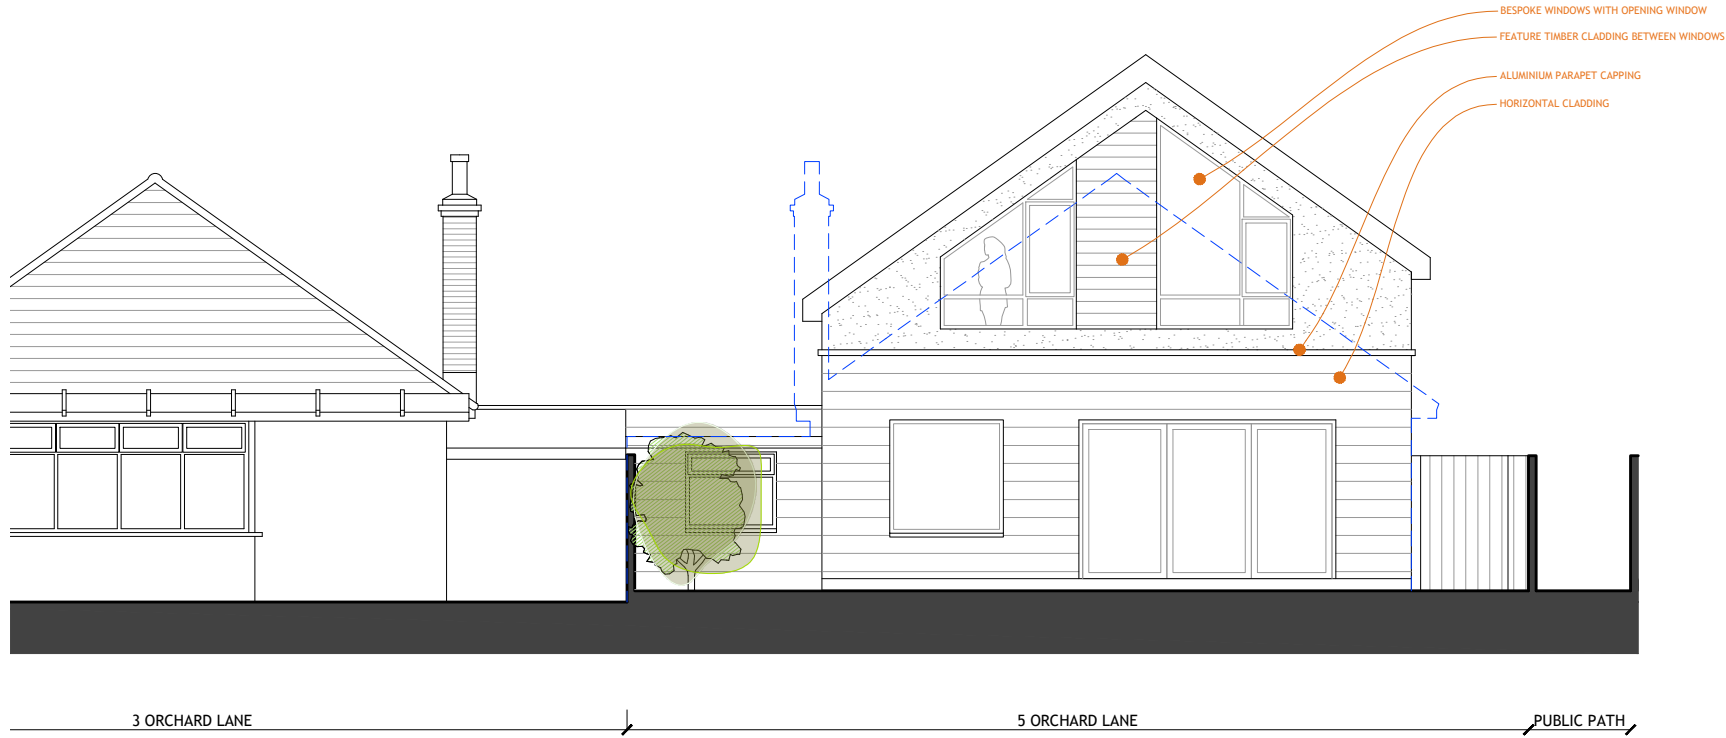

EL Proposed West Elevation
Scale 1:100

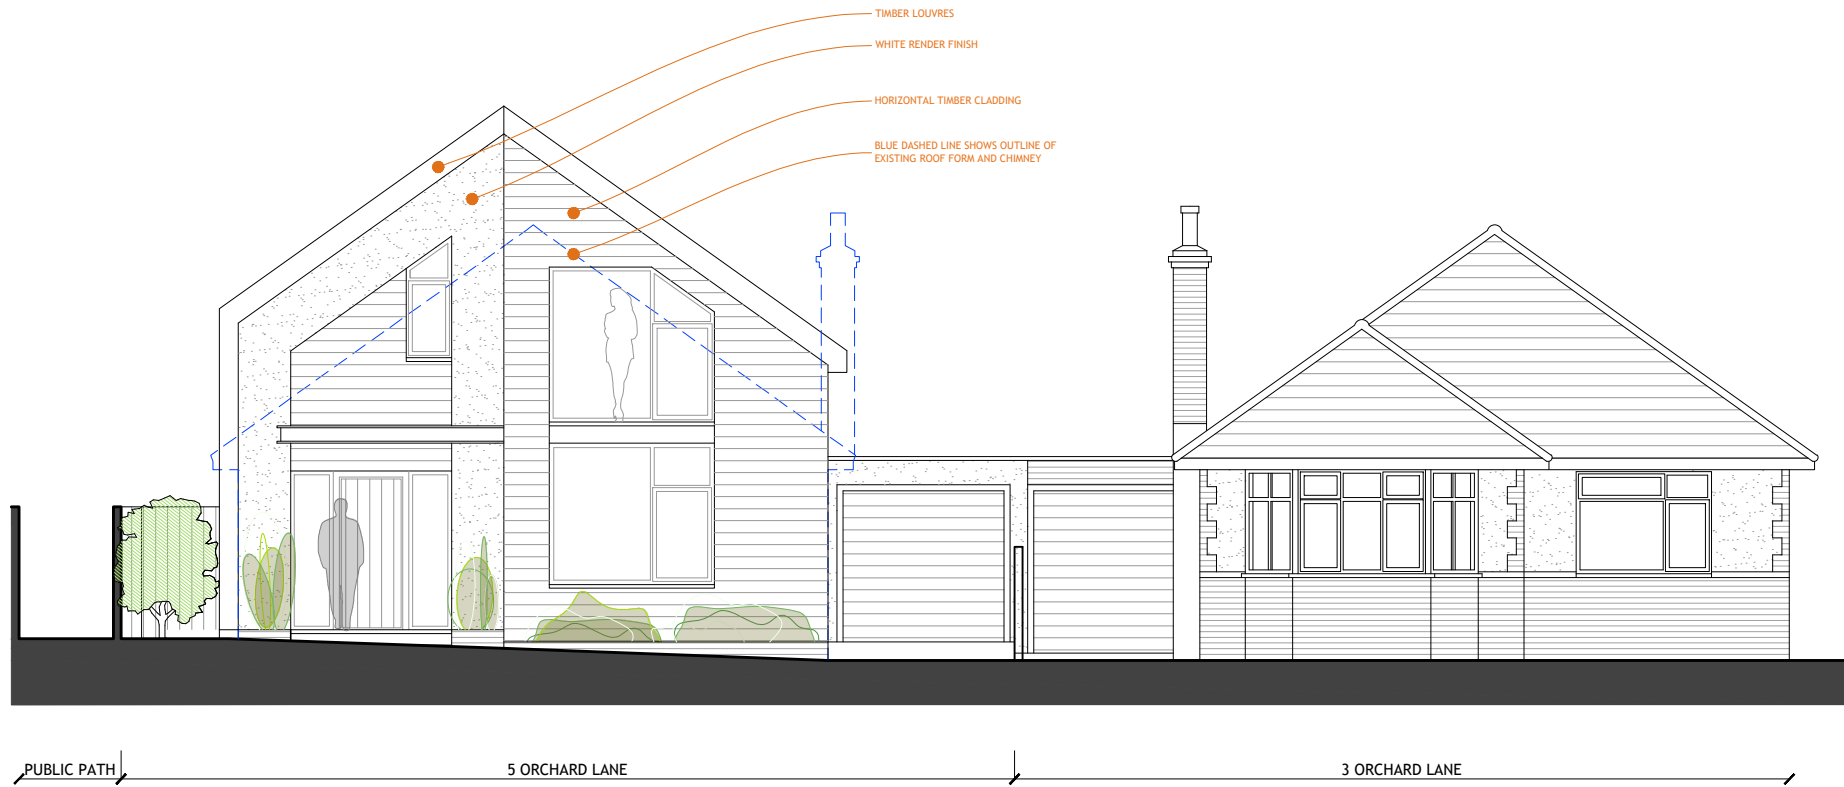

EL Proposed East Elevation
Scale 1:100