



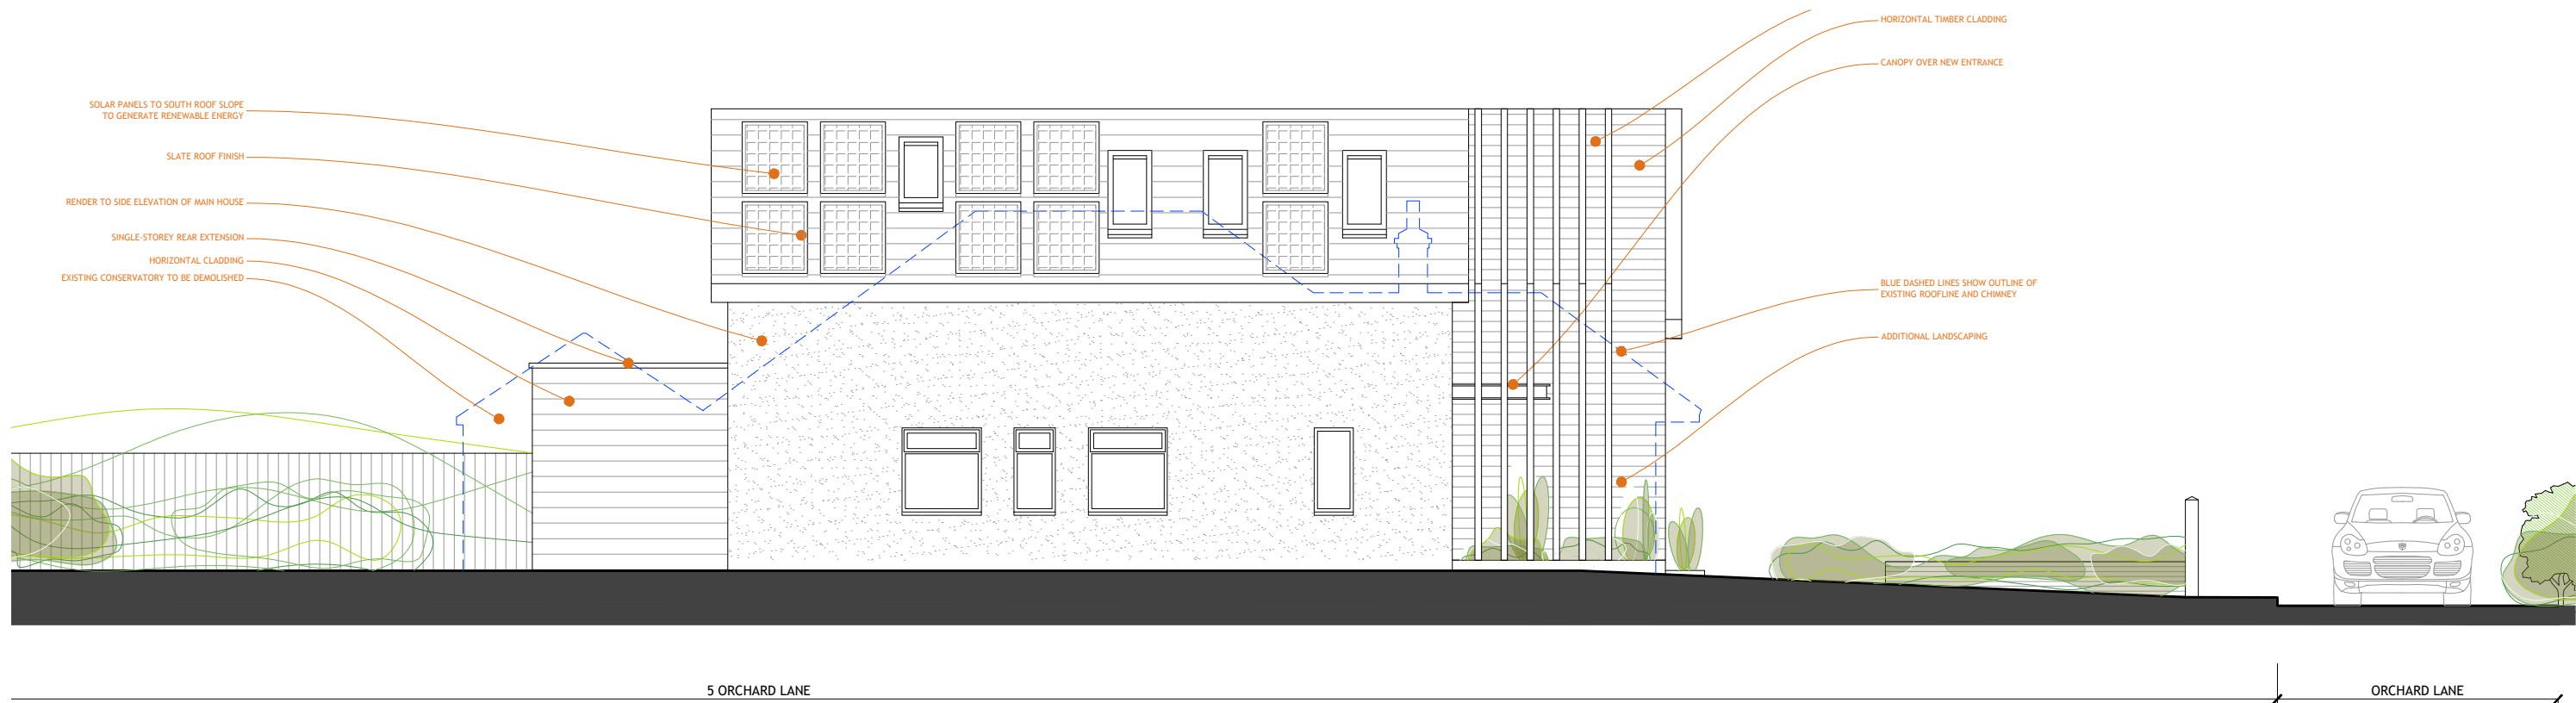

EL Proposed South Elevation
Scale 1:100

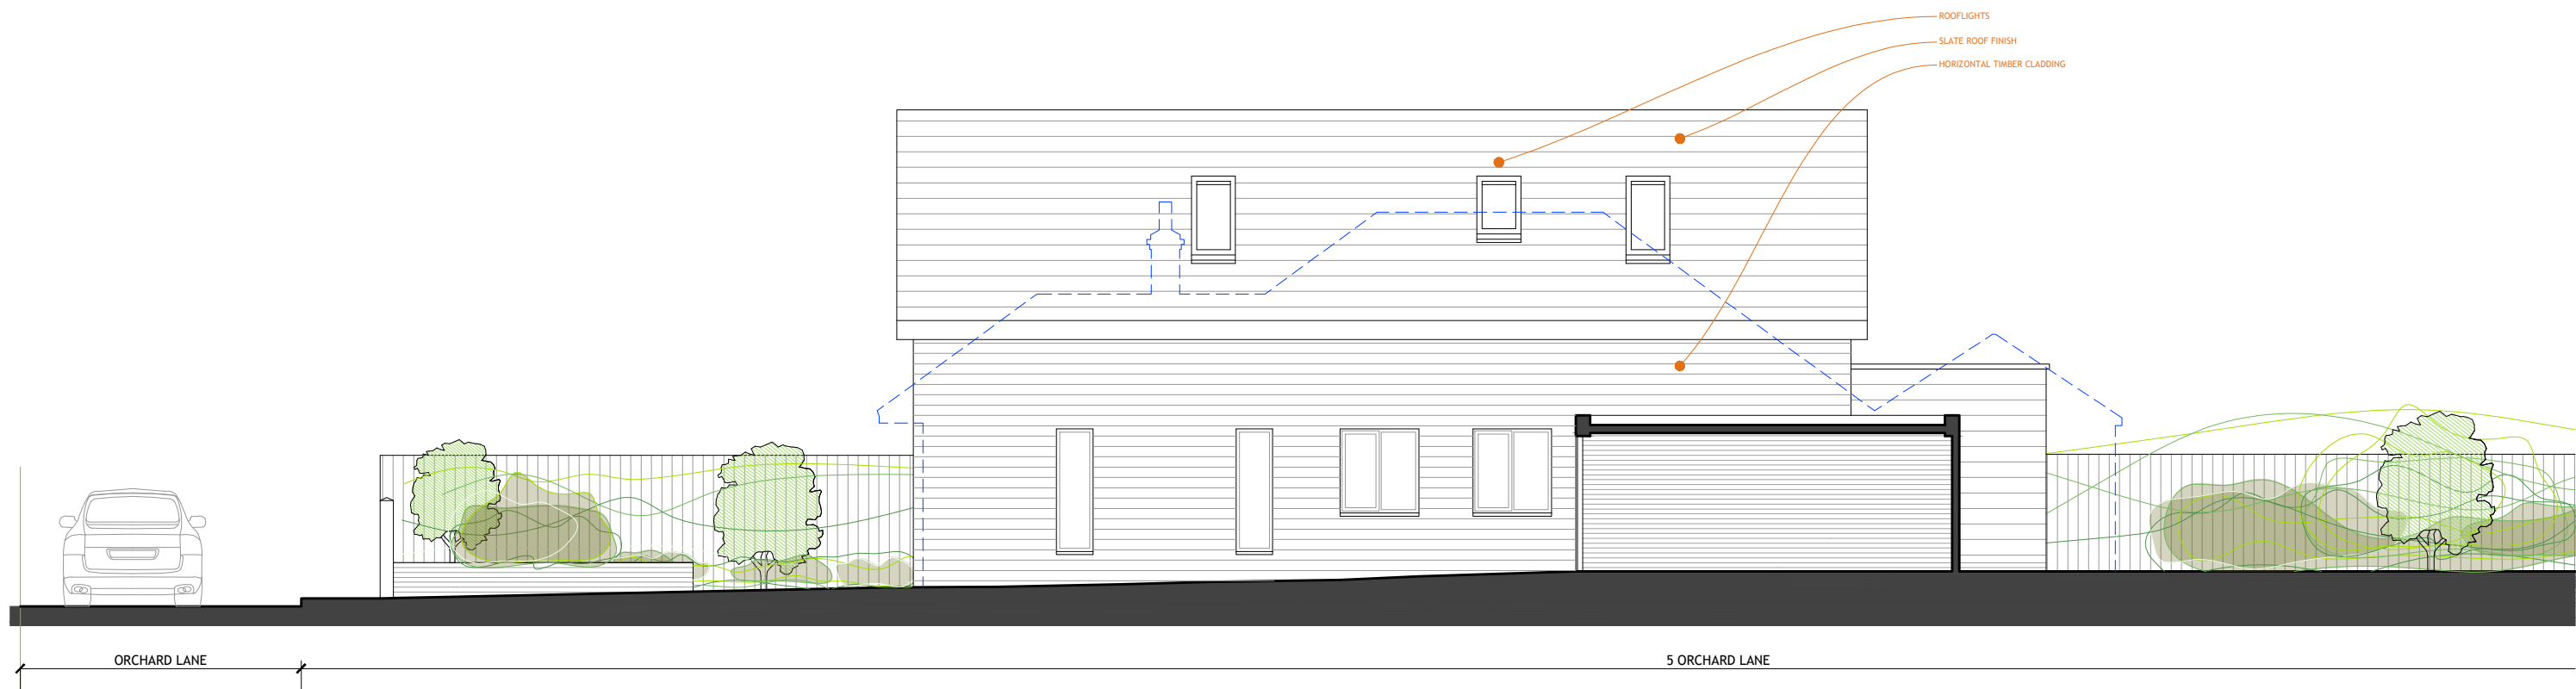

EL Proposed North Elevation
Scale 1:100