



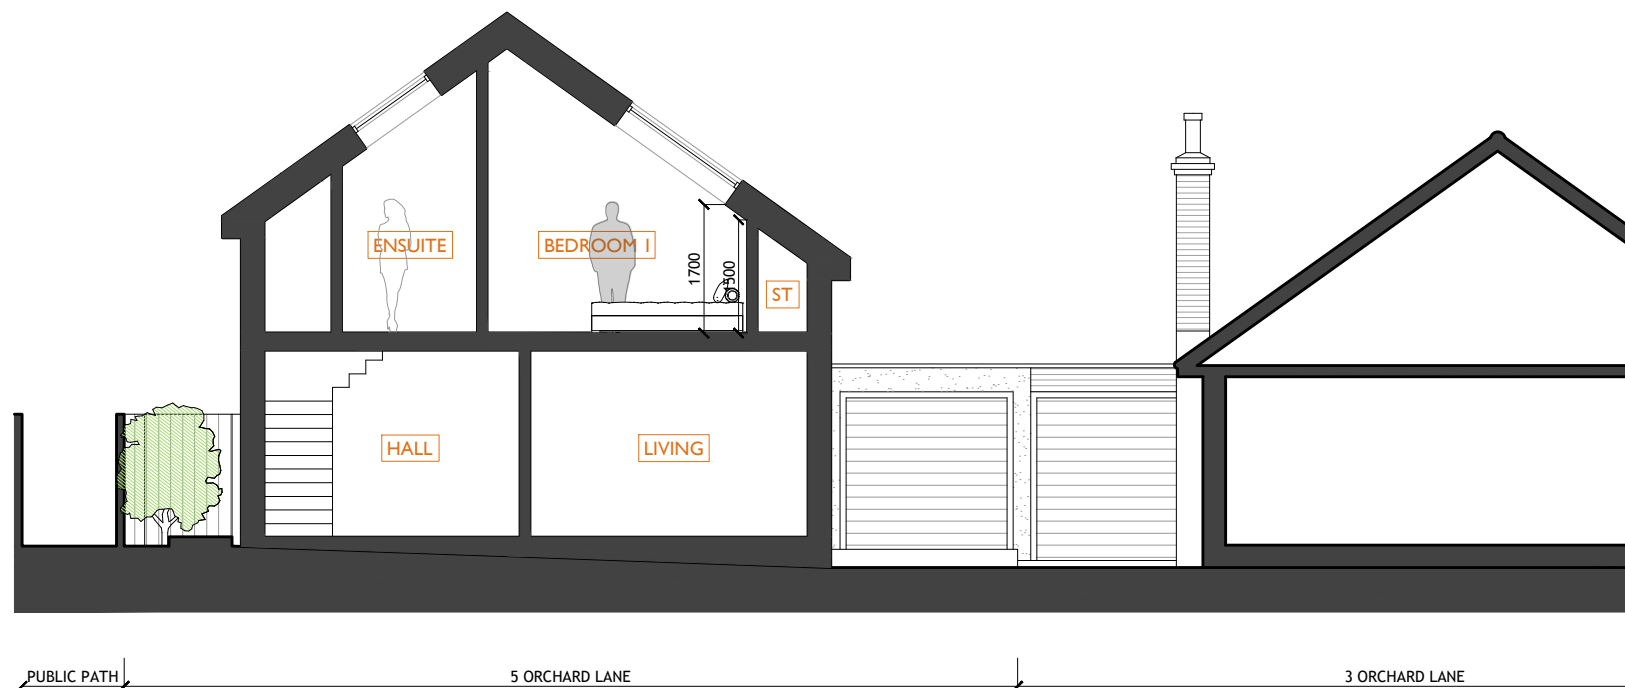

SX

Proposed Section through main house

Scale 1:100

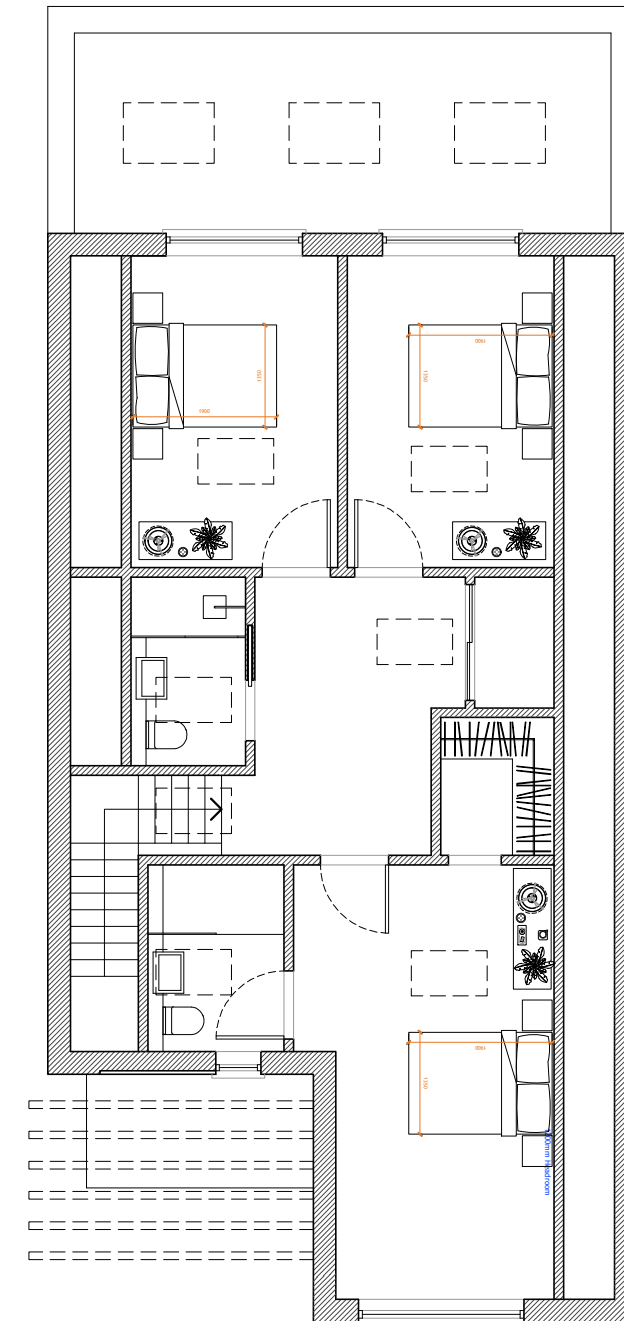

01

First floor plan reference plan

Scale 1:100