


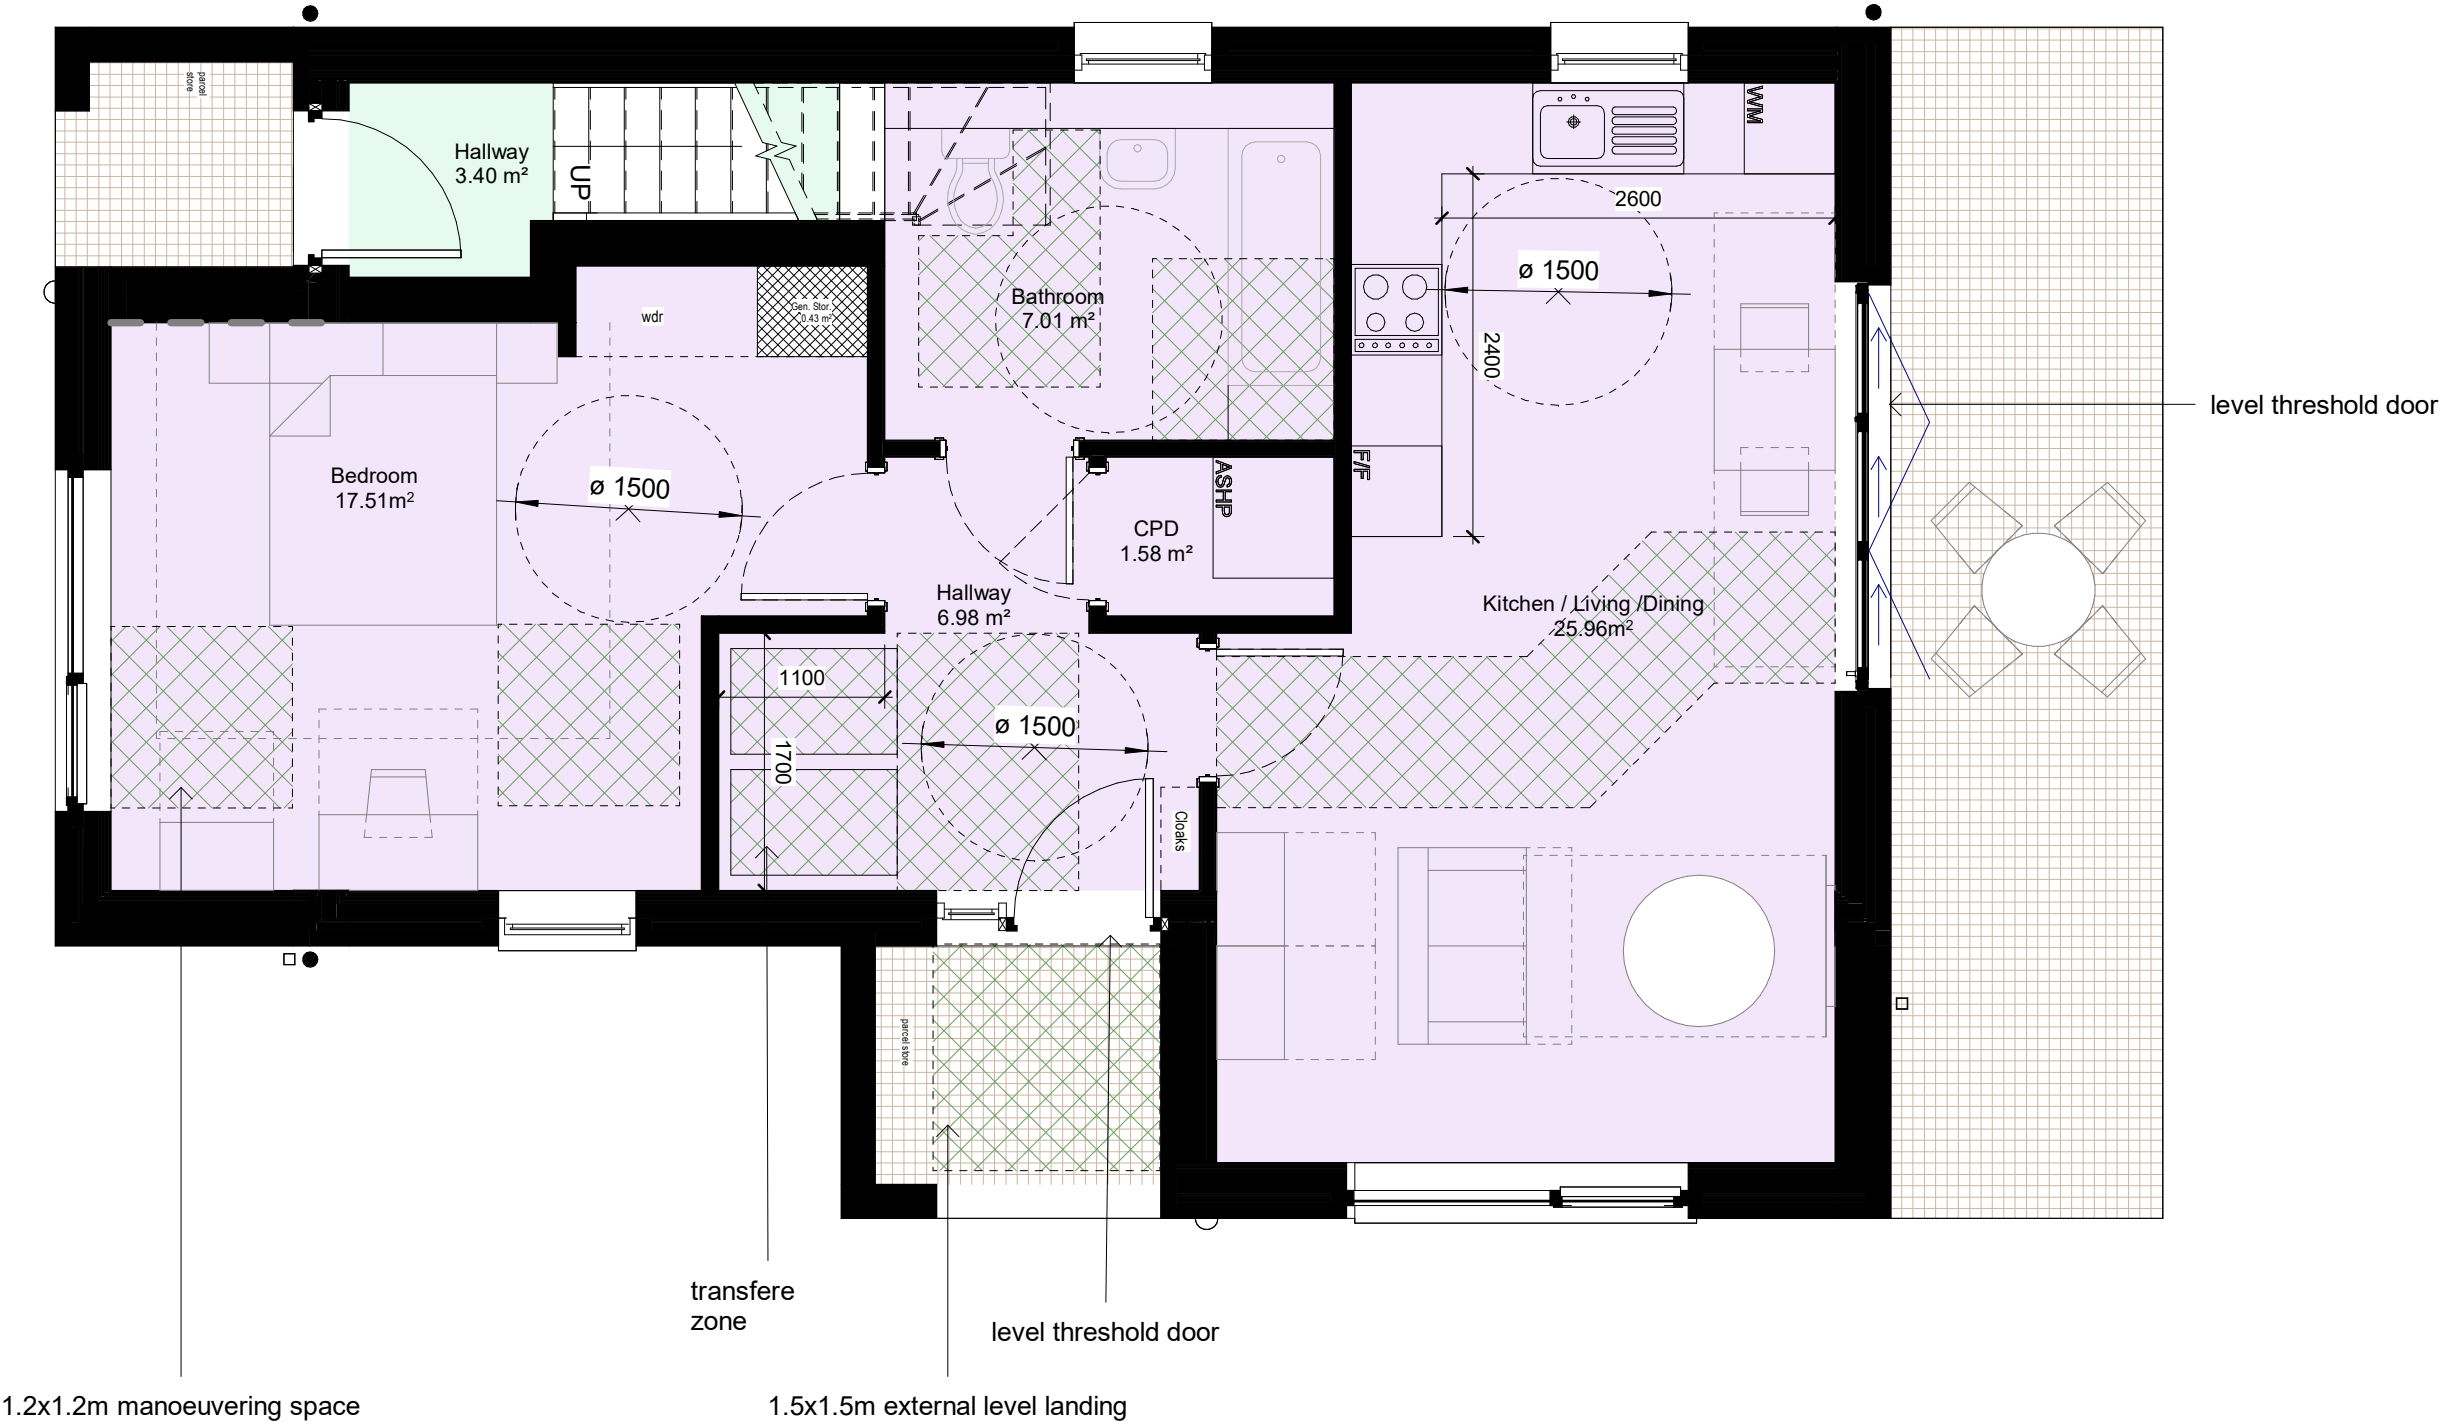

1B2P Maisonette AFF M4(3)
Total GIA 60.9sqm / 655 sqft
Plot 4
Min. NDSS storage = 1.5m²



Sigma Homes
LOCATION • QUALITY • DESIGN

Job Title
Land South of Hanlye Lane, Cuckfield

Drawing Title
Unit Type T - Ground Floor Plan

Scale
1:50 @ A3



Drawn	Checked	Date
JY	AK	24/07/24
Project	Drawing No	Rev
7343	PL57	
Status		

APPROVAL

Rev	Date	Revision Details	Dr	Ch
-----	------	------------------	----	----



ECE Architecture
www.ecearchitecture.com

London: 76 Great Suffolk Street, London, SE1 0BL
T 020 7928 2773 E london@ecearchitecture.com

Sussex: 64-68 Brighton Road, Worthing, West Sussex, BN11 2EN
T 01903 248777 E sussex@ecearchitecture.com

Bristol: Westworks, Beacon Tower, Colston Street, Bristol, BS1 4XE
T: 0117 214 1101 E bristol@ecwestworks.com