





Existing Front Elevation
Scale 1:100@A3

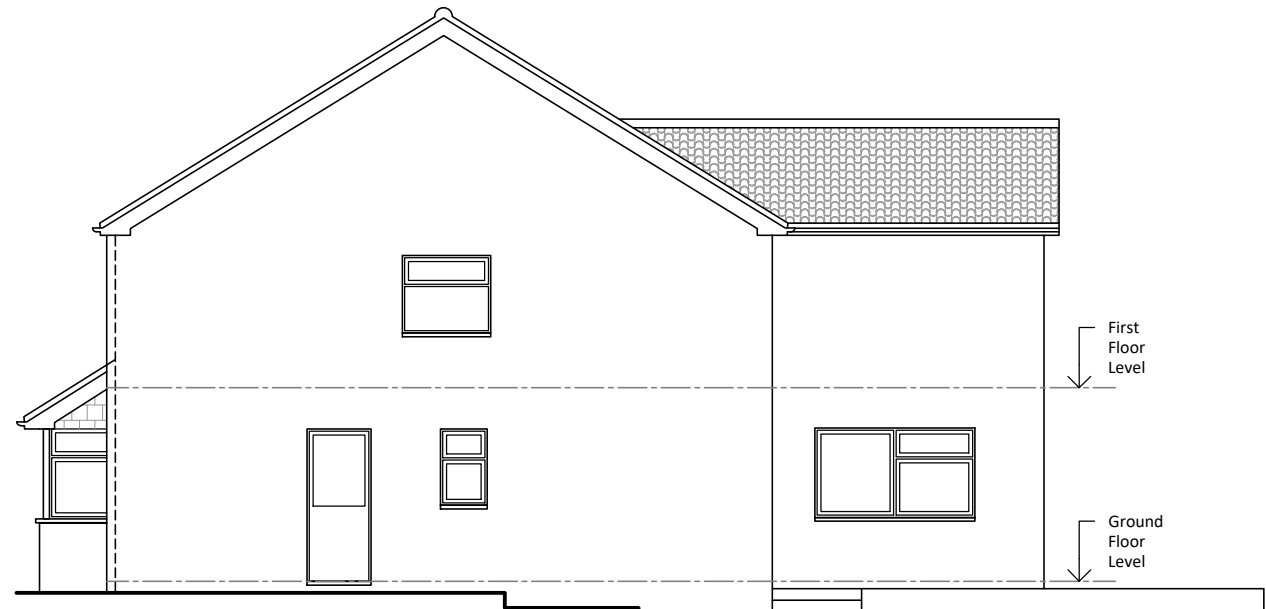

Existing RHS Elevation
Scale 1:100@A3



Existing Rear Elevation
Scale 1:100@A3

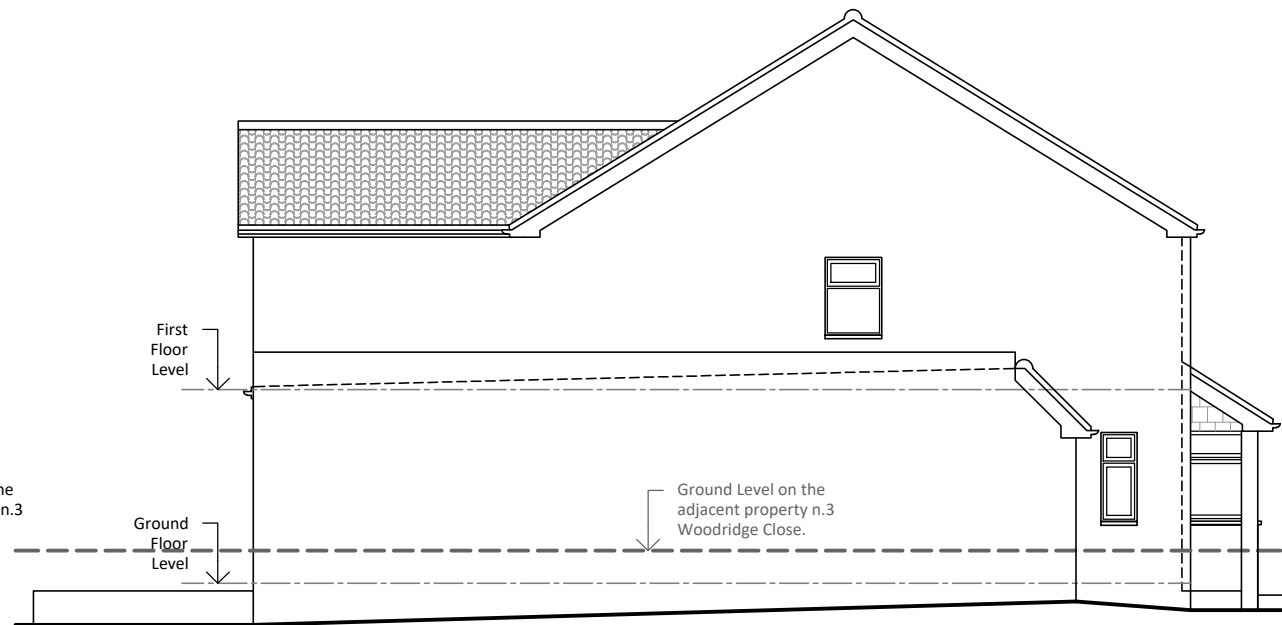

Existing LHS Elevation
Scale 1:100@A3

Notes:

1. The General Contractor is responsible for the verification of all dimensions on site and shall inform the contract administrator of any discrepancies.
2. Do not scale from this drawing unless for Planning purposes. Use figure dimensions only for construction purposes.
3. Existing foundations, lintels and wall to be exposed if required by Building Control for assessment and upgrading if found inadequate.
4. It is the home owners responsibility to obtain party wall, line of junction or notice of adjacent excavation agreements.

Line reference:

EXISTING BRICK WALL	PROPOSED CAVITY WALL
EXISTING TIMBER WALL	PROPOSED STUD WALL
DEMOLITION	BOUNDARY LINE
AXIS LINE	PROPOSED FOUNDATIONS
EXISTING FOUNDATIONS	PROPOSED TIMBER JOISTS
PROPOSED STEEL BEAMS	

09.02.26	Minor amendment (front window)	C
05.02.26	Client's amendments	B
19.01.26	Option B & C omitted	A
19.12.25	Preliminary Drawings	Prelims

Date:	Description:	Rev.:
-------	--------------	-------



Stella Kordista
Architecture Workshop

Stella Kordista
Architect Engineer NTUA
25 Trevelyan Place, Haywards Heath, West Sussex, UK
mobile: +447881870270
e-mail: info@stellakordista.com
website: www.stellakordista.com




Project:

5 Woodridge Close, Haywards Heath, RH16 3EP
Elevational and internal alterations iterations
Garage conversion


Client:

David & Patricia Wilks


Drawing Title:		Drawing No:
Existing Elevations		E.01
Drawn by:	Scale:	
SK	1:100 @ A3	
		1:100 2.5m 1:50

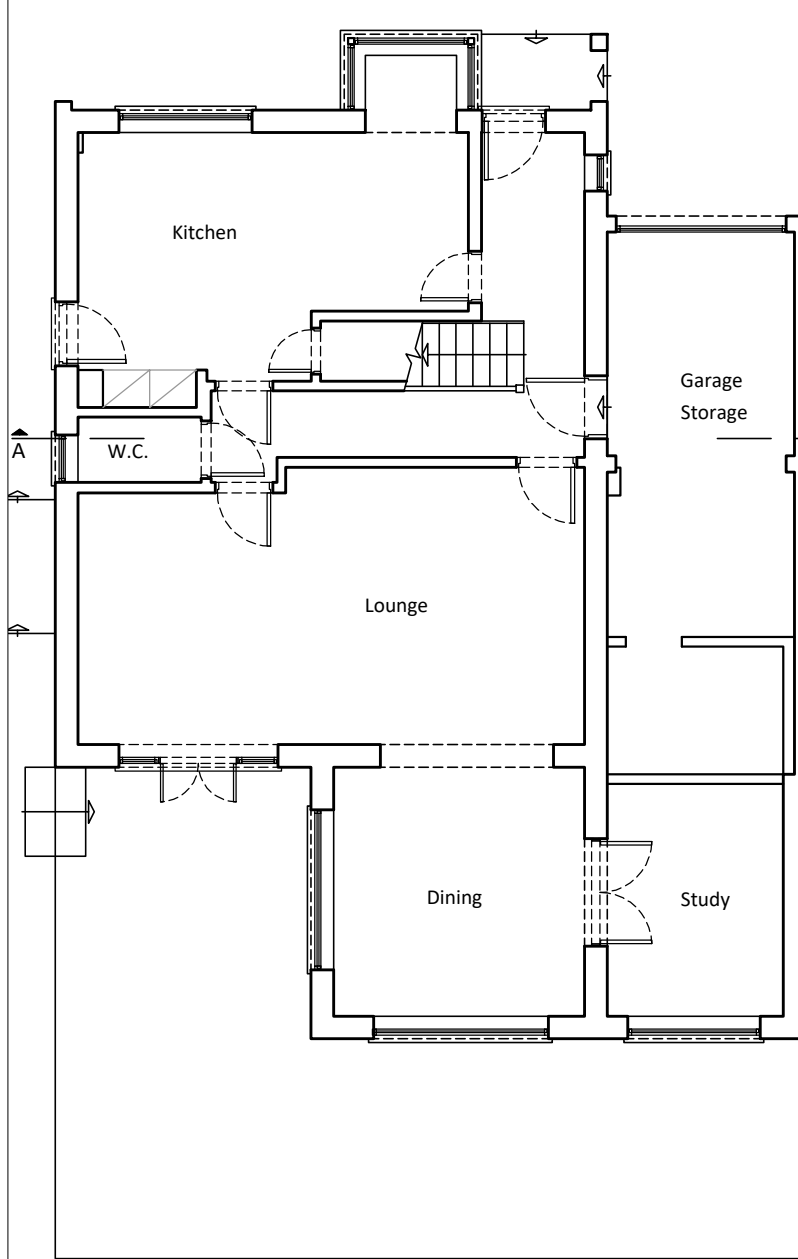

Existing Ground Floor Plan
Scale 1:100@A3

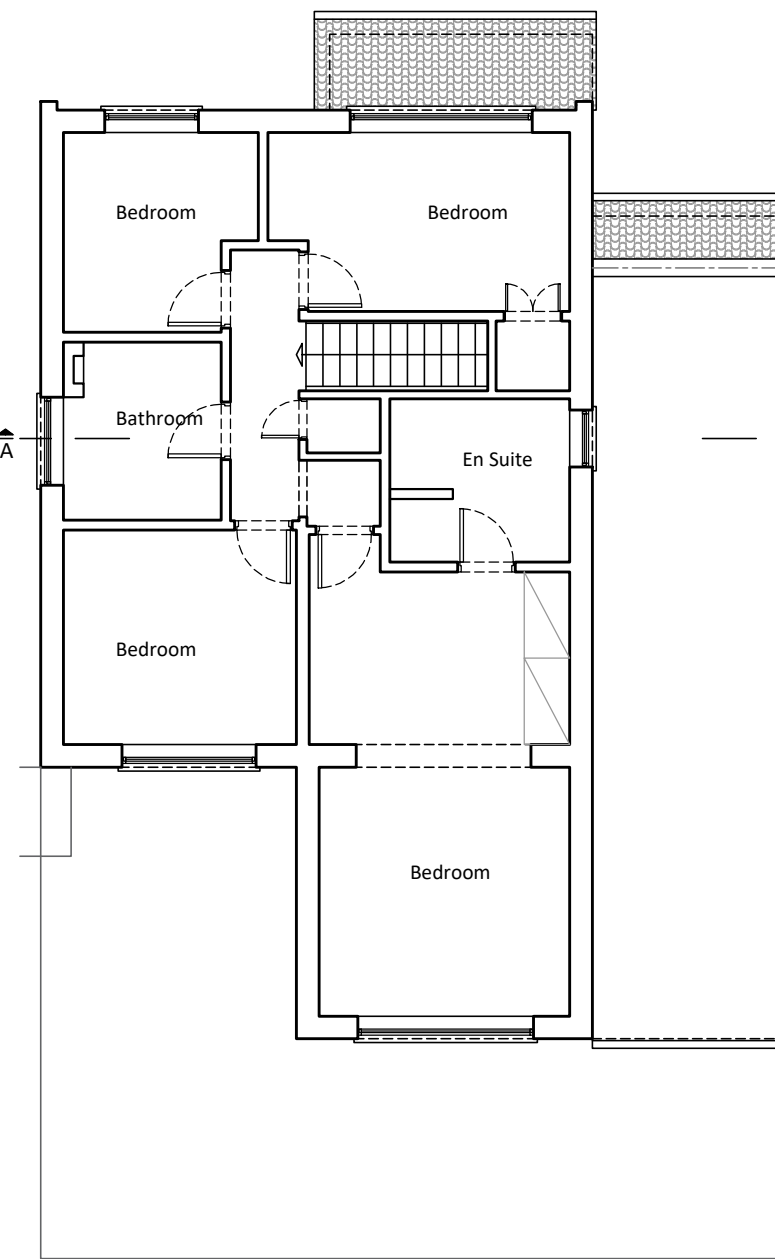

Existing First Floor Plan
Scale 1:100@A3

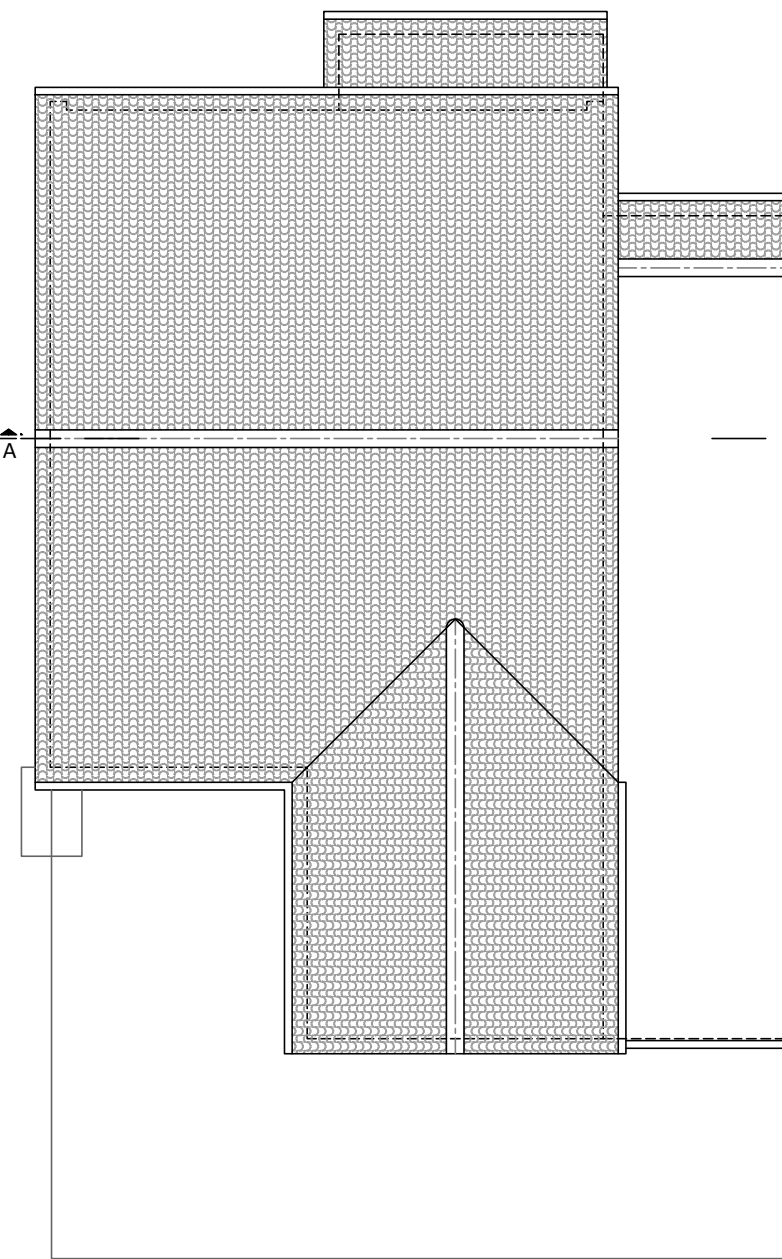

Existing Roof Plan
Scale 1:100@A3

- Notes:**
1. The General Contractor is responsible for the verification of all dimensions on site and shall inform the contract administrator of any discrepancies.
 2. Do not scale from this drawing unless for Planning purposes. Use figure dimensions only for construction purposes.
 3. Existing foundations, lintels and wall to be exposed if required by Building Control for assessment and upgrading if found inadequate.
 4. It is the home owners responsibility to obtain party wall, line of junction or notice of adjacent excavation agreements.

Line reference:

EXISTING BRICK WALL	PROPOSED CAVITY WALL
EXISTING TIMBER WALL	PROPOSED STUD WALL
DEMOLITION	BOUNDARY LINE
AXIS LINE	PROPOSED FOUNDATIONS
EXISTING FOUNDATIONS	PROPOSED TIMBER JOISTS
PROPOSED STEEL BEAMS	

09.02.26	Minor amendment (front window)	C
05.02.26	Client's amendments	B
19.01.26	Option B & C omitted	A
19.12.25	Preliminary Drawings	Prelims

Date:	Description:	Rev.:
-------	--------------	-------


Stella Kordista
Architect Engineer NTUA
25 Trevelyan Place, Haywards Heath, West Sussex, UK
mobile: +447881870270
e-mail: info@stellakordista.com
website: www.stellakordista.com

 RIBA
Chartered
Member


 ARB
Architects
Registration
Board

Project:
5 Woodridge Close, Haywards Heath, RH16 3EP
Elevational and internal alterations iterations
Garage conversion

Client:
David & Patricia Wilks

Drawing Title:		Drawing No:
Existing Floor Plans		E.02
Drawn by:	Scale:	
SK	1:100 @ A3	



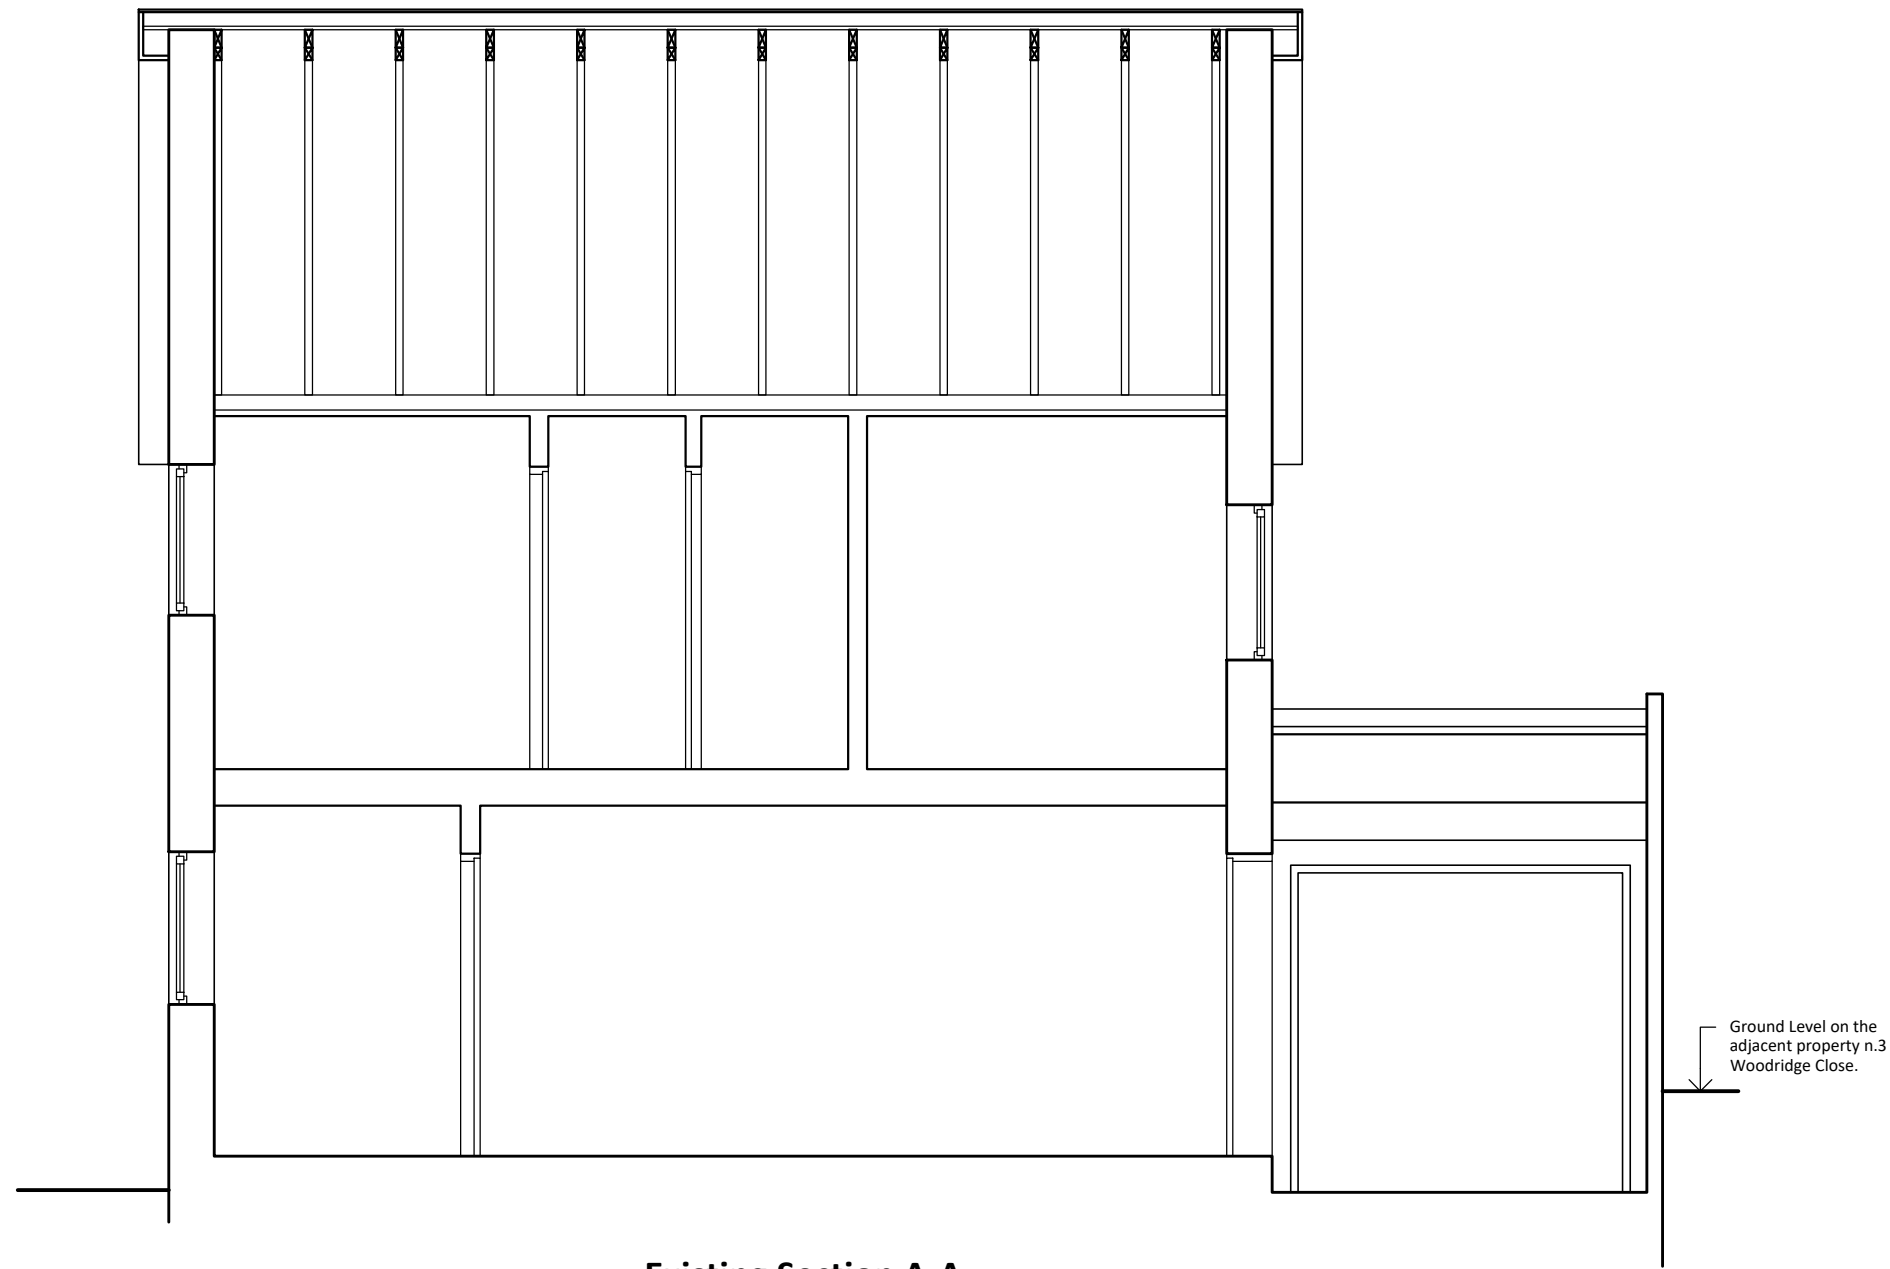

Existing Section A-A
Scale 1:50@A3

- Notes:**
1. The General Contractor is responsible for the verification of all dimensions on site and shall inform the contract administrator of any discrepancies.
 2. Do not scale from this drawing unless for Planning purposes. Use figure dimensions only for construction purposes.
 3. Existing foundations, lintels and wall to be exposed if required by Building Control for assessment and upgrading if found inadequate.
 4. It is the home owners responsibility to obtain party wall, line of junction or notice of adjacent excavation agreements.

Line reference:

EXISTING BRICK WALL	PROPOSED CAVITY WALL
EXISTING TIMBER WALL	PROPOSED STUD WALL
DEMOLITION	BOUNDARY LINE
AXIS LINE	PROPOSED FOUNDATIONS
EXISTING FOUNDATIONS	PROPOSED TIMBER JOISTS
PROPOSED STEEL BEAMS	

09.02.26	Minor amendment (front window)	C
05.02.26	Client's amendments	B
19.01.26	Option B & C omitted	A
19.12.25	Preliminary Drawings	Prelims

Date:	Description:	Rev.:
-------	--------------	-------





Stella Kordista
Architecture Workshop
Stella Kordista
Architect Engineer NTUA
25 Trevelyan Place, Haywards Heath, West Sussex, UK
mobile: +447881870270
e-mail: info@stellakordista.com
website: www.stellakordista.com

 RIBA
Chartered
Member
 Architects
Registration
Board

Project:
5 Woodridge Close, Haywards Heath, RH16 3EP
Elevational and internal alterations iterations
Garage conversion

Client:
David & Patricia Wilks

Drawing Title:		Drawing No:
Existing Section A-A		E.03
Drawn by:	Scale:	
SK	1:50 @ A3	
		1:100
		1:50

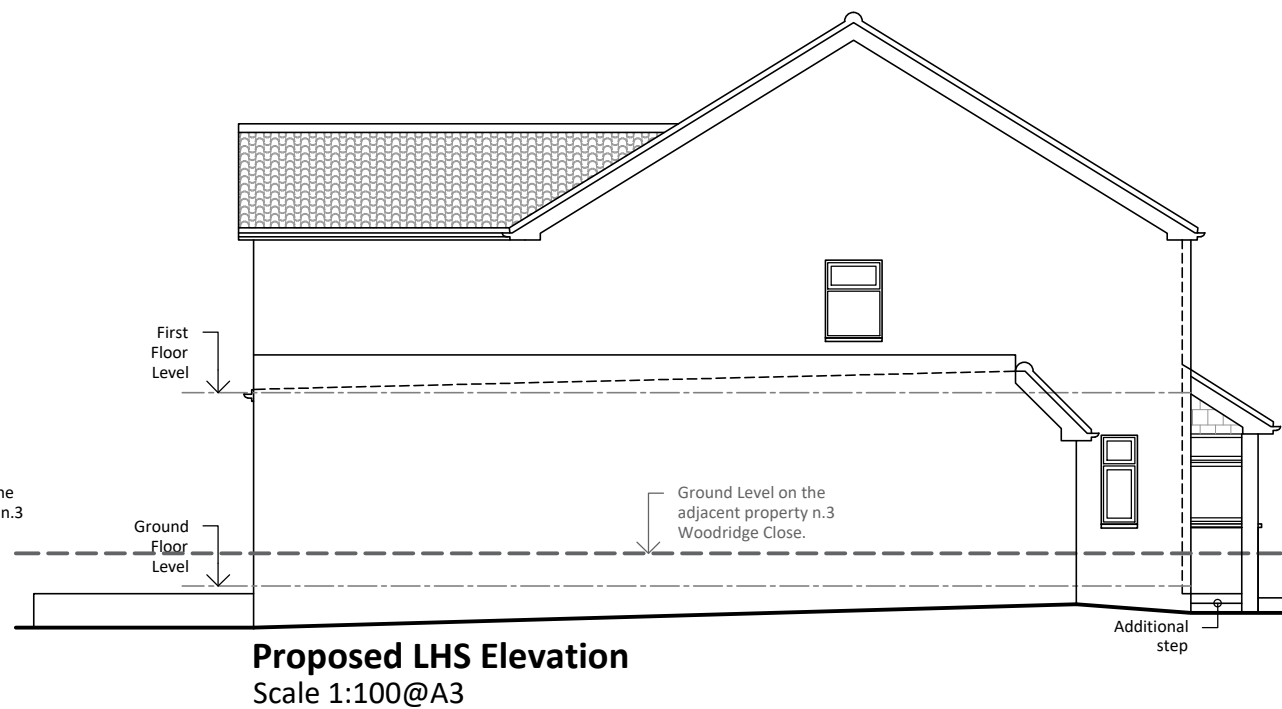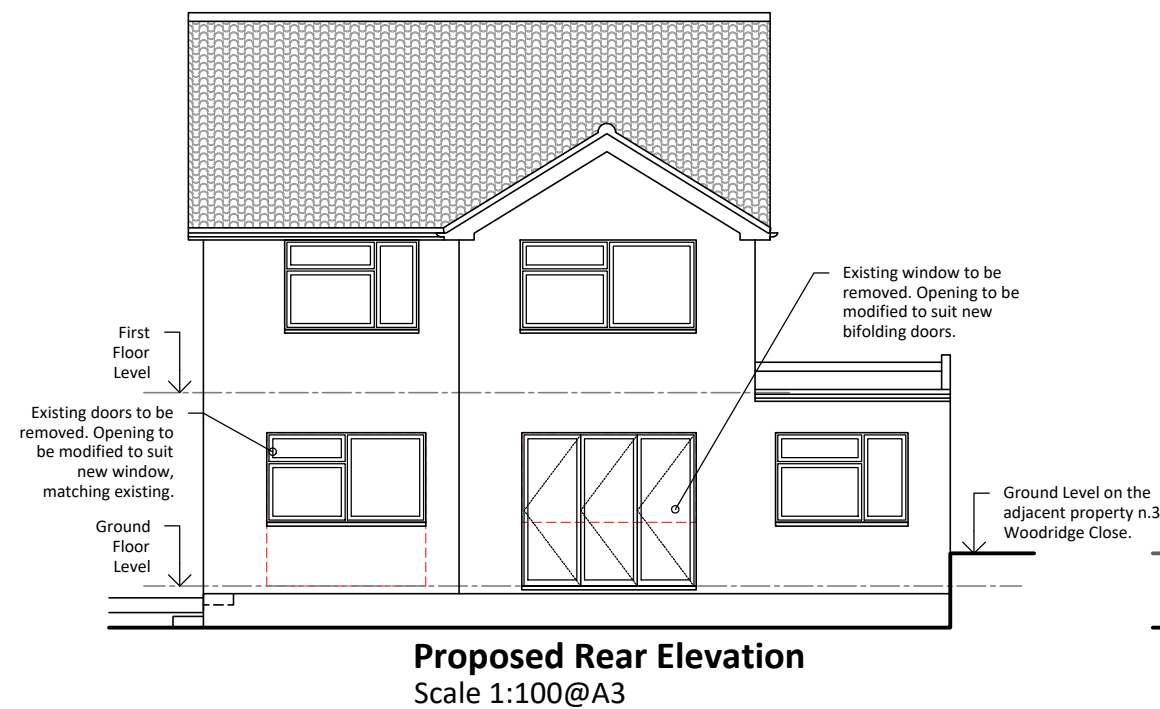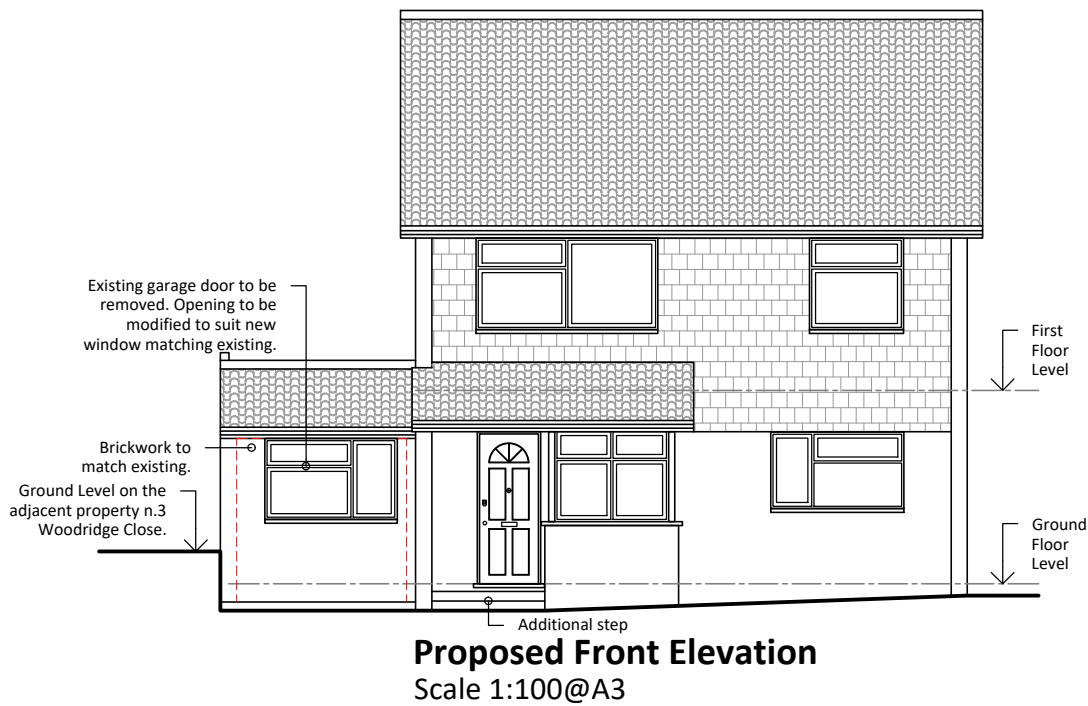

- Notes:**
1. The General Contractor is responsible for the verification of all dimensions on site and shall inform the contract administrator of any discrepancies.
 2. Do not scale from this drawing unless for Planning purposes. Use figure dimensions only for construction purposes.
 3. Existing foundations, lintels and wall to be exposed if required by Building Control for assessment and upgrading if found inadequate.
 4. It is the home owners responsibility to obtain party wall, line of junction or notice of adjacent excavation agreements.

Line reference:

EXISTING BRICK WALL	PROPOSED CAVITY WALL
EXISTING TIMBER WALL	PROPOSED STUD WALL
DEMOLITION	BOUNDARY LINE
AXIS LINE	PROPOSED FOUNDATIONS
EXISTING FOUNDATIONS	PROPOSED TIMBER JOISTS
PROPOSED STEEL BEAMS	

09.02.26	Minor amendment (front window)	C
05.02.26	Client's amendments	B
19.01.26	Option B & C omitted	A
19.12.25	Preliminary Drawings	Prelims
Date:	Description:	Rev.:



Stella Kordista
Architecture Workshop
Stella Kordista
Architect Engineer NTUA
25 Trevelyan Place, Haywards Heath, West Sussex, UK
mobile: +447881870270
e-mail: info@stellakordista.com
website: www.stellakordista.com


 RIBA
Chartered
Member

 Architects
Registration
Board


Project:
5 Woodridge Close, Haywards Heath, RH16 3EP
Elevational and internal alterations Iterations
Garage conversion

Client:
David & Patricia Wilks

 
Drawing Title:		Drawing No:
Proposed Elevations		P.01
Drawn by:	Scale:	
SK	1:100 @ A3	
		

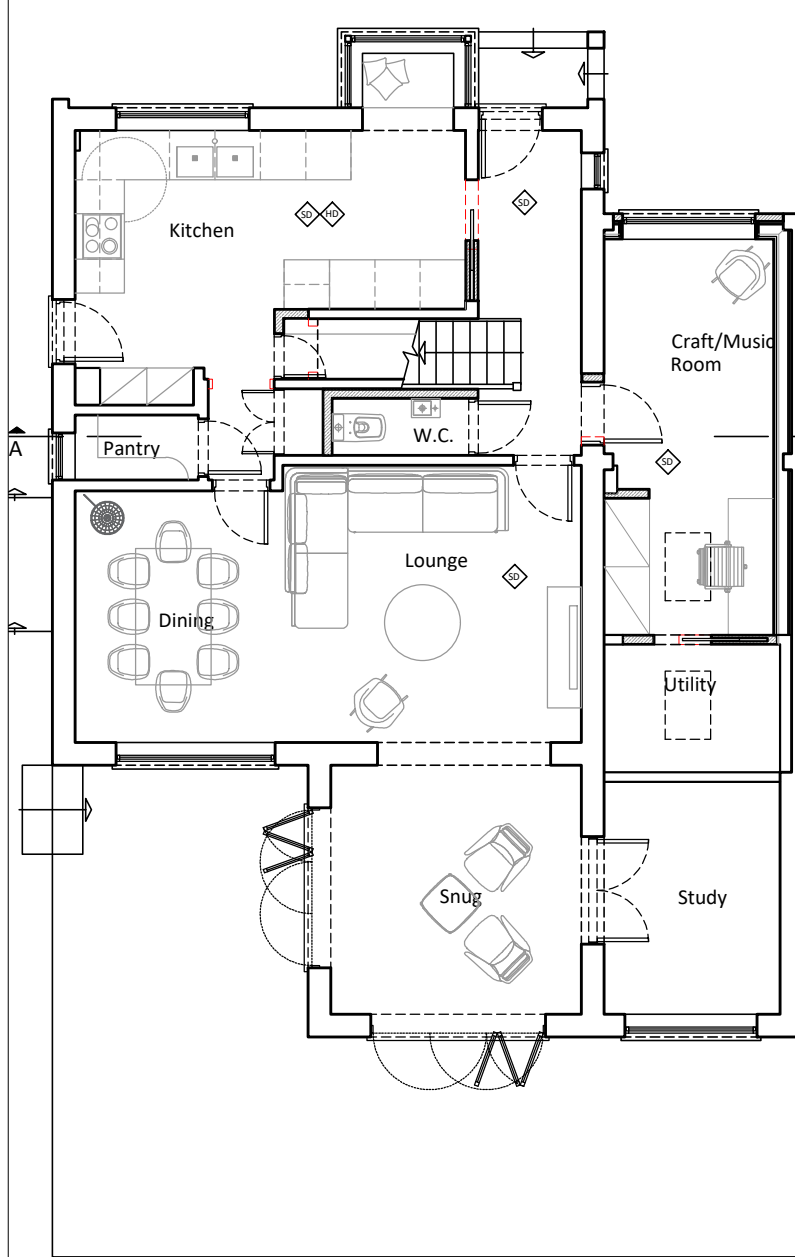

Proposed Ground Floor Plan
Scale 1:100@A3

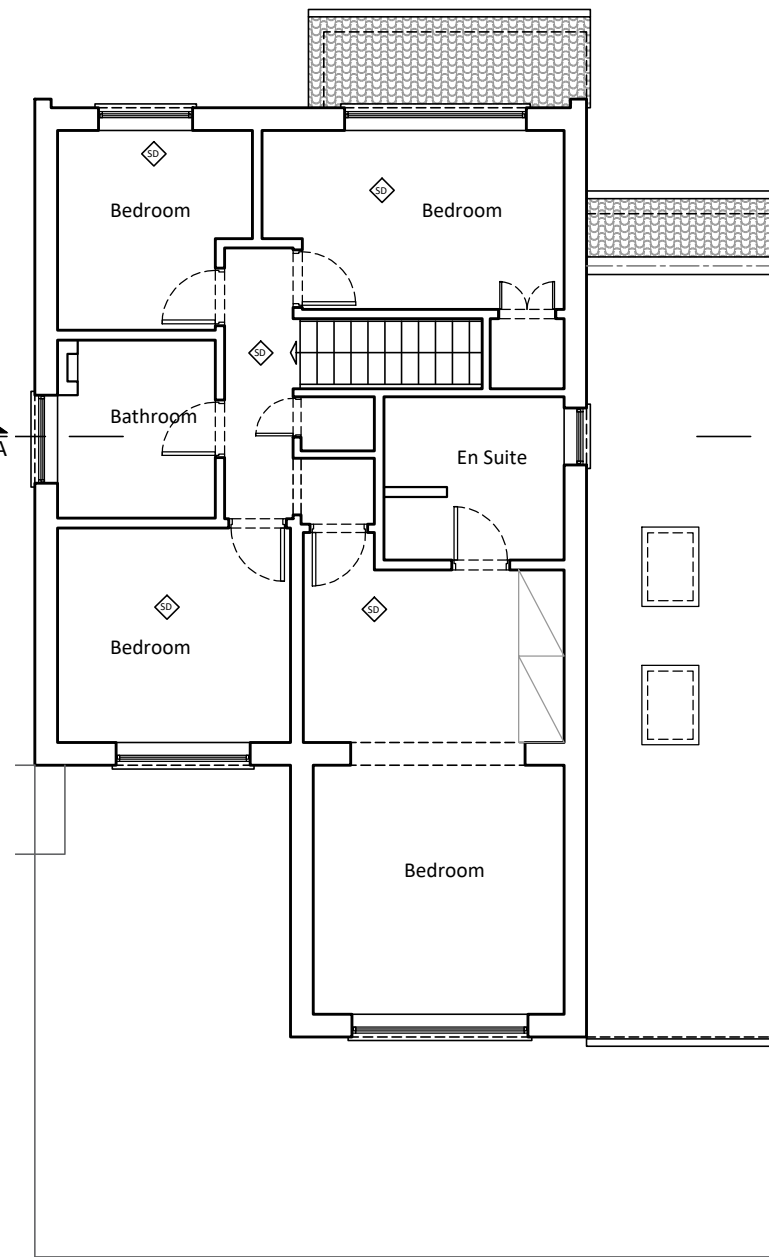

Proposed First Floor Plan
Scale 1:100@A3

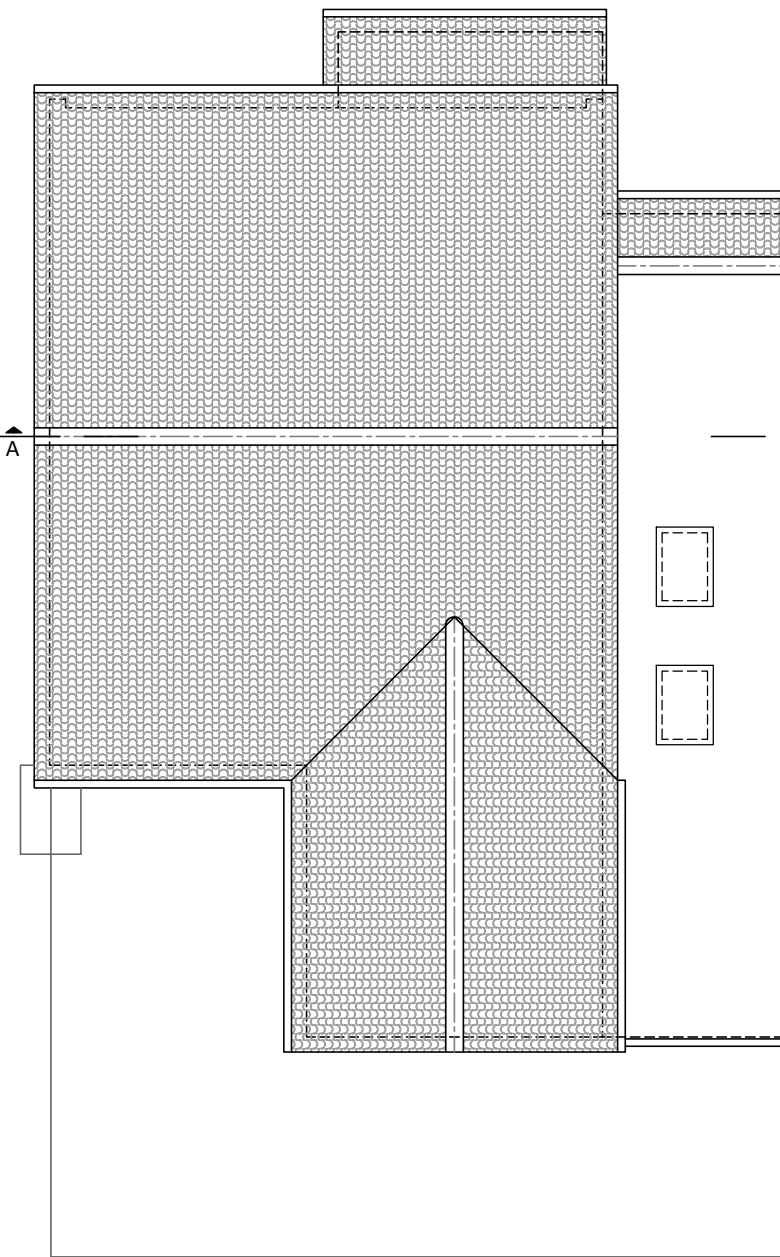

Proposed Roof Plan
Scale 1:100@A3

- Notes:**
1. The General Contractor is responsible for the verification of all dimensions on site and shall inform the contract administrator of any discrepancies.
 2. Do not scale from this drawing unless for Planning purposes. Use figure dimensions only for construction purposes.
 3. Existing foundations, lintels and wall to be exposed if required by Building Control for assessment and upgrading if found inadequate.
 4. It is the home owners responsibility to obtain party wall, line of junction or notice of adjacent excavation agreements.

Line reference:

EXISTING BRICK WALL	PROPOSED CAVITY WALL
EXISTING TIMBER WALL	PROPOSED STUD WALL
DEMOLITION	BOUNDARY LINE
AXIS LINE	PROPOSED FOUNDATIONS
EXISTING FOUNDATIONS	PROPOSED TIMBER JOISTS
PROPOSED STEEL BEAMS	

09.02.26	Minor amendment (front window)	C
05.02.26	Client's amendments	B
19.01.26	Option B & C omitted	A
19.12.25	Preliminary Drawings	Prelims
Date:	Description:	Rev.:



Stella Kordista
Architecture Workshop

Stella Kordista
Architect Engineer NTUA
25 Trevelyan Place, Haywards Heath, West Sussex, UK
mobile: +447881870270
e-mail: info@stellakordista.com
website: www.stellakordista.com



RIBA
Chartered
Member



Architects
Registration
Board

Project:

5 Woodridge Close, Haywards Heath, RH16 3EP
Elevational and internal alterations iterations
Garage conversion

Client:

David & Patricia Wilks

Drawing Title:		Drawing No:
Proposed Floor Plans		P.02
Drawn by:	Scale:	
SK	1:100 @ A3	
		1:100
		1:50



Proposed Section A-A
Scale 1:50@A3

- Notes:**
1. The General Contractor is responsible for the verification of all dimensions on site and shall inform the contract administrator of any discrepancies.
 2. Do not scale from this drawing unless for Planning purposes. Use figure dimensions only for construction purposes.
 3. Existing foundations, lintels and wall to be exposed if required by Building Control for assessment and upgrading if found inadequate.
 4. It is the home owners responsibility to obtain party wall, line of junction or notice of adjacent excavation agreements.

Line reference:

 EXISTING BRICK WALL	 PROPOSED CAVITY WALL
 EXISTING TIMBER WALL	 PROPOSED STUD WALL
 DEMOLITION	 BOUNDARY LINE
 AXIS LINE	 PROPOSED FOUNDATIONS
 EXISTING FOUNDATIONS	 PROPOSED TIMBER JOISTS
 PROPOSED STEEL BEAMS	

09.02.26	Minor amendment (front window)	C
05.02.26	Client's amendments	B
19.01.26	Option B & C omitted	A
19.12.25	Preliminary Drawings	Prelims

Date:	Description:	Rev.:
-------	--------------	-------


Stella Kordista
Architect Engineer NTUA
25 Trevelyan Place, Haywards Heath, West Sussex, UK
mobile: +447881870270
e-mail: info@stellakordista.com
website: www.stellakordista.com


 RIBA
Chartered
Member

 ARB
Architects
Registration
Board

Project:
5 Woodridge Close, Haywards Heath, RH16 3EP
Elevational and internal alterations iterations
Garage conversion

Client:
David & Patricia Wilks

Drawing Title:		Drawing No:
Proposed Section		P.03
Drawn by:	Scale:	
SK	1:50 @ A3	
		1:100
		1:50

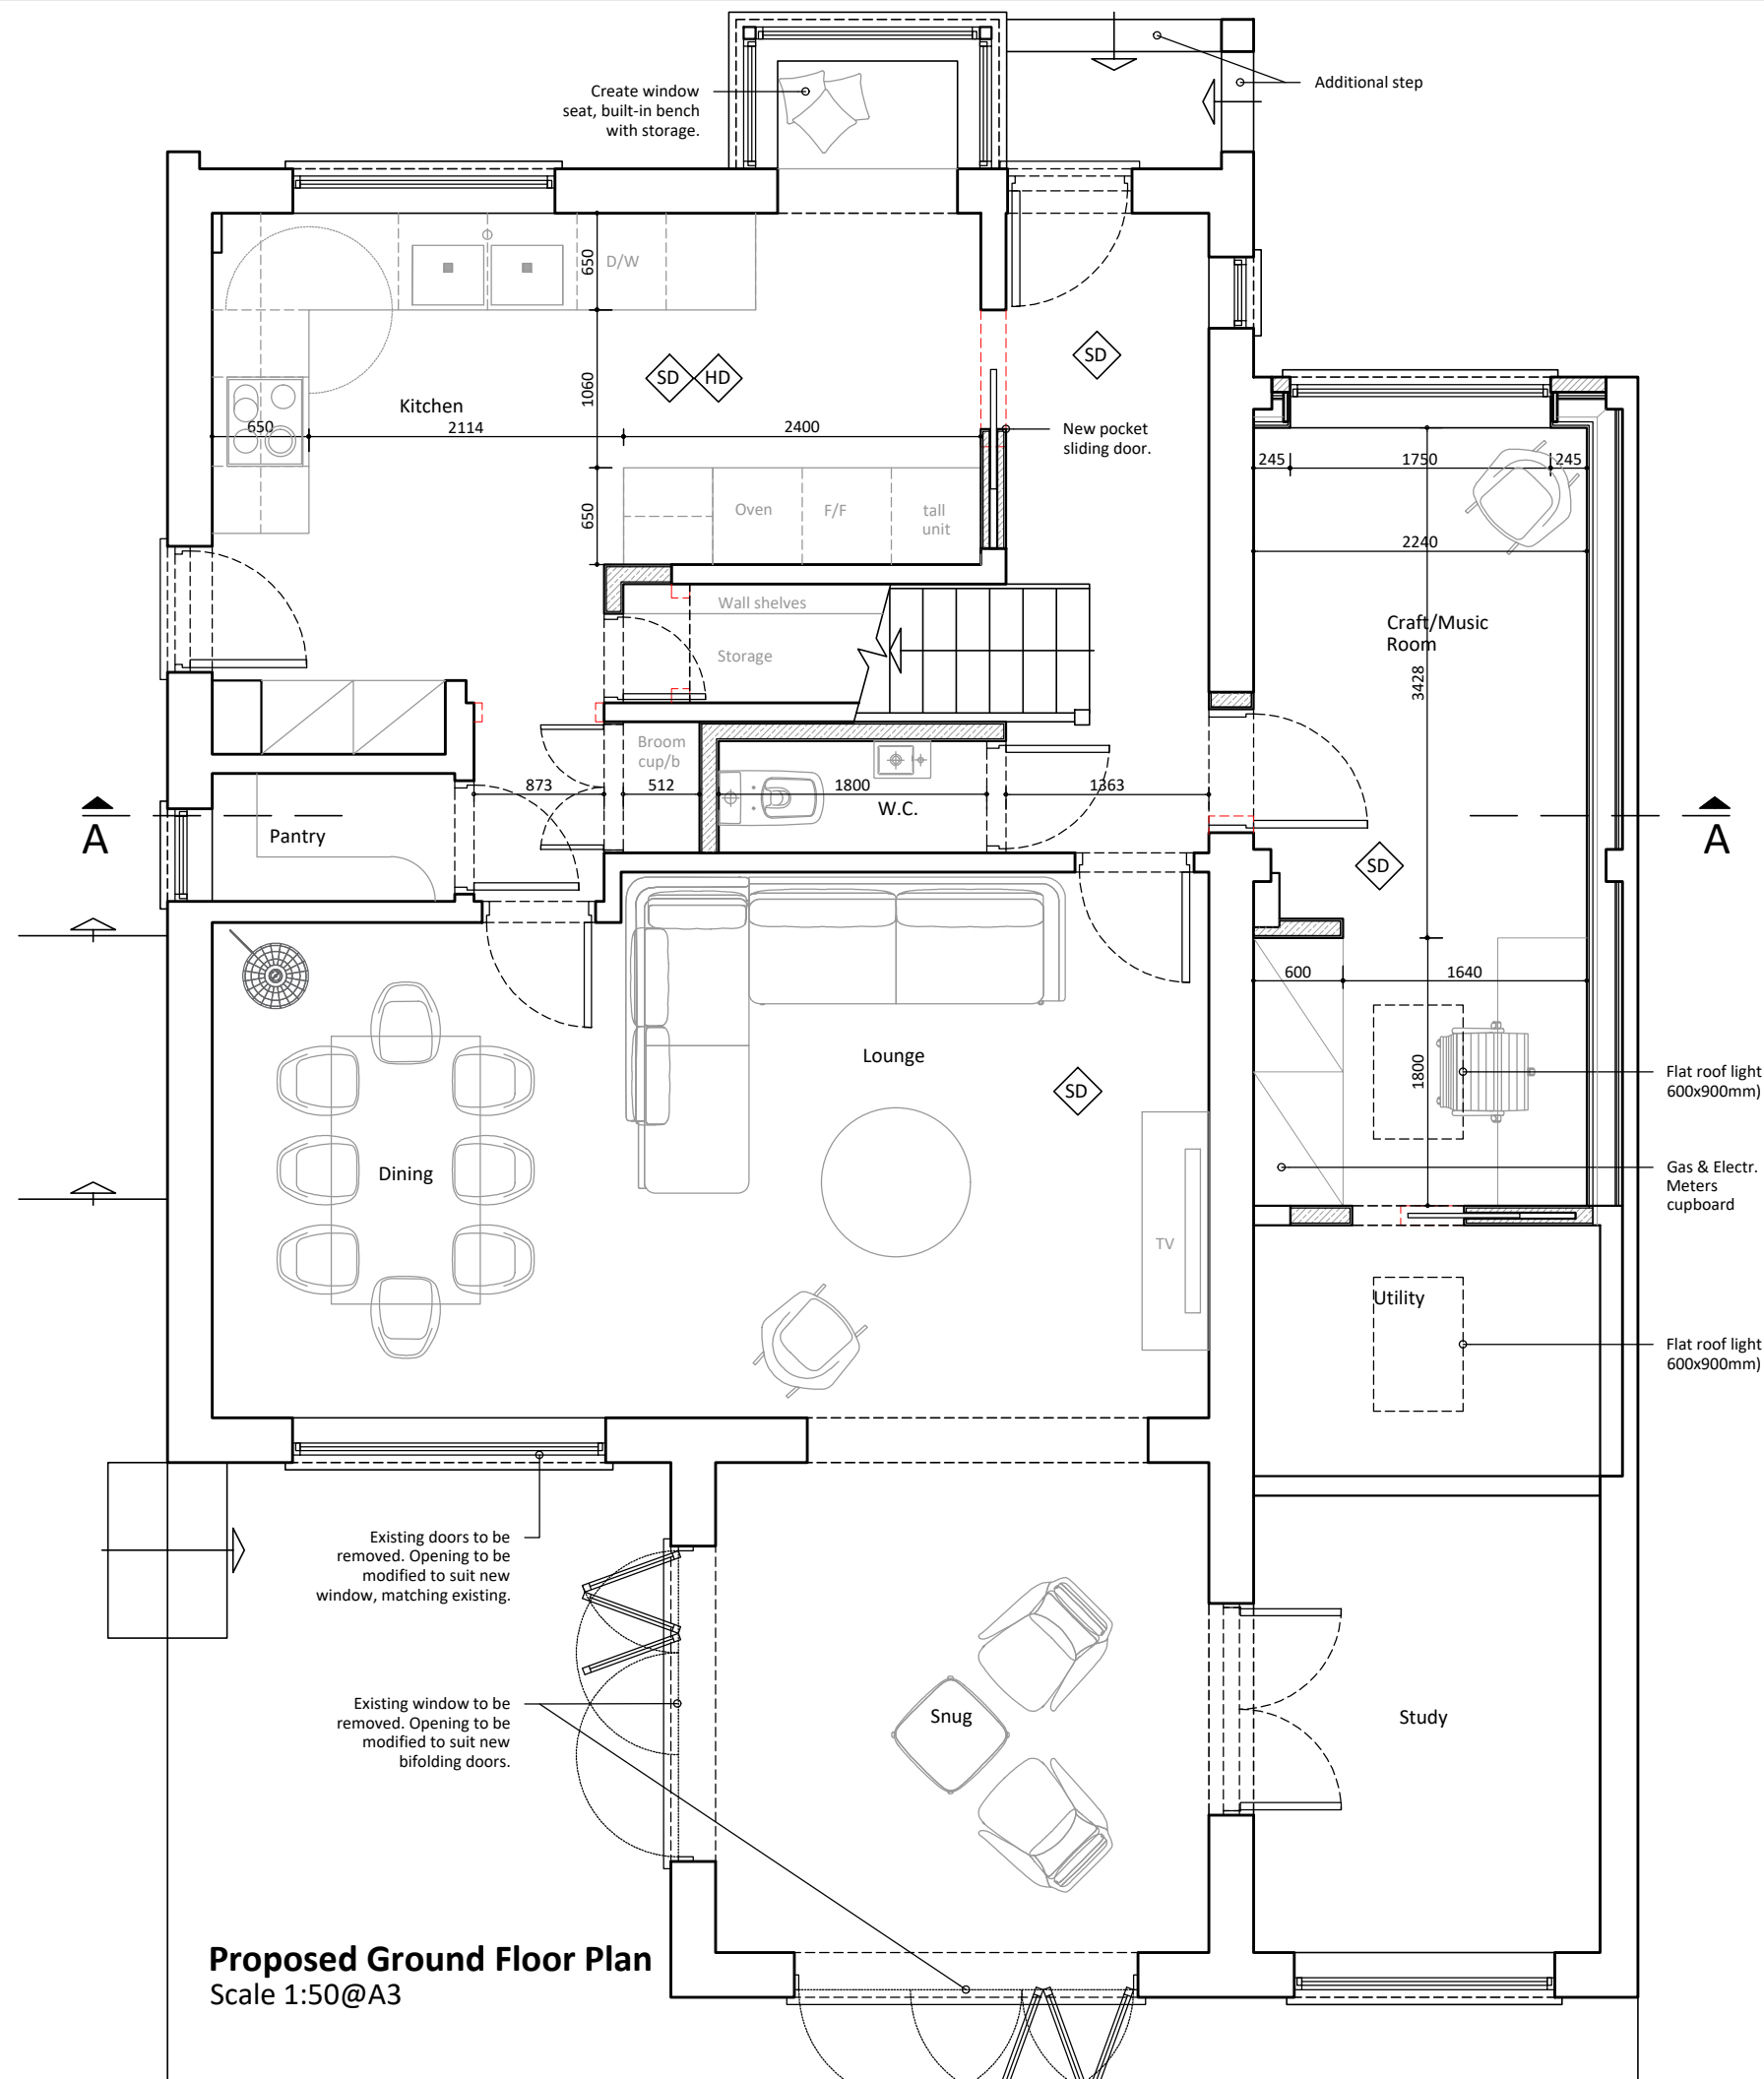

Proposed Ground Floor Plan
Scale 1:50@A3

- Notes:**
1. The General Contractor is responsible for the verification of all dimensions on site and shall inform the contract administrator of any discrepancies.
 2. Do not scale from this drawing unless for Planning purposes. Use figure dimensions only for construction purposes.
 3. Existing foundations, lintels and wall to be exposed if required by Building Control for assessment and upgrading if found inadequate.
 4. It is the home owners responsibility to obtain party wall, line of junction or notice of adjacent excavation agreements.

Line reference:

EXISTING BRICK WALL	PROPOSED CAVITY WALL
EXISTING TIMBER WALL	PROPOSED STUD WALL
DEMOLITION	BOUNDARY LINE
AXIS LINE	PROPOSED FOUNDATIONS
EXISTING FOUNDATIONS	PROPOSED TIMBER JOISTS
PROPOSED STEEL BEAMS	

09.02.26	Minor amendment (front window)	C
	Client's amendments	B
19.01.26	Option B & C omitted	A
19.12.25	Preliminary Drawings	Prelims
Date:	Description:	Rev.:

Stella Kordista
Architect Engineer NTUA
25 Trevelyan Place, Haywards Heath, West Sussex, UK
mobile: +447881870270
e-mail: info@stellakordista.com
website: www.stellakordista.com

RIBA Chartered Member
 ARB Architects Registration Board

Project:
5 Woodridge Close, Haywards Heath, RH16 3EP
Elevational and internal alterations
Garage conversion

Client:
David & Patricia Wilks

Drawing Title:	Drawing No:
Proposed Ground Floor Plan	P.04
Drawn by:	Scale:
SK	1:50 @ A3

