





Front Elevation (North West) 1:100

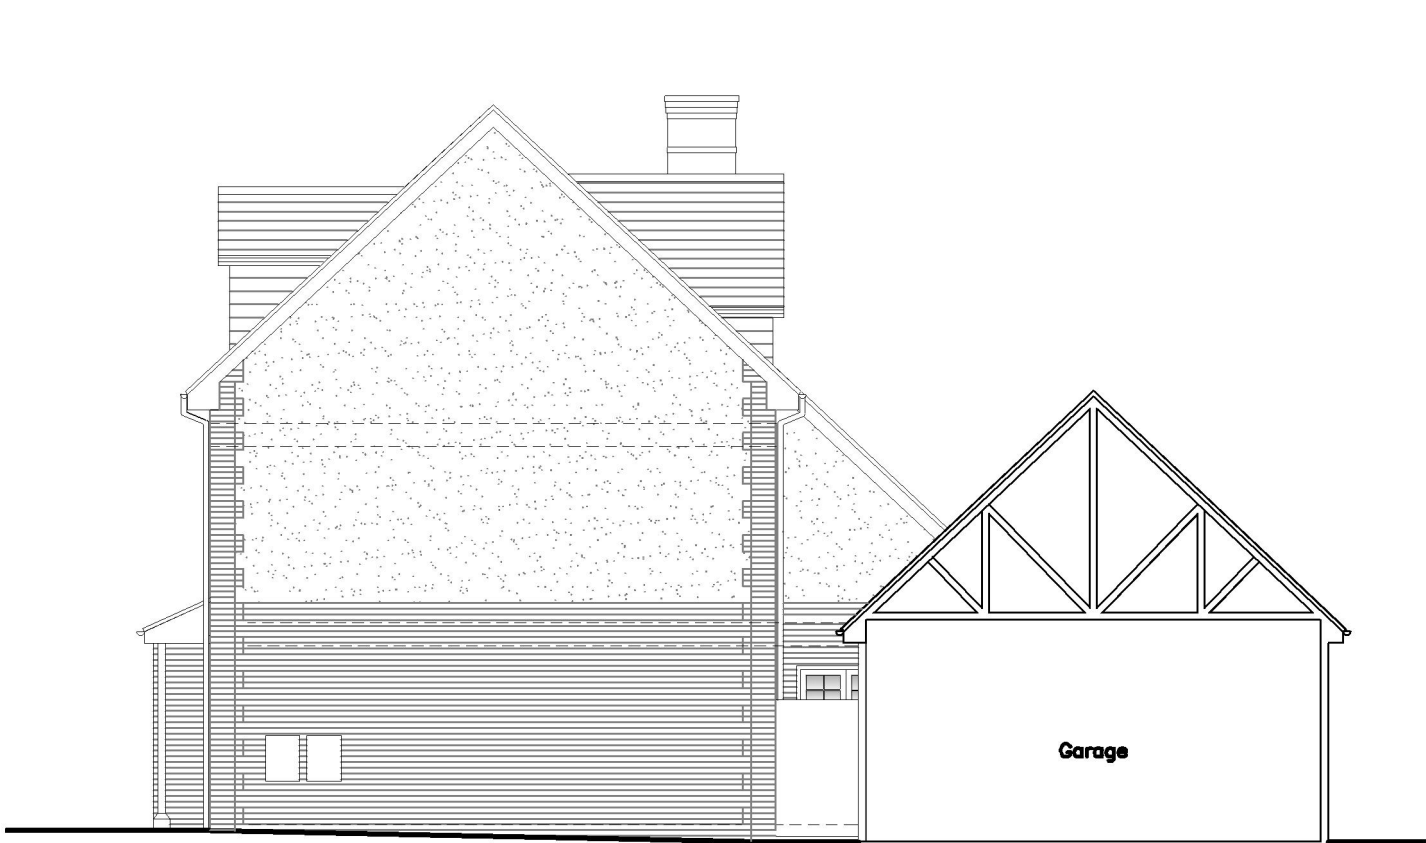


Side Elevation (South West) 1:100




Rear Elevation (South East) 1:100

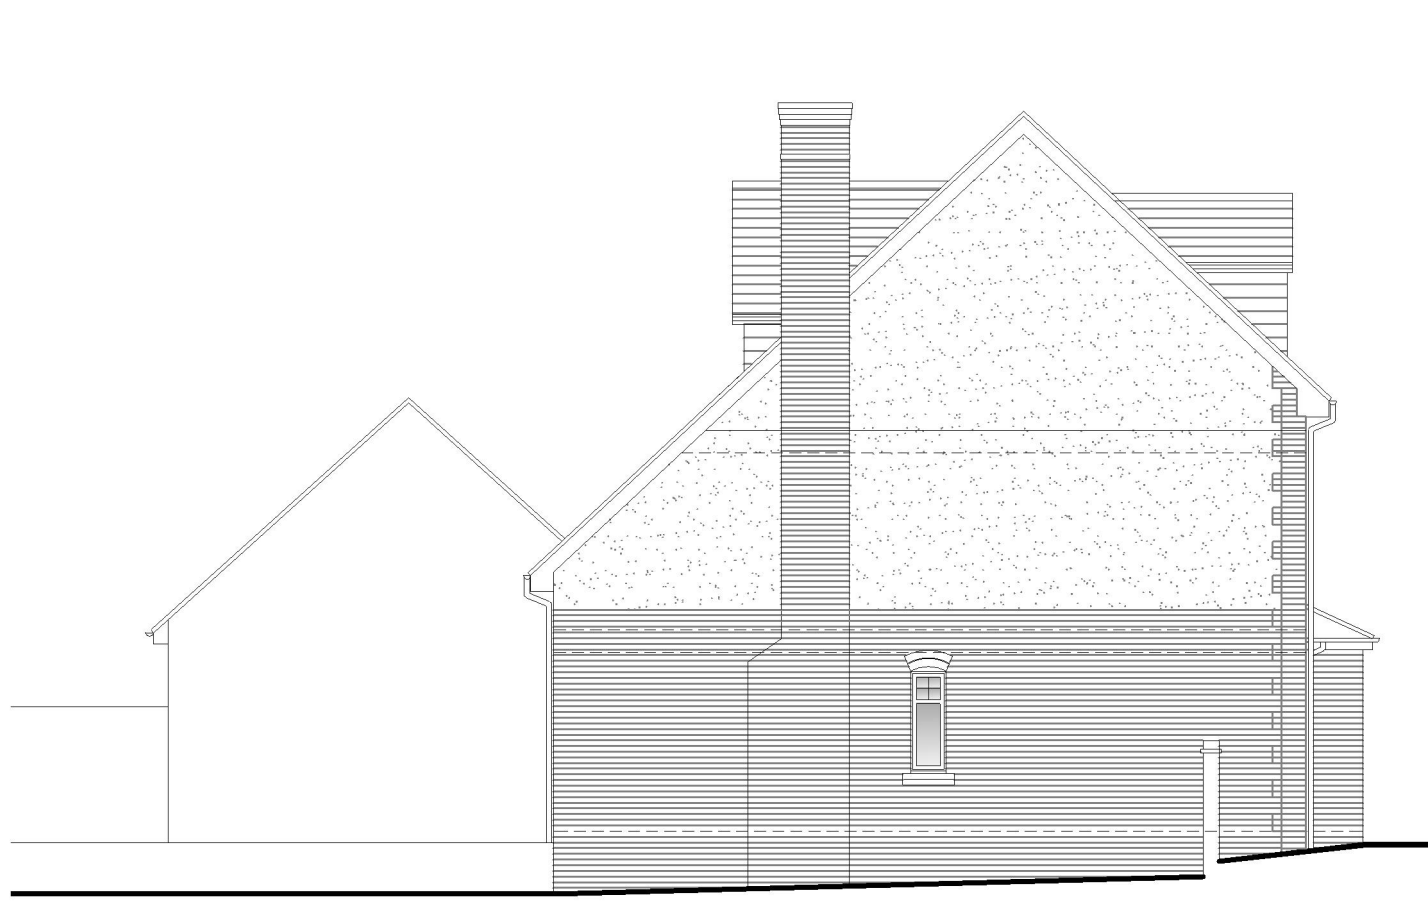


Side Elevation (North East) 1:100

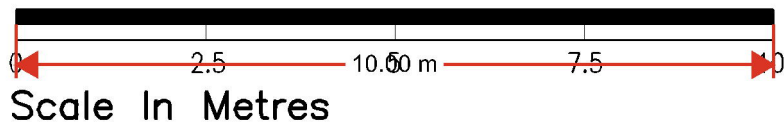


Scale In Metres

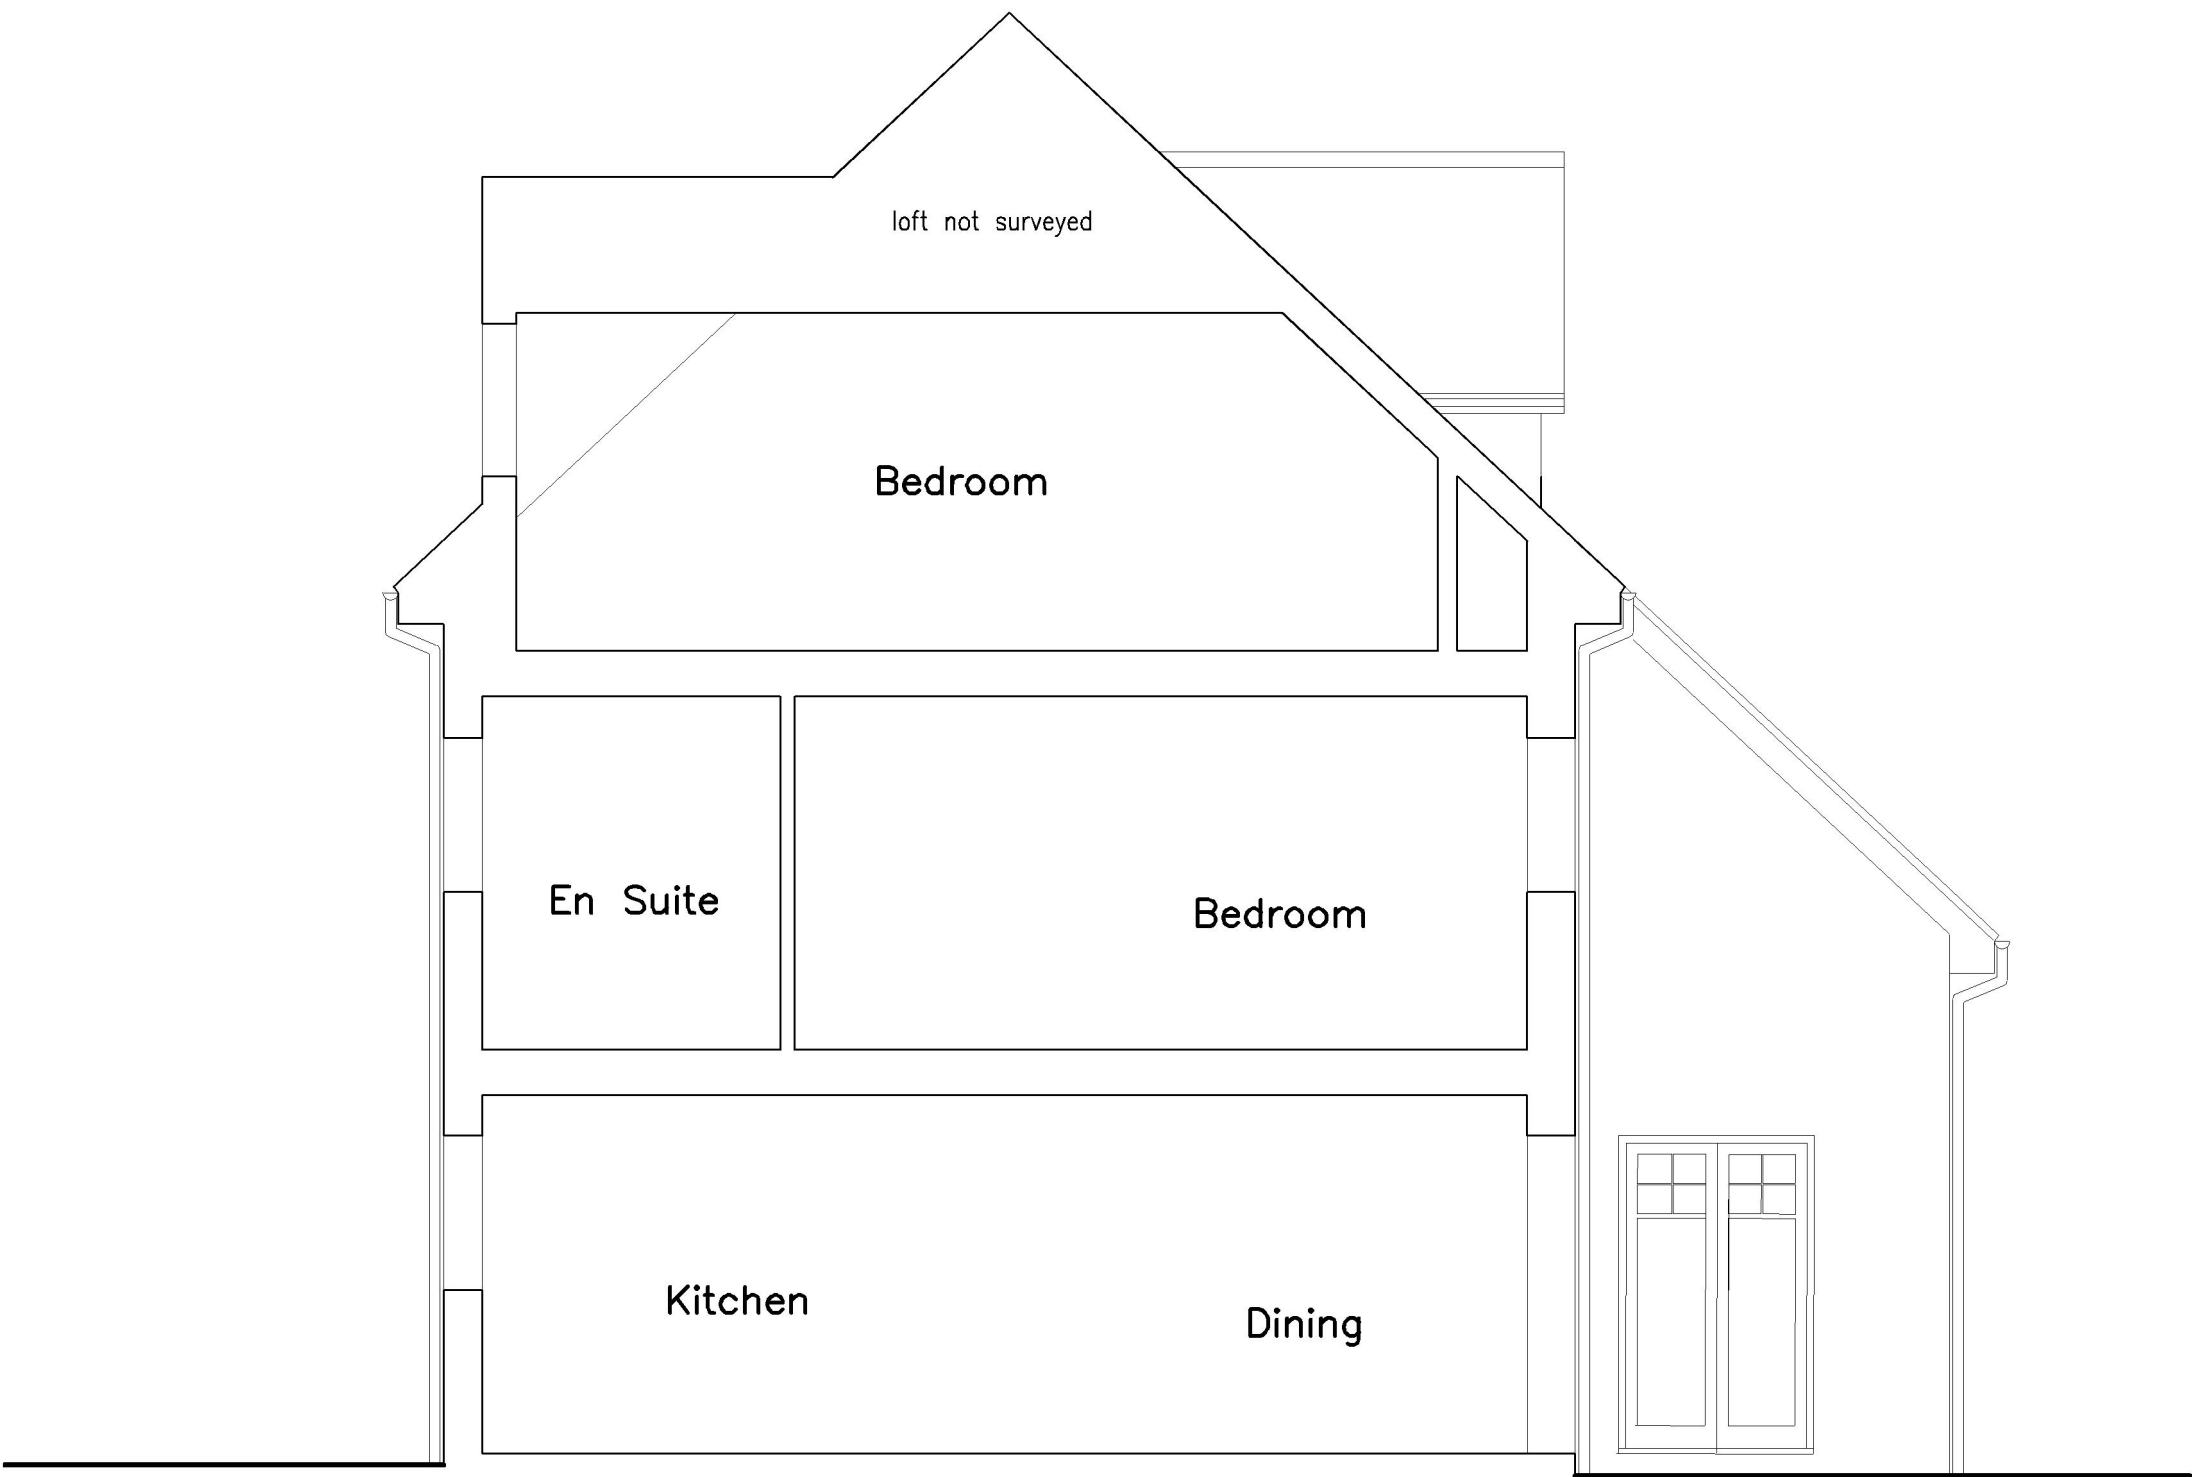


Section A-A 1:50

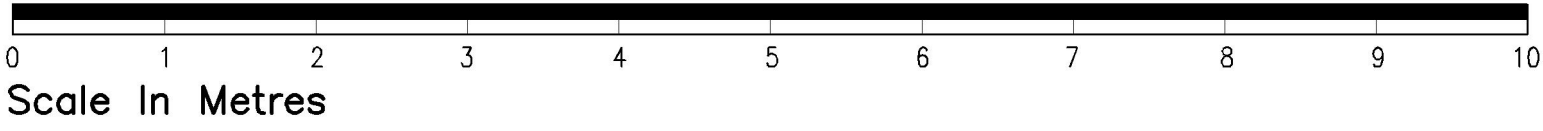

Scale In Metres

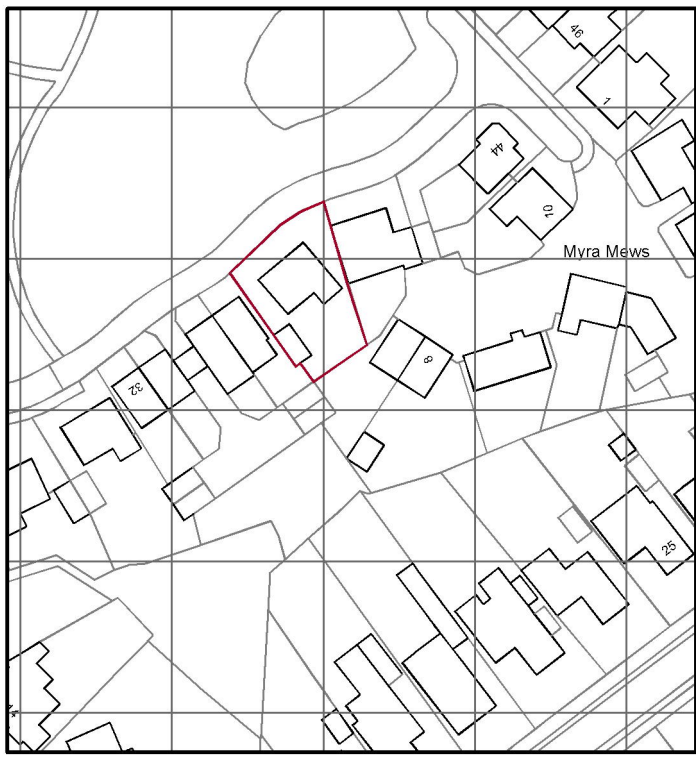


Location plan 1:1250

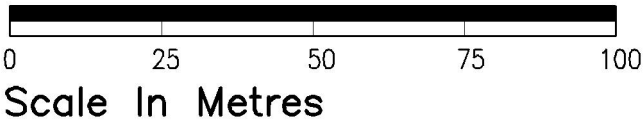

Scale In Metres



Block plan 1:500

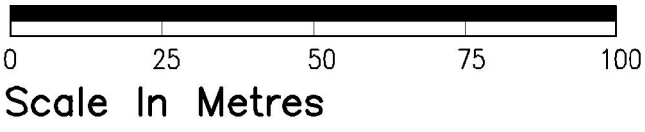

Scale In Metres

A	29.10.25	side and rear elevation titles corrected
rev.	date	comment
amendments		
k aarchitects		
client	Mr & Mrs E. Watson	
job	40, St Pauls On The Green, Haywards Heath RH16 3BD	
drawing number	312.EXG.02/A	
drawing title	existing elevations, section a-a, Location & Block Plans	
date	scale/original sheet size	RIBA work stage
Aug '25	varies @ A1	1
Do not scale off drawing. Check all dimensions on site before all work is commenced. All goods materials workmanship to conform with current building regulations BS and CEN © Copyright K A Architects Ltd.		
K A architects limited 29 Ferndale Road Haywards Heath West Sussex RH16 1PU	Telephone 077 12 449 542 email k a.architects@gmail.com www.k aarchitects.co.uk	Company No. 658552 Registered Office 29 Ferndale Road, Haywards Heath, RH16 1PU