


Front Elevation (North West) 1:100


Side Elevation (South West) 1:100

Rear Elevation (South East) 1:100


Side Elevation (North East) 1:100

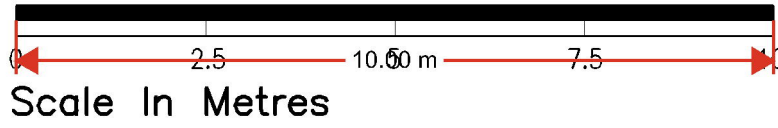


Scale In Metres

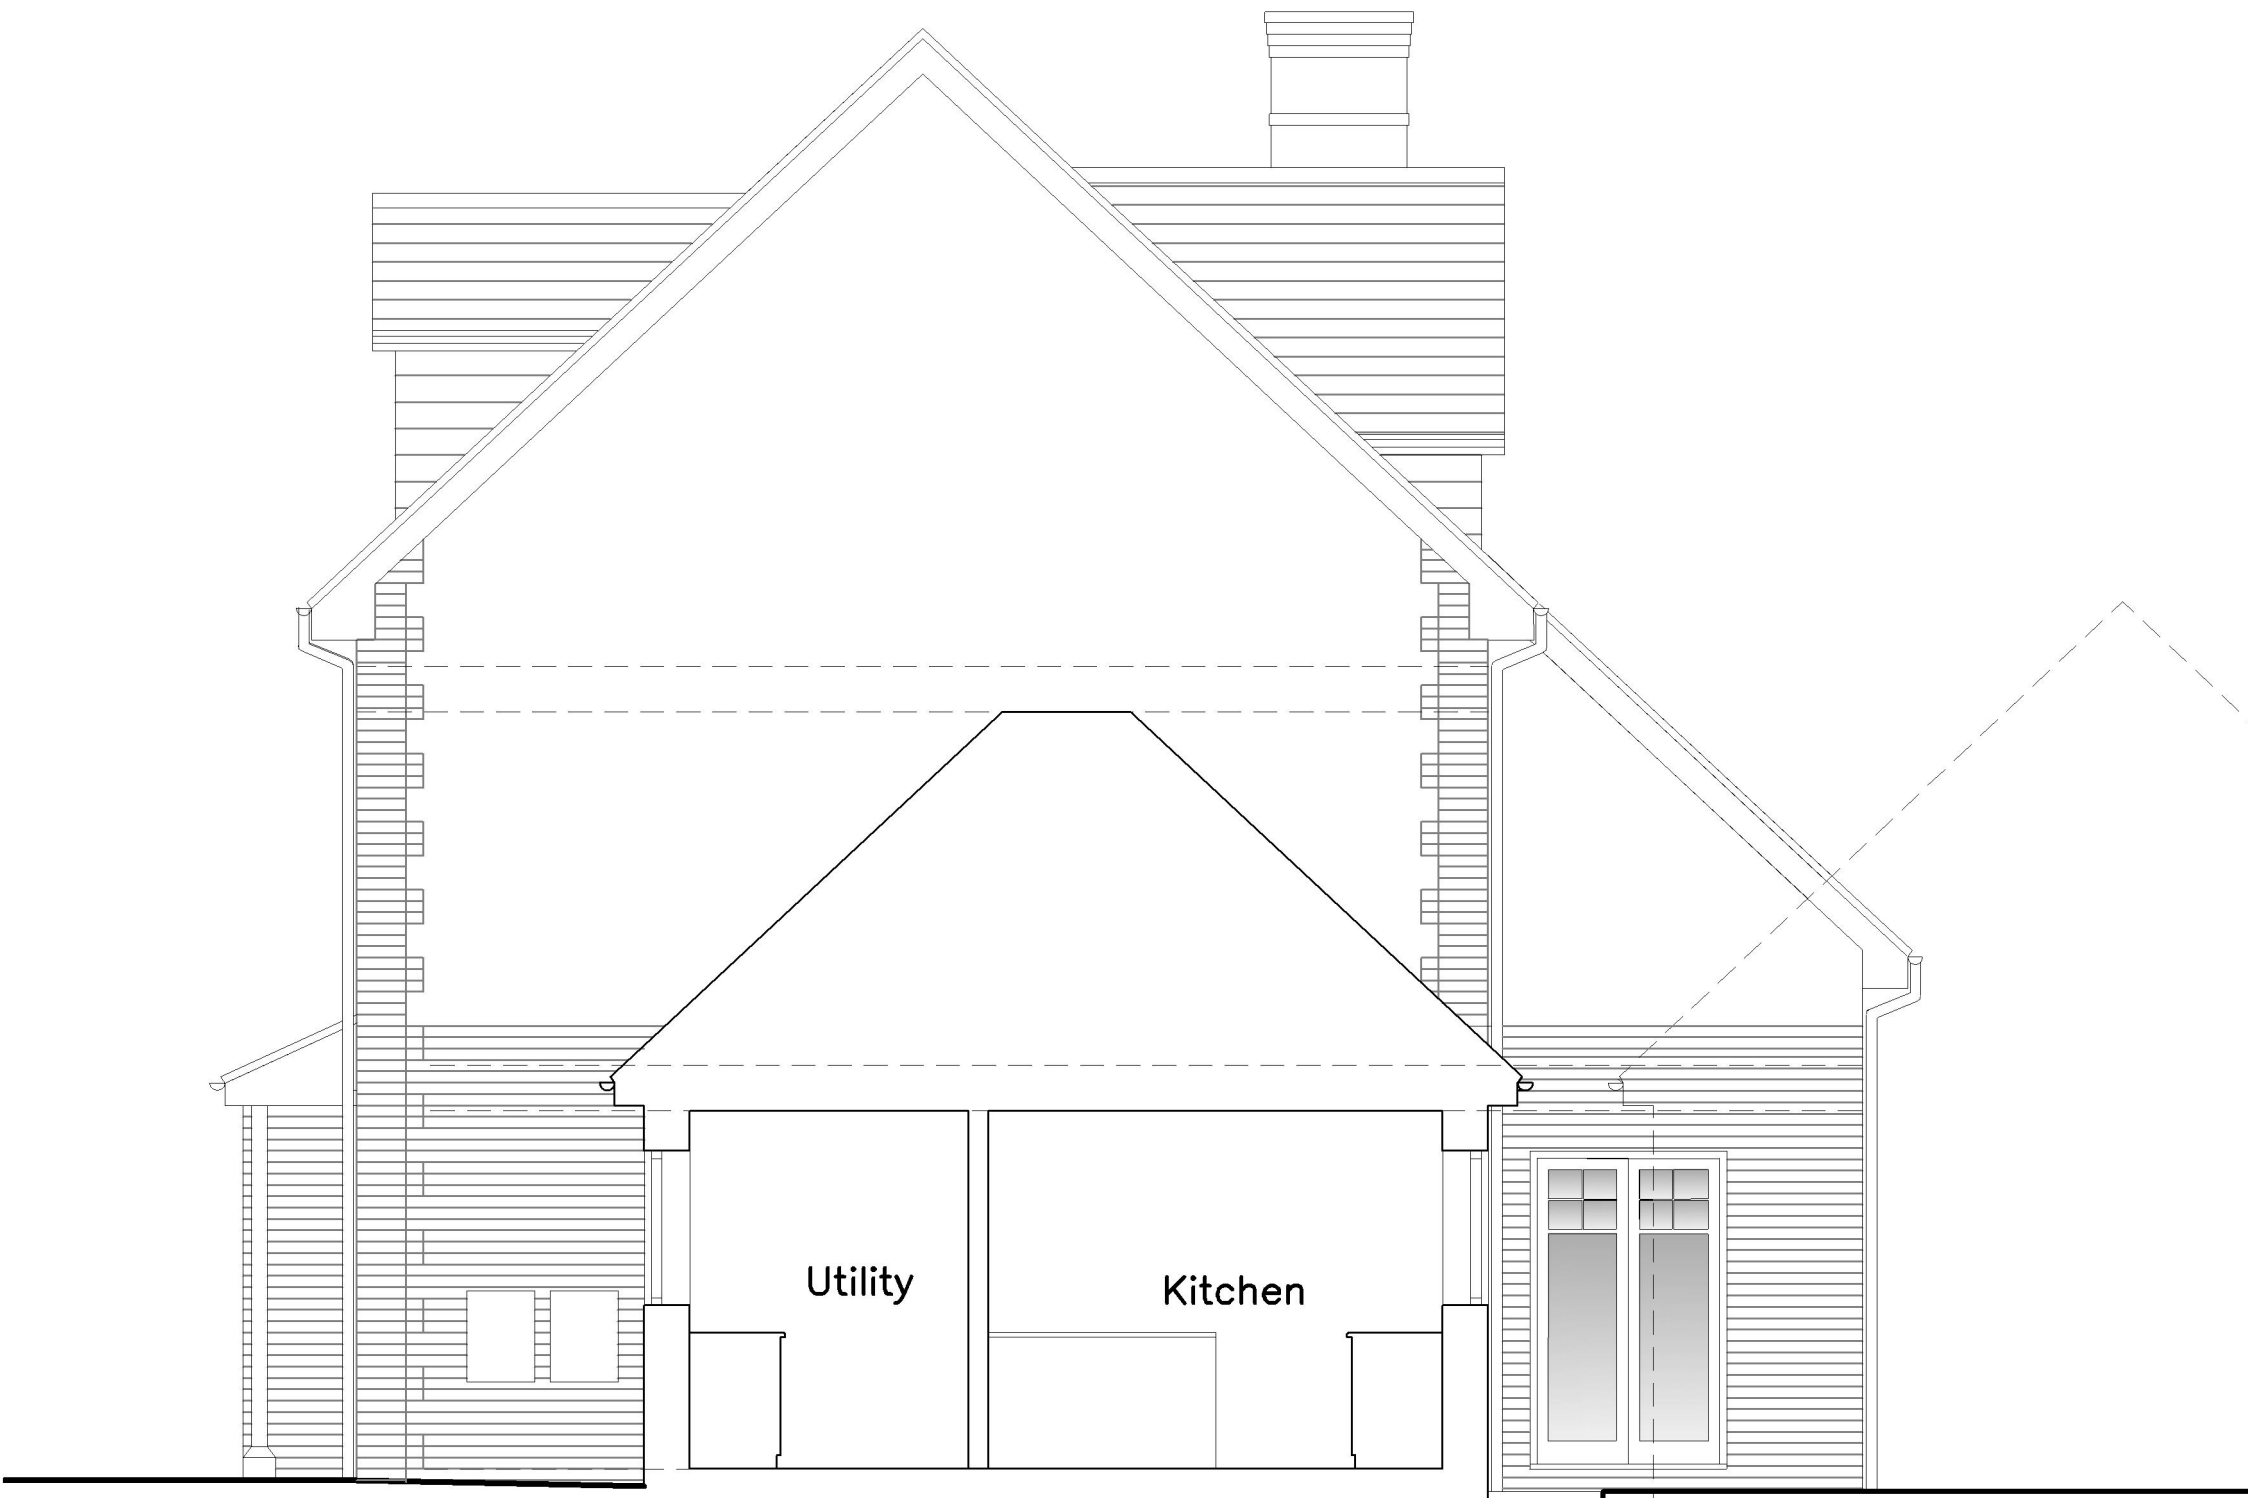


Section A-A 1:50

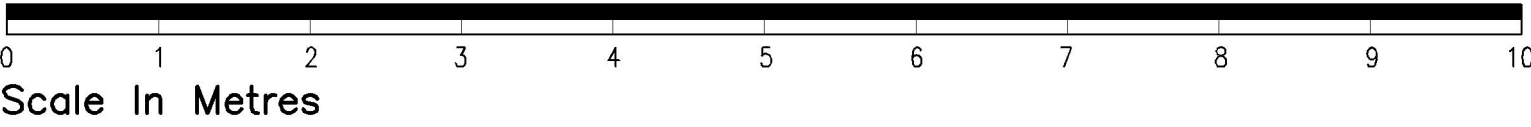


Scale In Metres

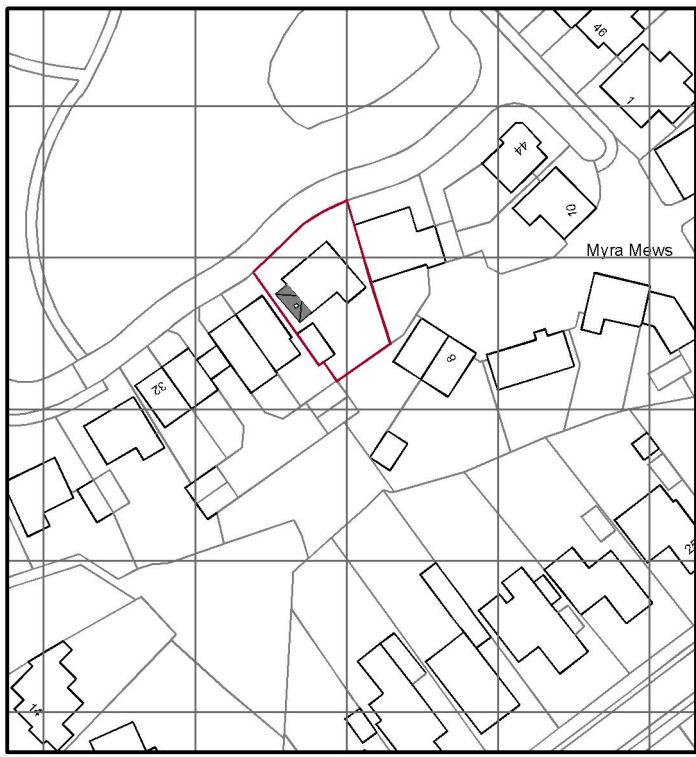


Location plan 1:1250

 

Scale In Metres

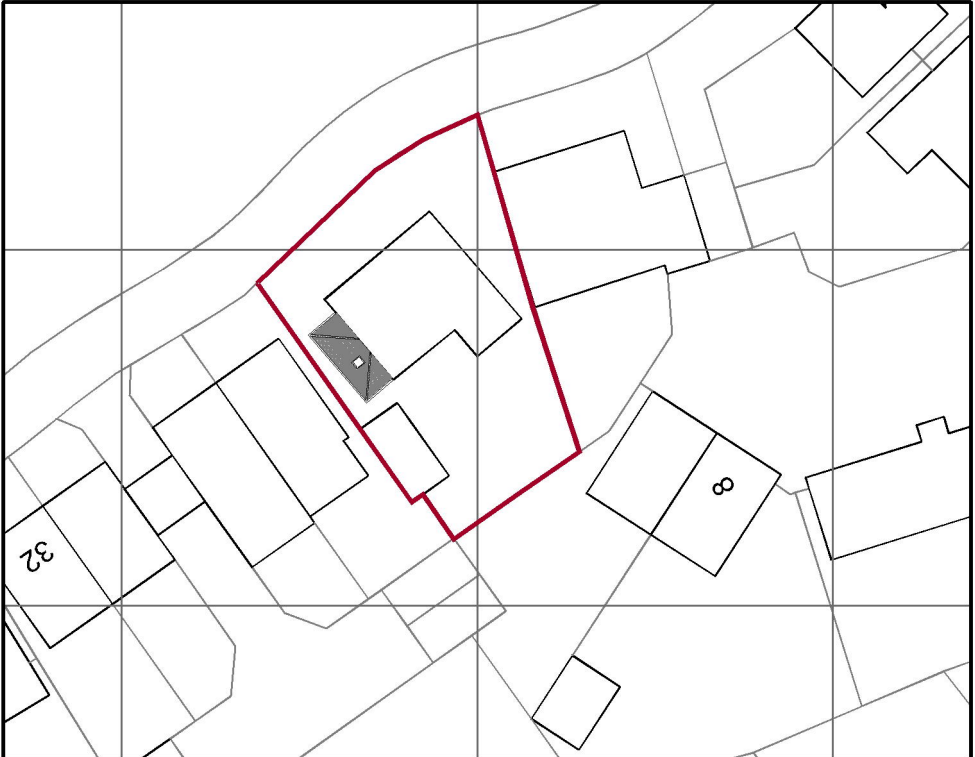

Block plan 1:500

 

Scale In Metres

A	03.10.25	Side and rear elevation titles changed
rev.	date	comment
amendments		
klaarchitects		
client	Mr & Mrs E. Watson	
job	40 St Pauls On The Green, Haywards Heath RH16 3BD	
drawing number	312.PL02/A	
drawing title	Proposed elevations, section a-a, Location & Block Plans	
date	Aug '25	RIBA work stage
scale/original sheet size	varies @ A1	2
Do not scale off drawing. Check all dimensions on site before at work is commenced. All goods materials workmanship to conform with current building regulations BS and CEN. © Copyright KLA Architects Ltd.		
KLA architects limited 22 Ferndale Road Haywards Heath West Sussex RH16 1PU		
Telephone 017 249 542 email kla.architects@gmail.com www.klaarchitects.co.uk		
Company No. 658552 Registered Office 22 Ferndale Road, Haywards Heath, Sussex, BN16 1PU		