


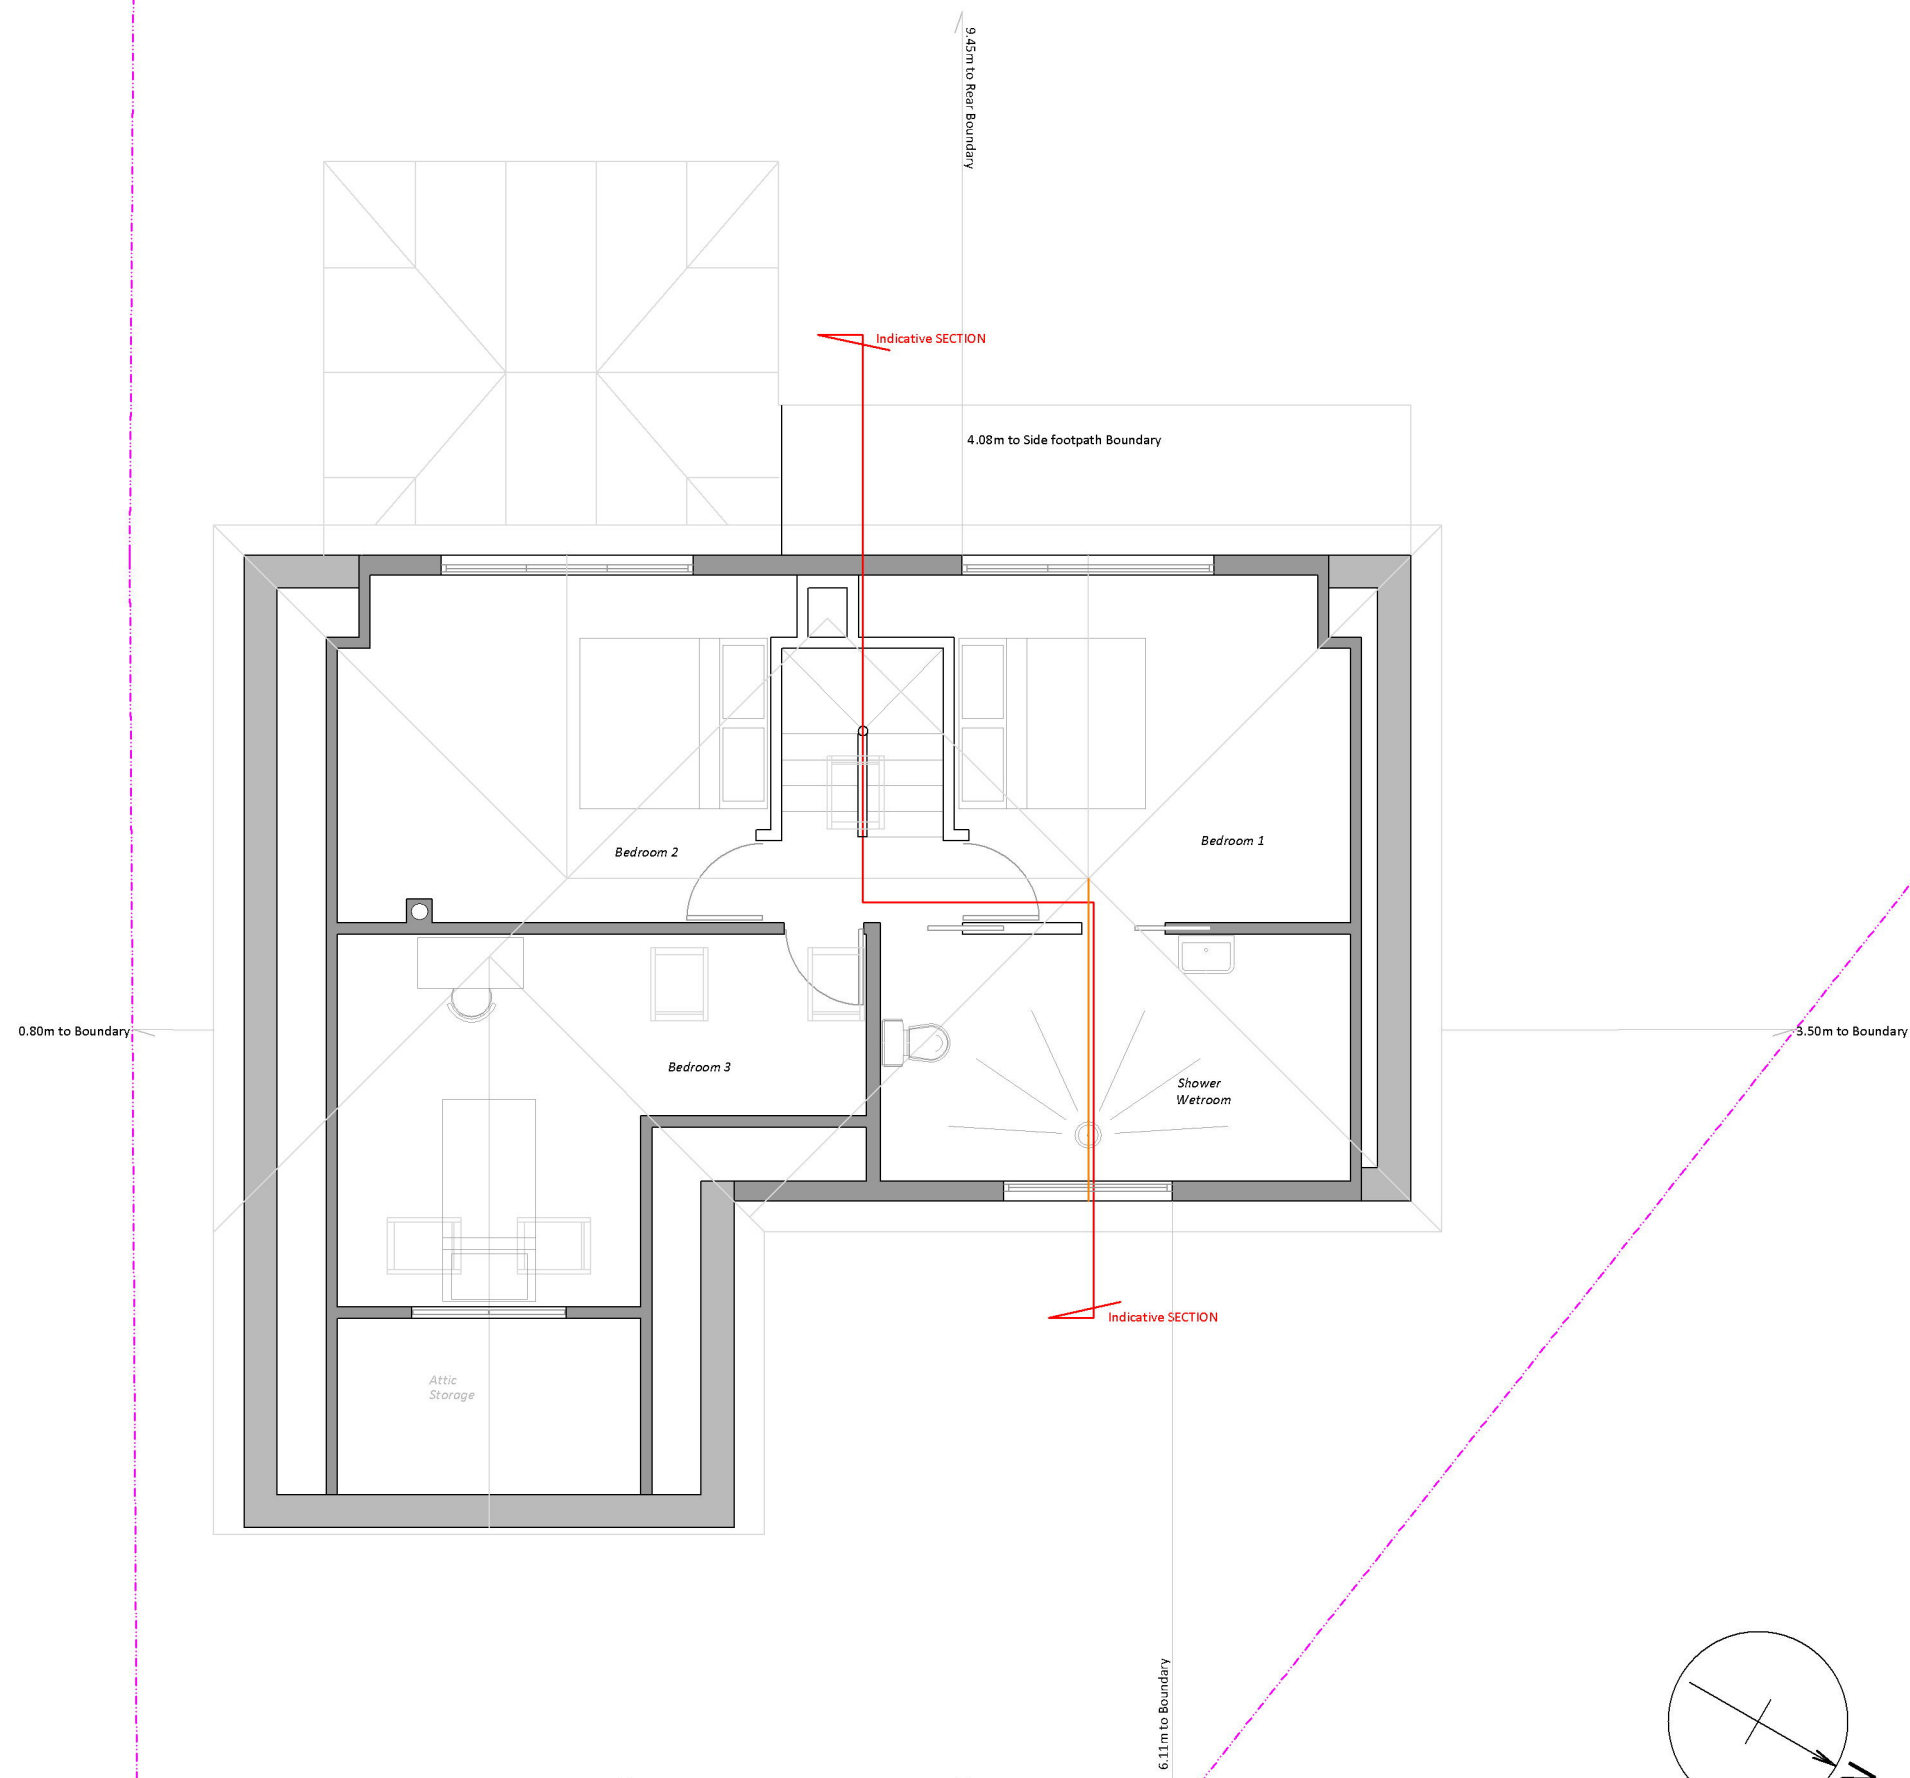

Owner: Darren Burns 07826 513940
darren@remedy-consulting.com

client

Mrs. E. Smith

project

3 Turners Mill Close
HAYWARDS HEATH
RH16 1NL

Ground Floor Extension and
Loft Conversion/Extension.

date

MAY25

scale

1:75

status

PLANNING

job no

03TURNMICL - FPPL

dwg no

revision

P1

drawing

PROPOSED : 1st Floor Plan