
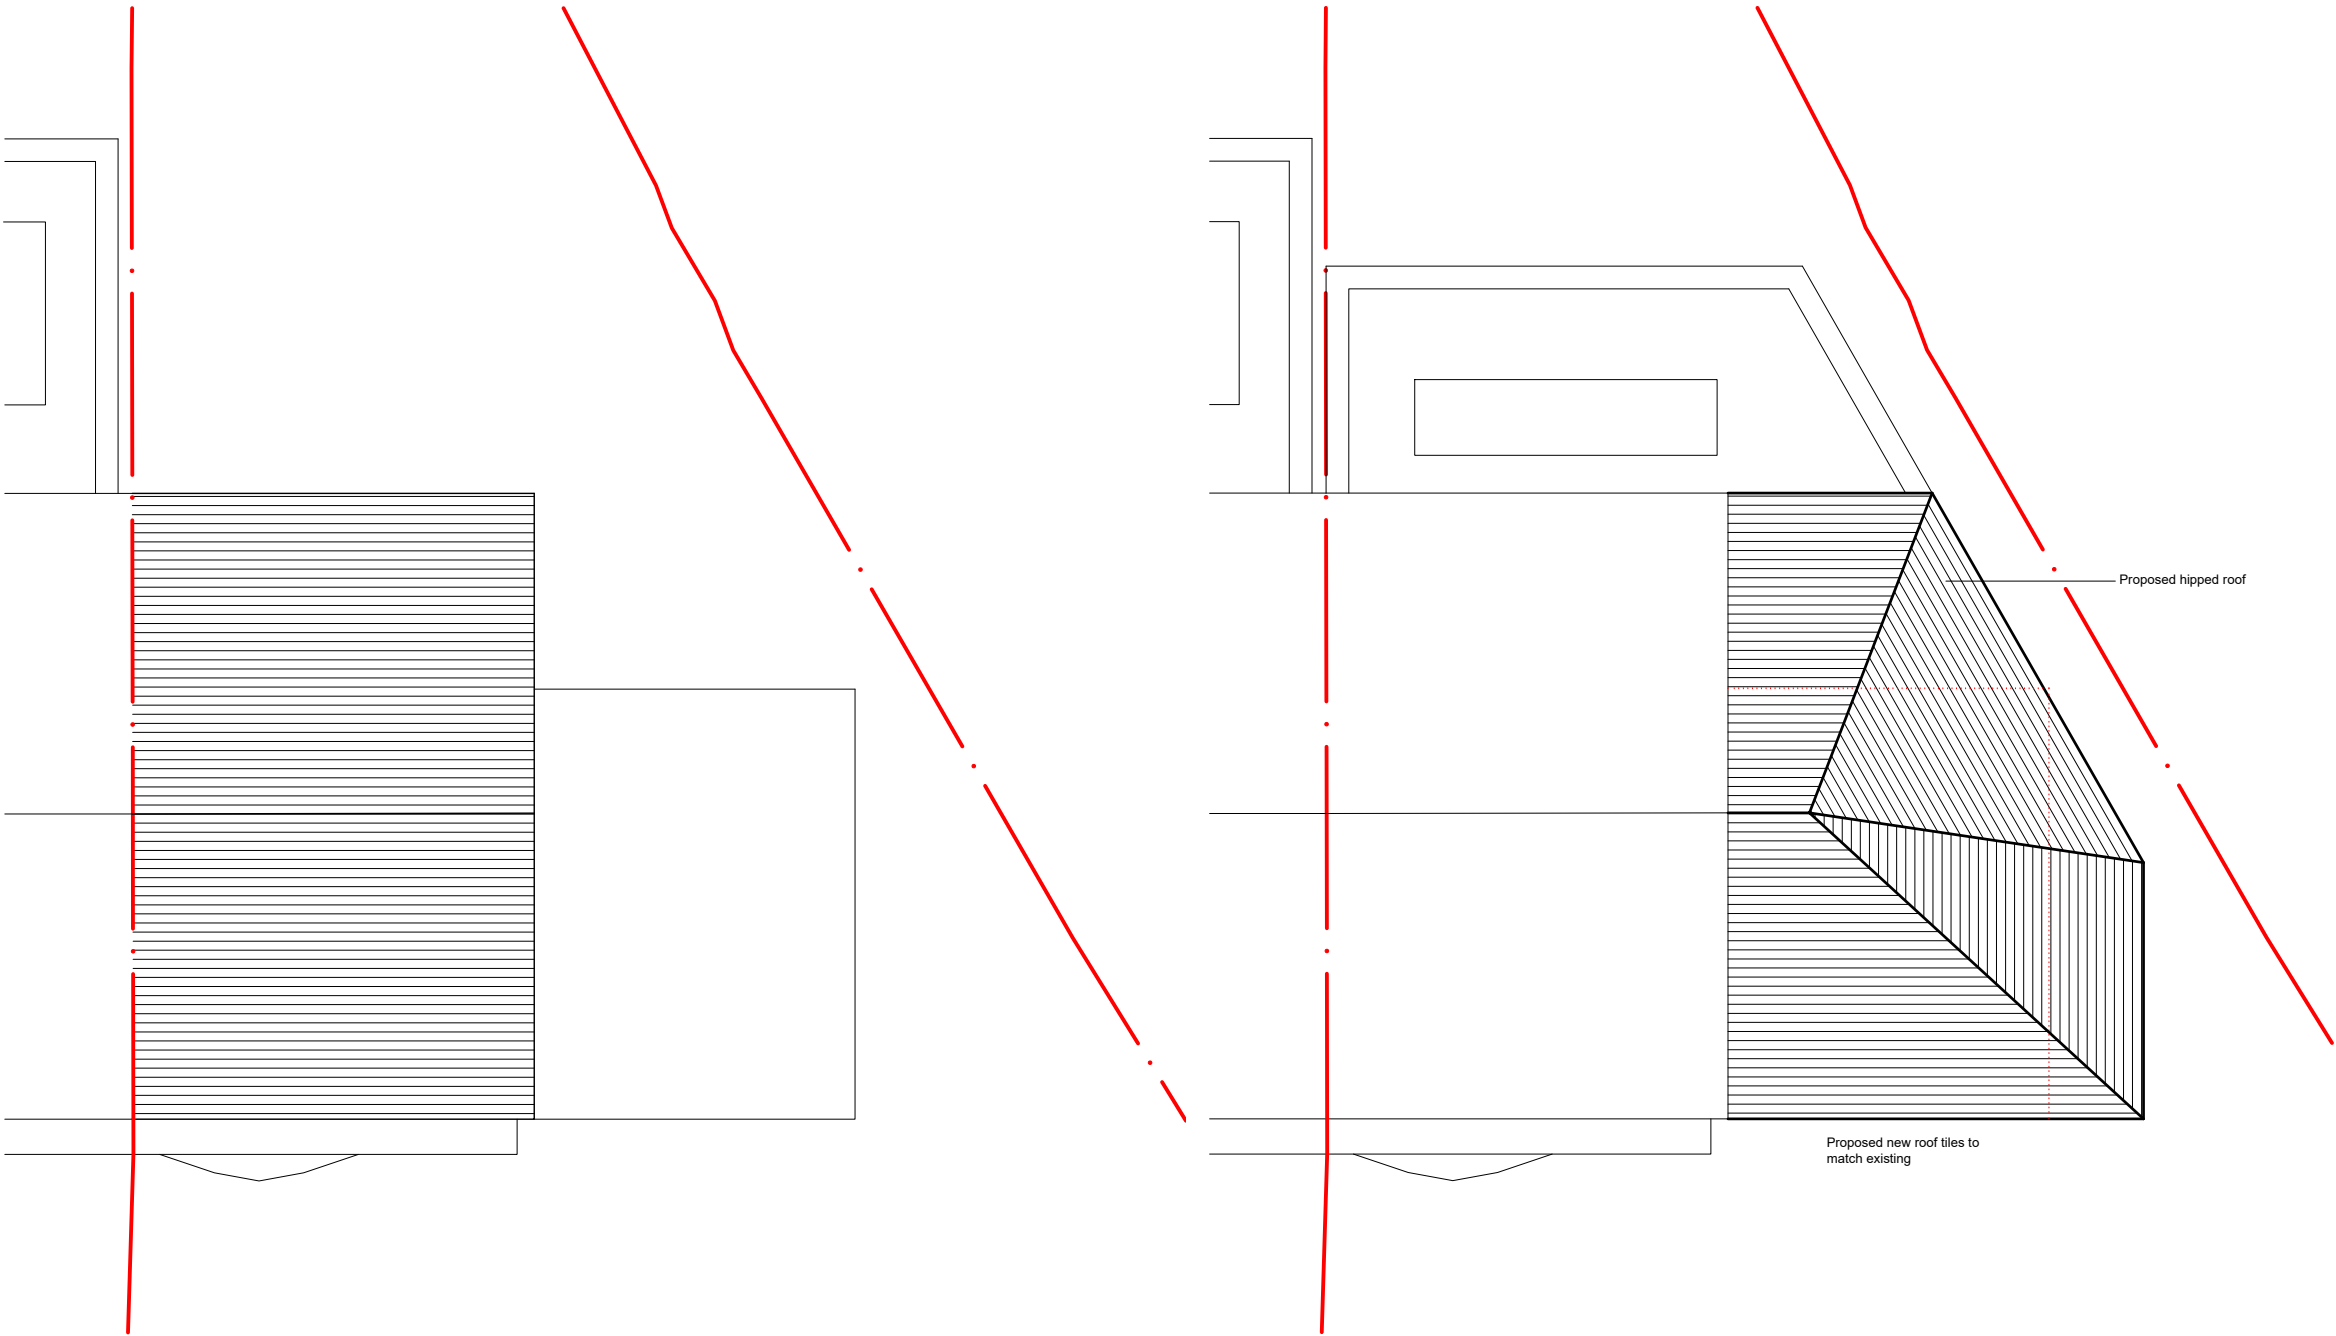


NOTES:

1. Dimensions are in millimetres unless stated otherwise
2. Levels are in meters AOD unless stated otherwise
3. Dimensions govern. Do not scale off the drawing
4. All dimensions to be verified on site before proceeding
5. All discrepancies on this drawing to be notified in writing to the Architect.

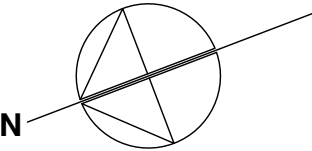

Existing Roof Plan
1:100@A3

Proposed Roof Plan
1:100@A3

REVISIONS:

00: 17.09.26 First Issued

PLANNING

PROJECT
2 Burleigh Way
Crawley Down
Surrey
RH10 4LX

Mr & Mrs Lewis

DRAWING

EXISTING AND PROPOSED ROOF PLANS

SCALE	PAPER SIZE	DATE	DRAWN BY
1:100	A3	SEP'26	SH
DRAWING N°		REVISION	
26.10.201		00	

place*
architecture+design

Place Architecture and Design Limited
The Laurels, 81 Fairhaven Road, Redhill RH1 2LB
t: 07900 383835
w: www.place-architectureanddesign.co.uk