


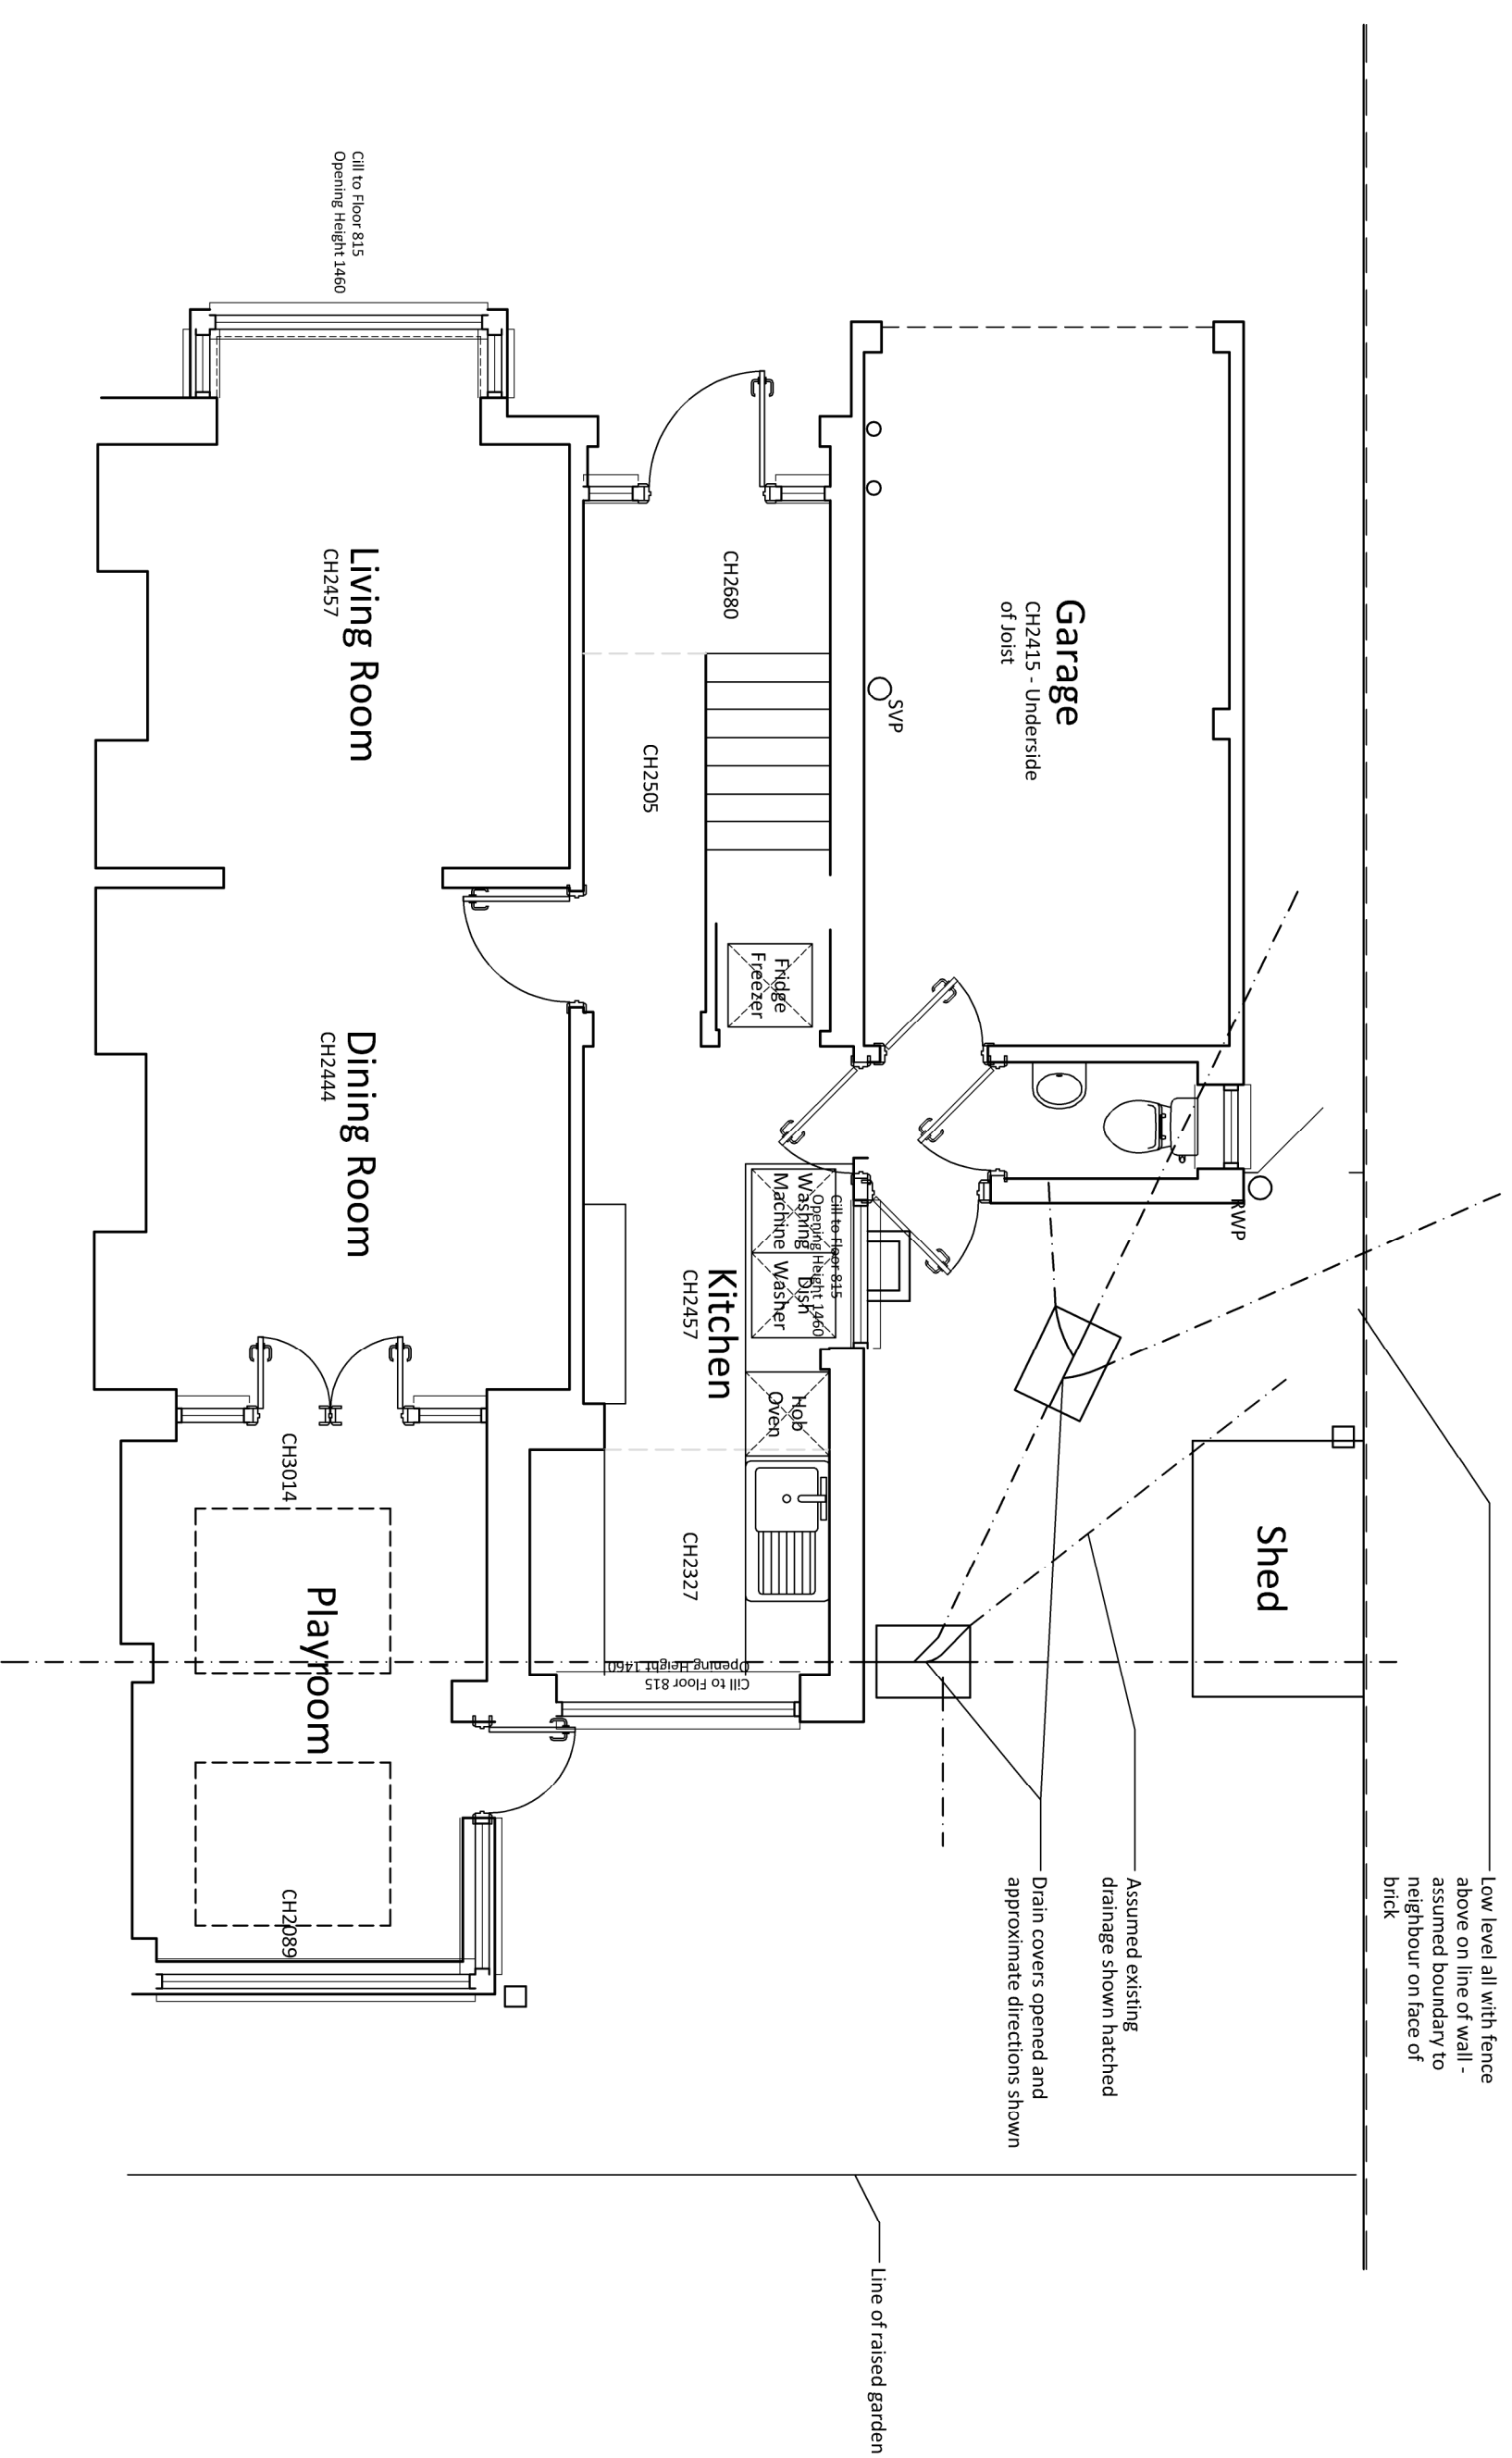

A	02.09.26	Planning Issue
Rev	Date/By	Revision Note



JTA
Jonathan Talley
Architects Limited

Client:
Mr and Mrs Lewis
Project:
7 Wood Ride
Haywards Heath
RH16 4NL
Drawing:
Existing Ground Floor Plan

PLANNING	
Drawing Number	Date
083-001-200 Rev A	July 2026
Scale	Paper Size
1:50	A3
Drawn	Checked
JT	JT