


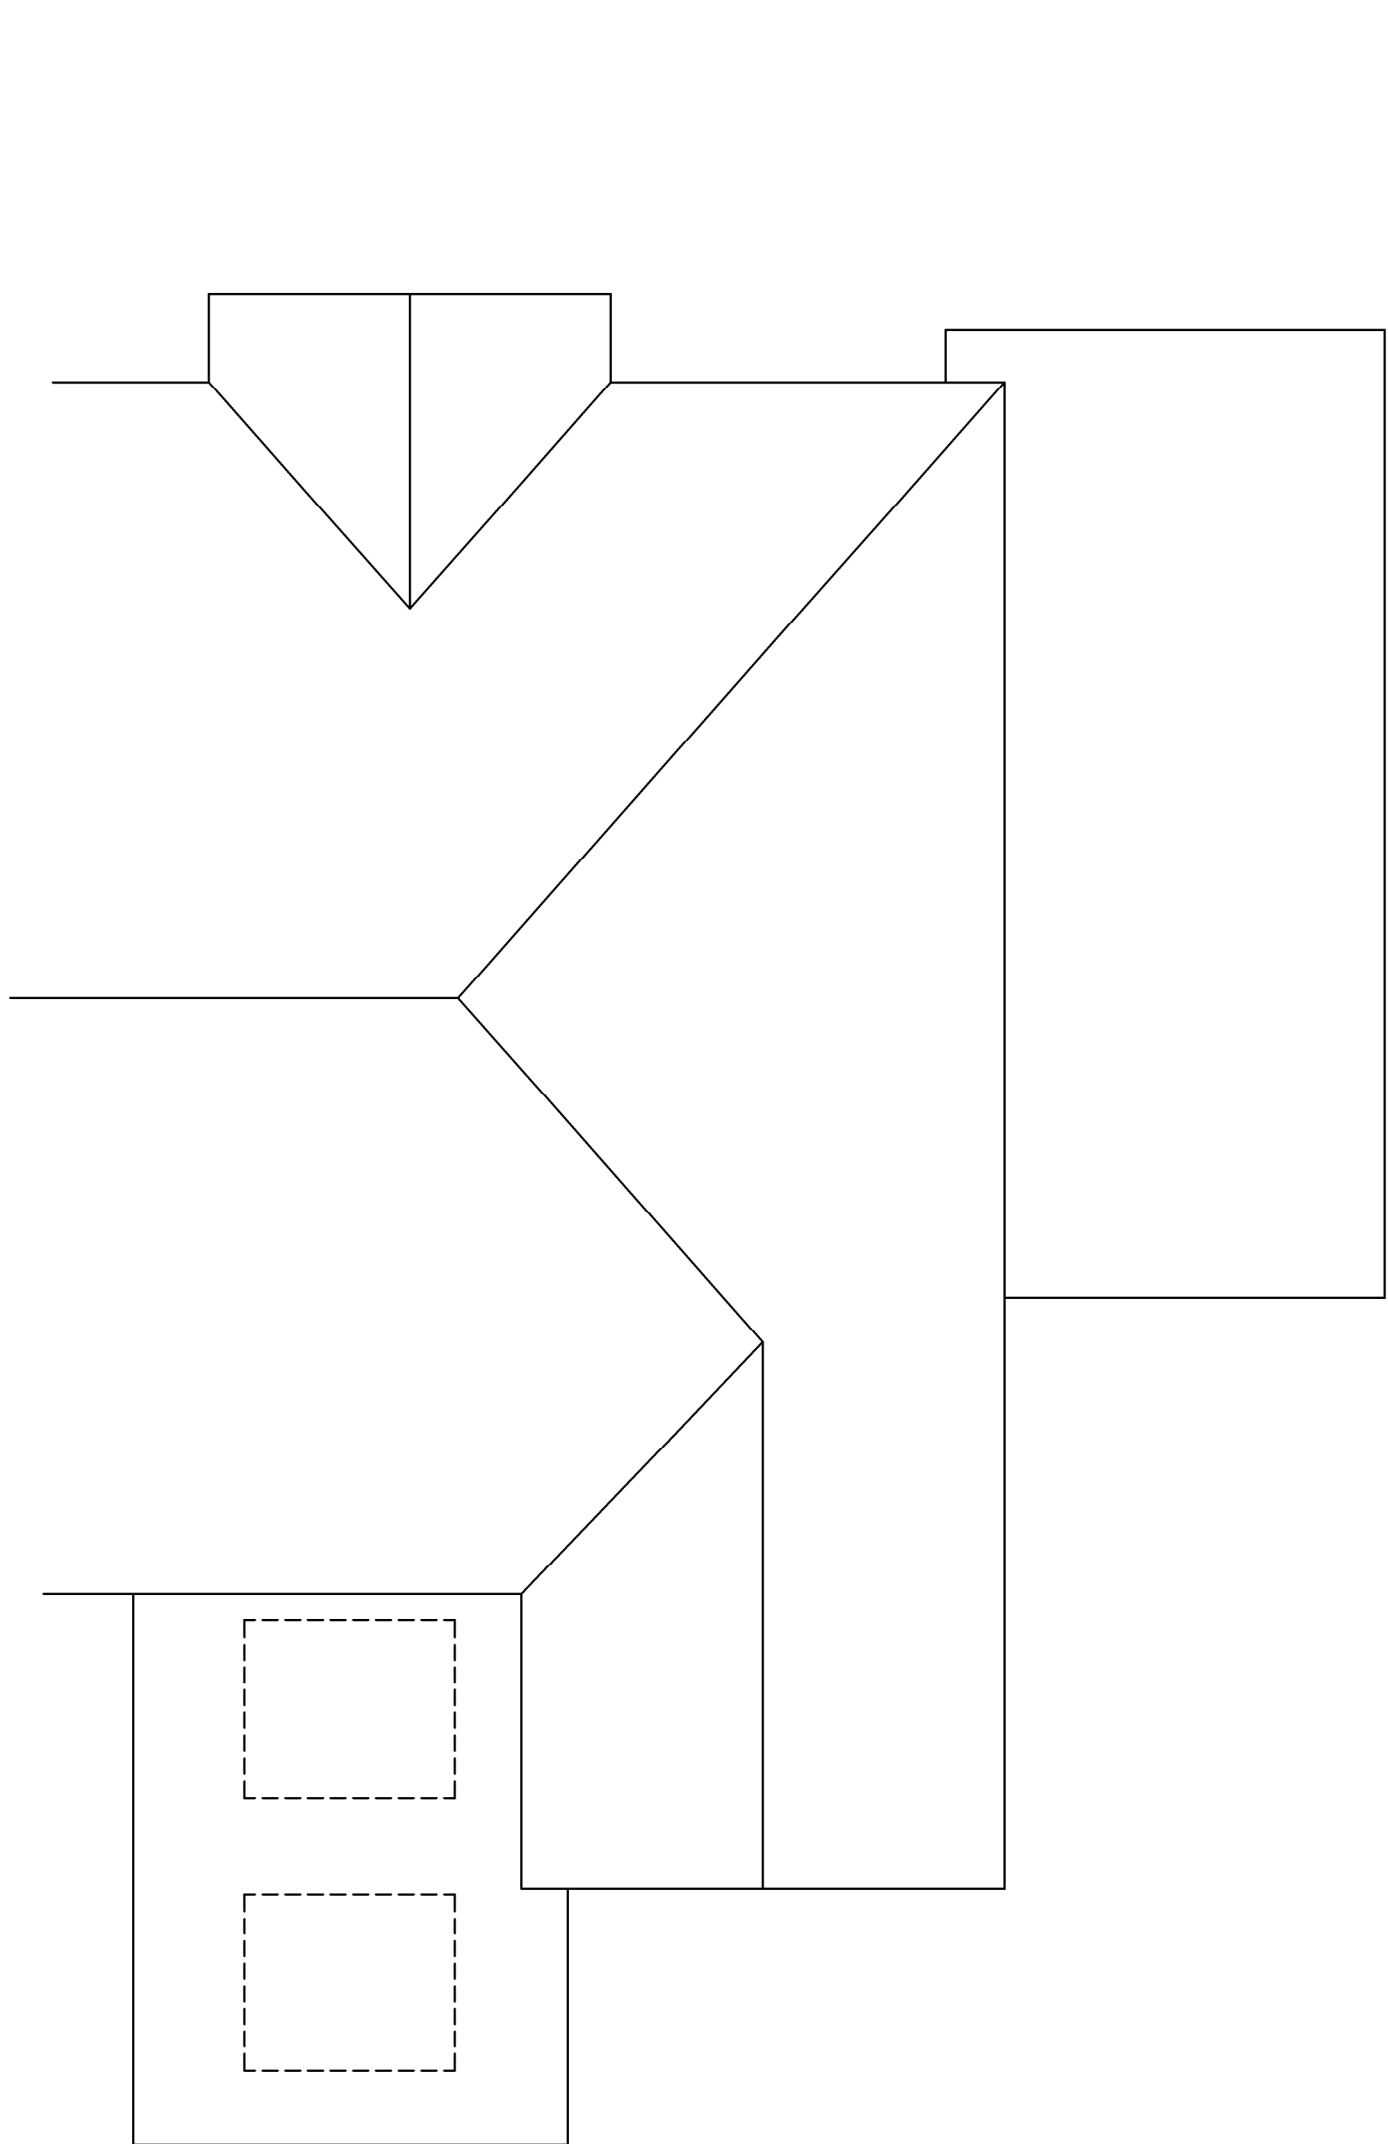

PLANNING

Client: Mr and Mrs Lewis
Project: 7 Wood Ride
Haywards Heath
RH16 4NL
Drawing:
Existing Roof Plan

JTA

Jonathan Talley Architects Limited

Rev	Date/By	Revision Note
-----	---------	---------------

Drawing Number	Date
083-001-201 Rev -	July 2026
Scale	Paper Size
1:50	A3
Drawn JT	Checked JT

E-mail info@jtalimited.co.uk
Telephone 07956 870 079
Web www.jtalimited.co.uk

Jonathan Talley Architects Limited is a limited liability company registered in England and Wales, number 08340012. 