


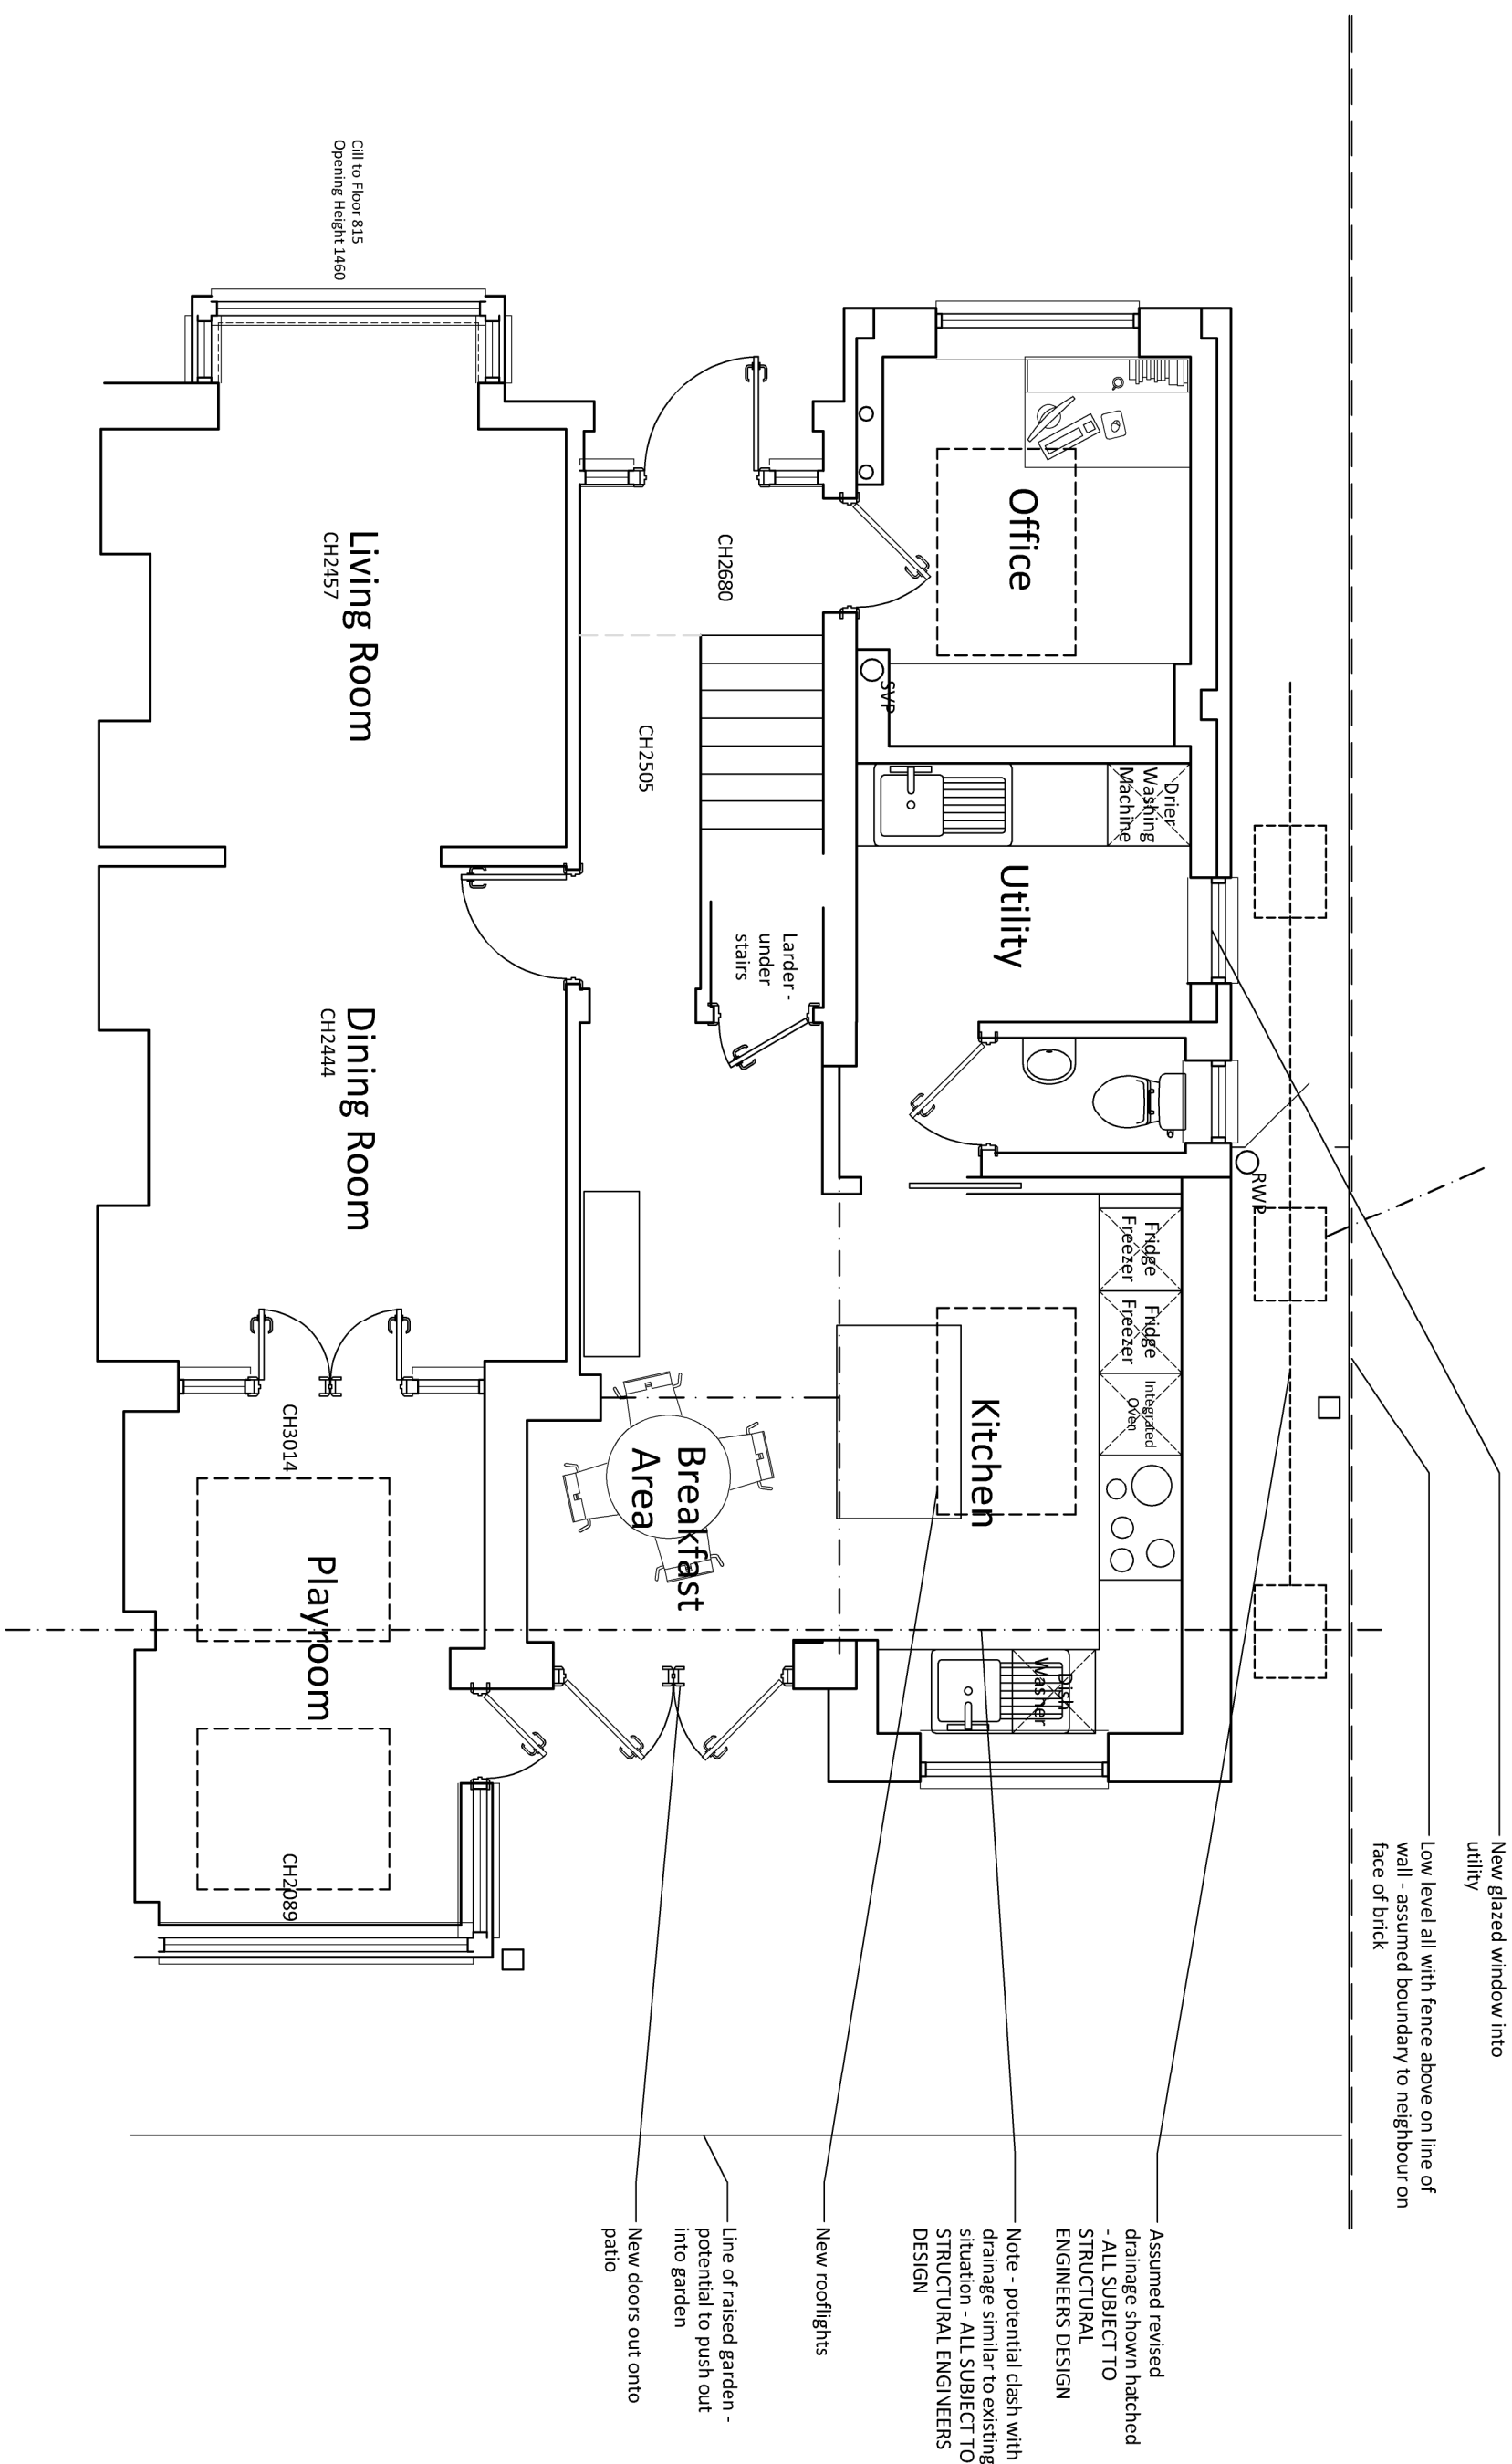

A	02.09.26	Client Alterations
Rev	Date/By	Revision Note
JT		

Client: Mr and Mrs Lewis
Project: 7 Wood Ride
Haywards Heath
RH16 4NL
Drawing: Proposed Ground Floor Plan

JTA
Jonathan Talley
Architects Limited

PLANNING

Drawing Number	Date
083-001-210 Rev A	August 2026
Scale	Paper Size
1:50	A3
Drawn JT	Checked JT

E-mail: info@jtalimited.co.uk
Telephone: 07956 870 079
Web: www.jtalimited.co.uk

Jonathan Talley Architects Limited is a registered architect in England and Wales, registered number 5373271. 