


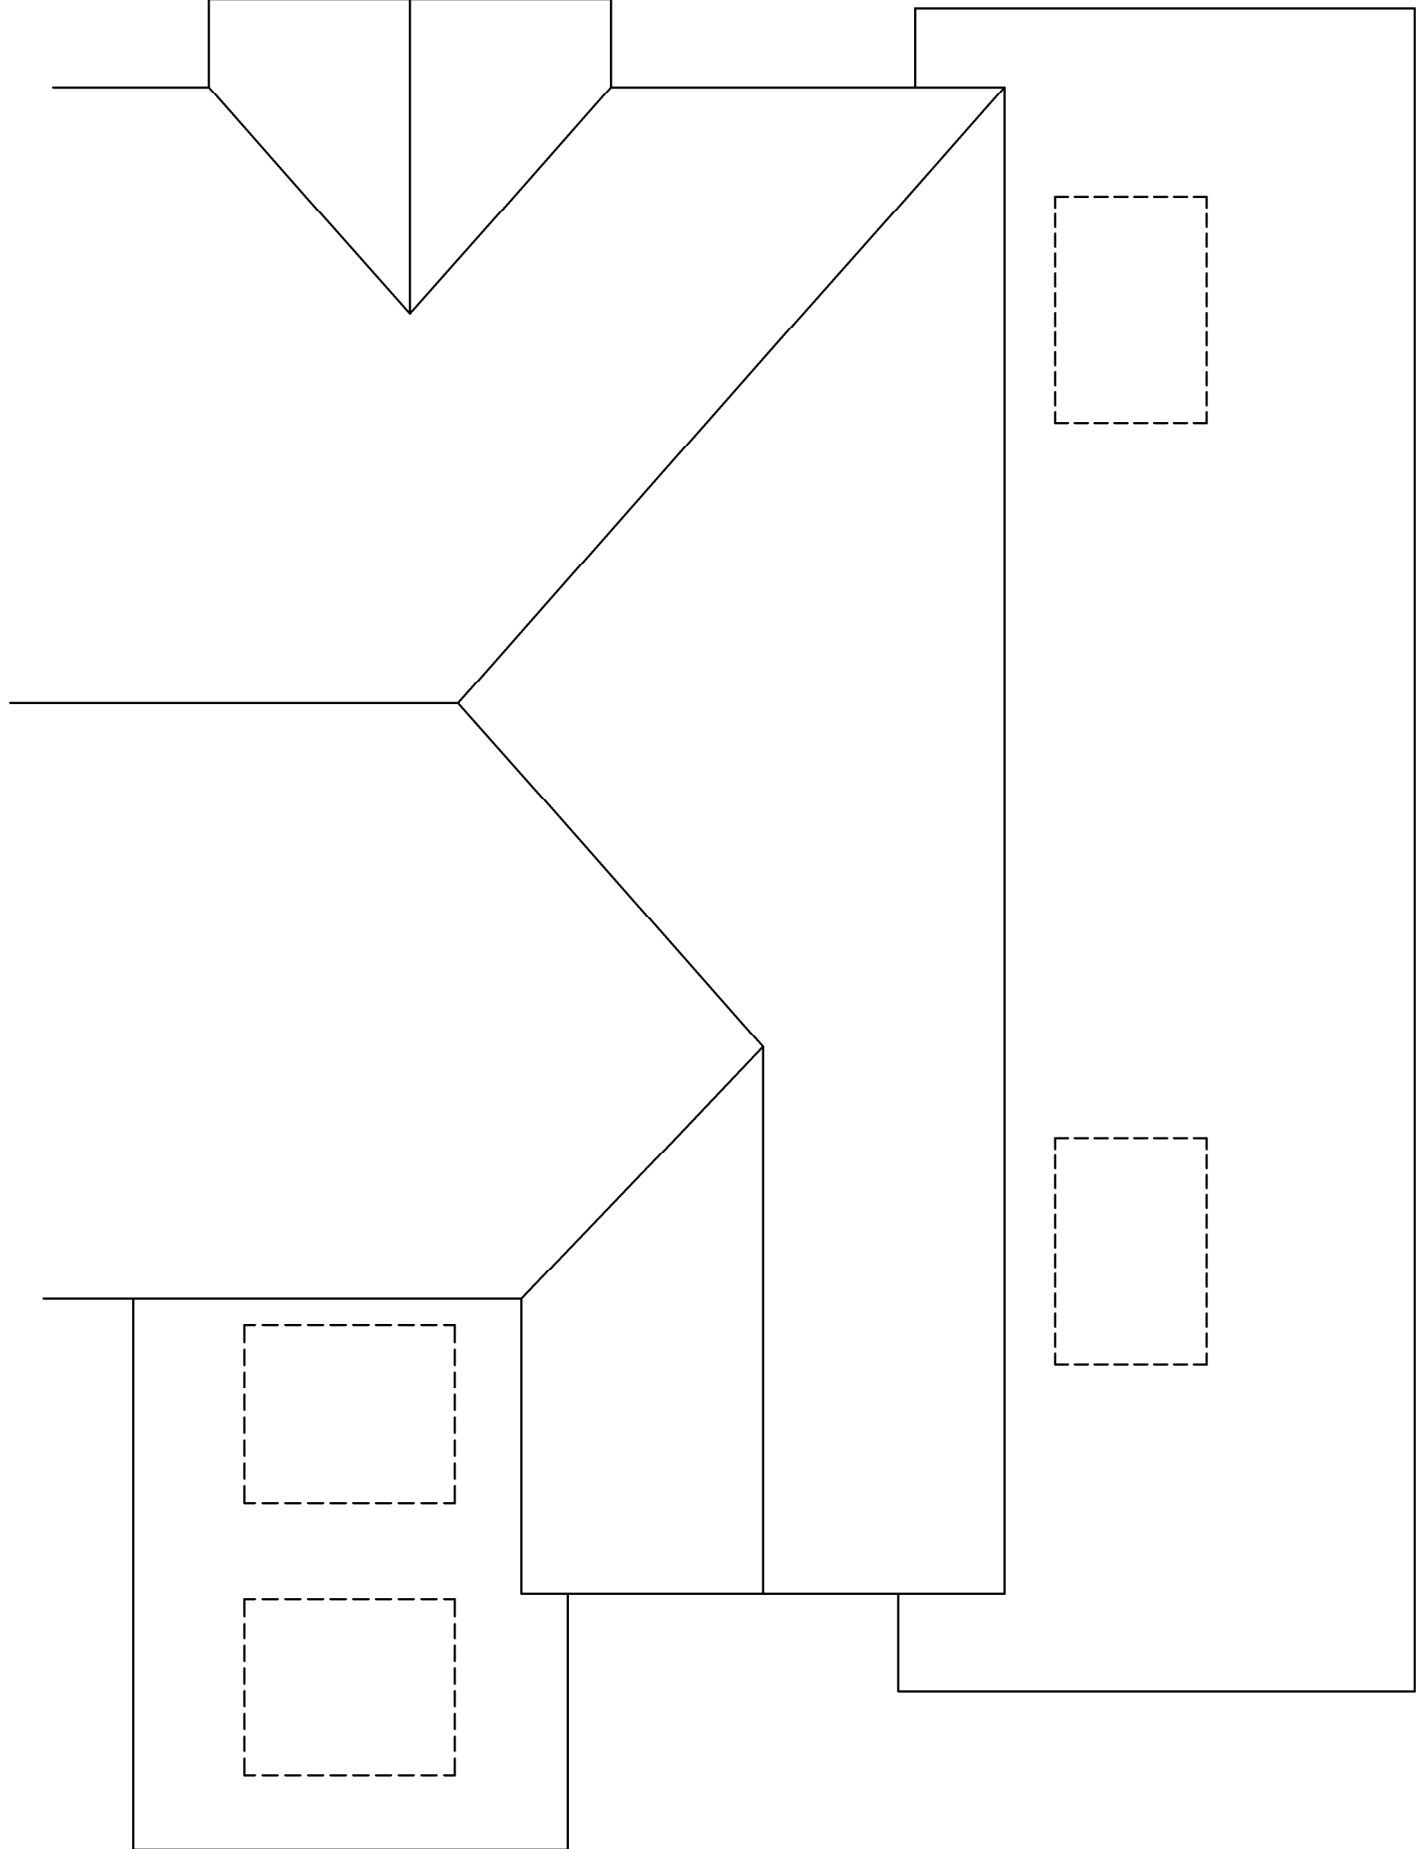

Rev		Date/By	Revision Note
PLANNING			
Drawing Number		Date	
083-001-211 Rev -		September 2026	
Scale		Paper Size	
1:50		A3	
Drawn JT		Checked JT	

Client: Mr and Mrs Lewis
Project: 7 Wood Ride
Haywards Heath
RH16 4NL
Drawing:
Proposed Roof Plan

JTAJonathan Talley Architects Limited

E-mail: info@jtalimited.co.uk
Telephone: 07956 870 079
Web: www.jtalimited.co.uk

Jonathan Talley Architects Limited is a registered architect in England and Wales, registered number 272274. Jonathan Talley Architects Limited is a limited liability company registered in England and Wales with registered number 1370271. Jonathan Talley Architects Limited is a company registered in England and Wales.