



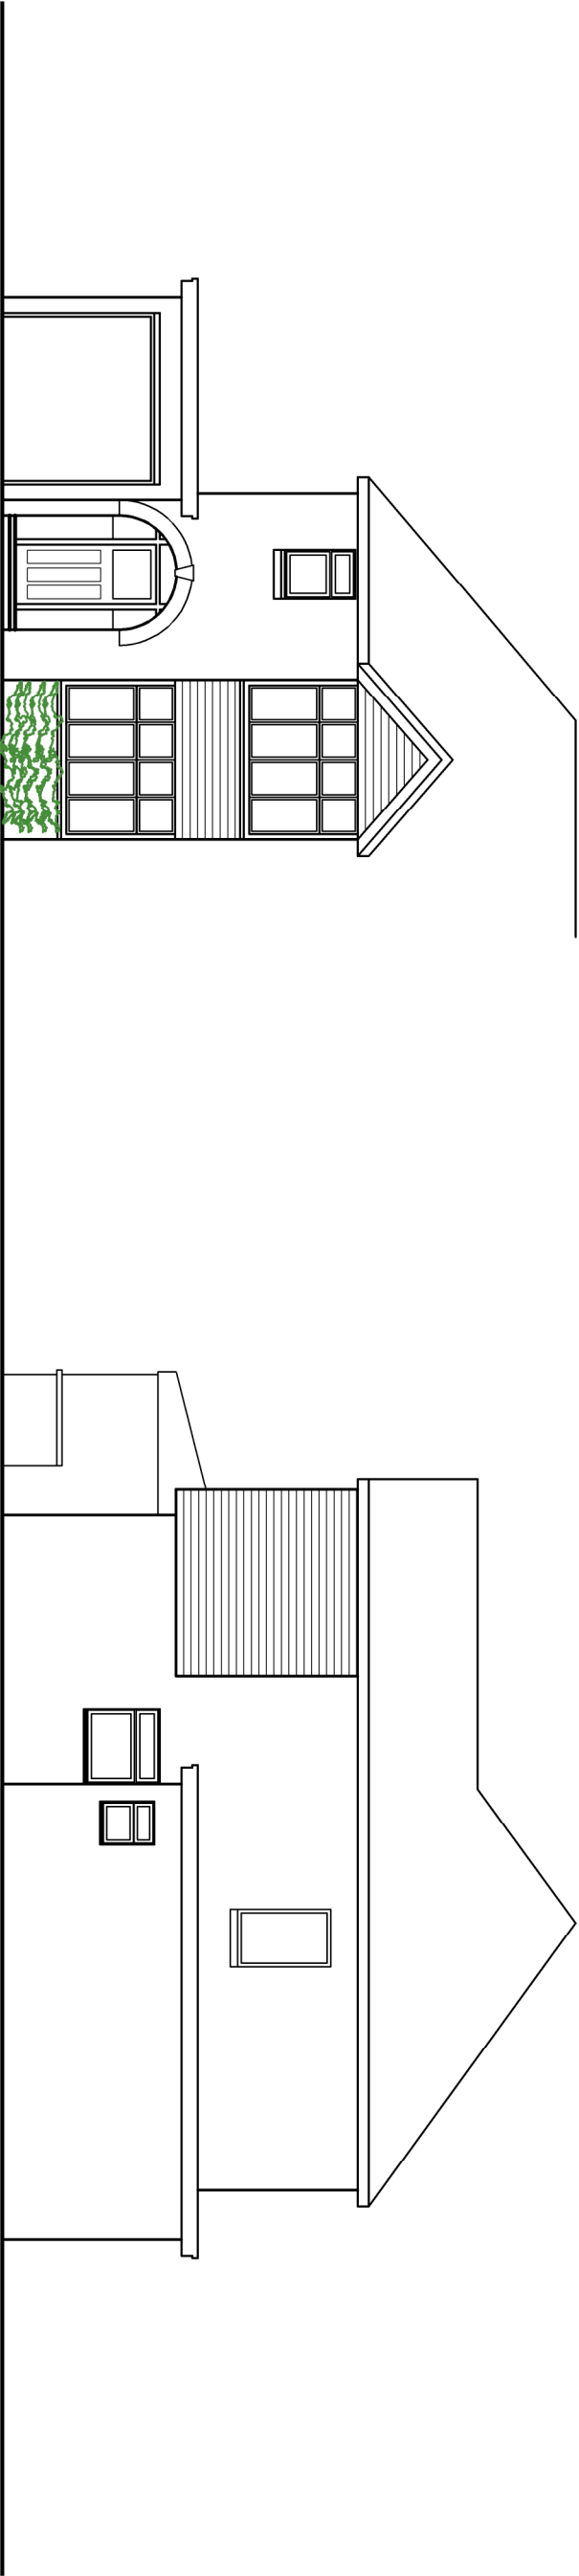

Front Elevation

Side Elevation

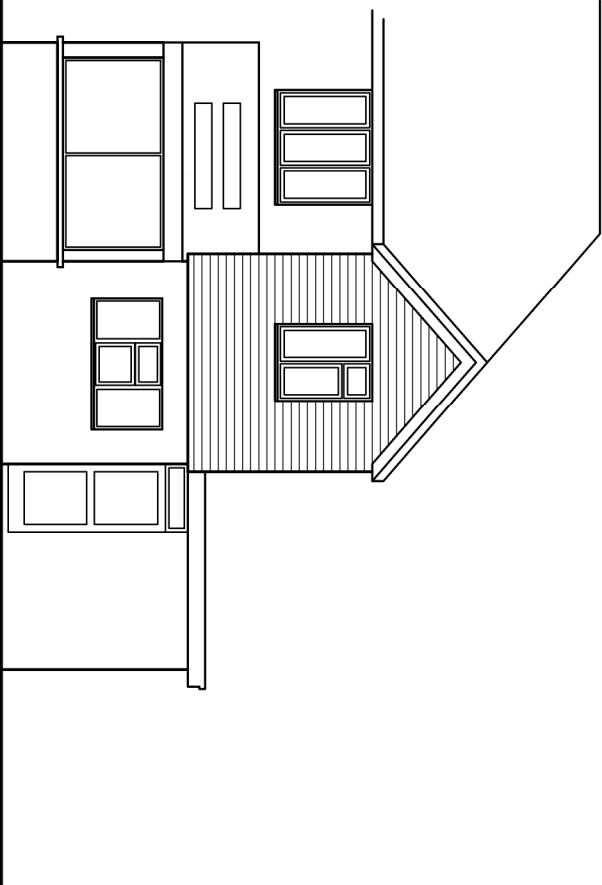

Rear Elevation



A 02.09.26 Planning Issue

Rev	Date/By	Revision Note
JT		

JTAJonathan Talley Architects Limited

Client: Mr and Mrs Lewis
Project: 7 Wood Ride
Haywards Heath
RH16 4NL
Drawing:
Existing Elevations

PLANNING

Drawing Number	Date
083-001-300 Rev A	August 2026
Scale	Paper Size
1:100	A3
Drawn JT	Checked JT

E-mail info@jtalimited.co.uk
Telephone 07956 870 079
Web www.jtalimited.co.uk

Jonathan Talley Architects Limited is a registered architect in England and Wales, registered with the Architects Registration Board (ARB) and is a member of the Royal Institute of British Architects (RIBA).
