



proposed elevations

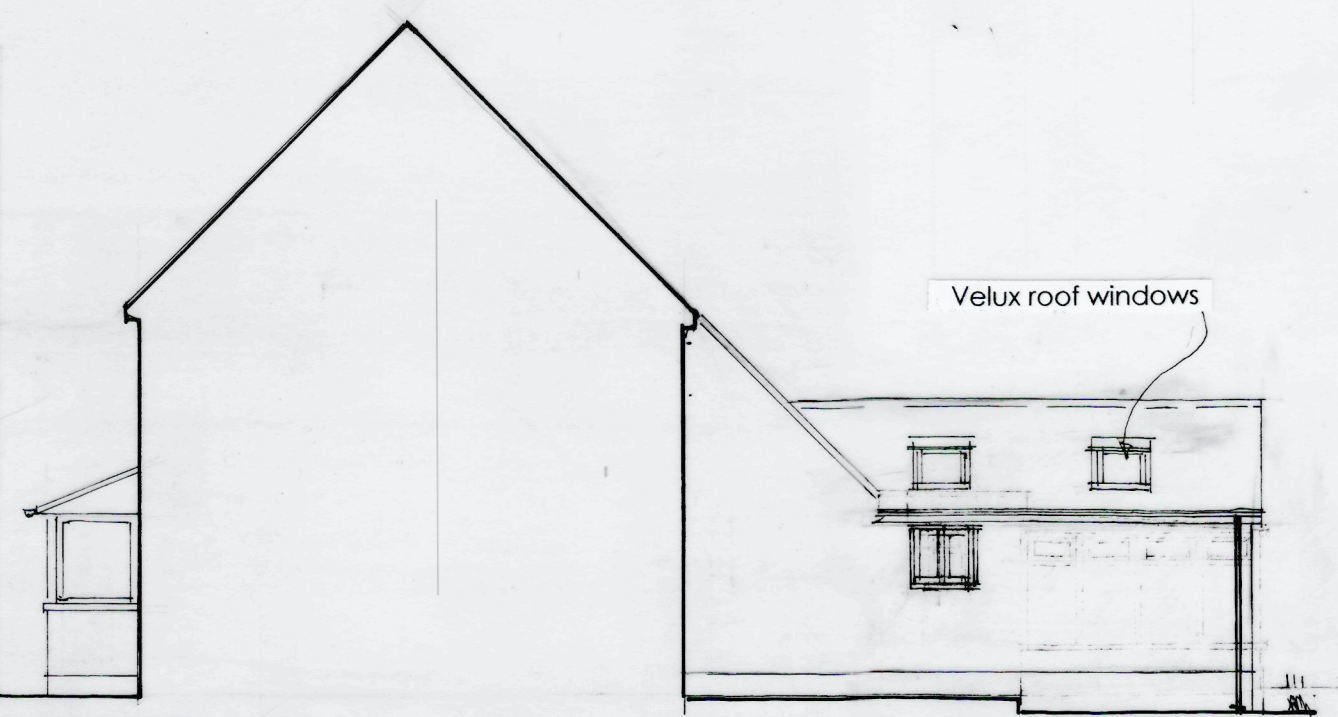

NORTH

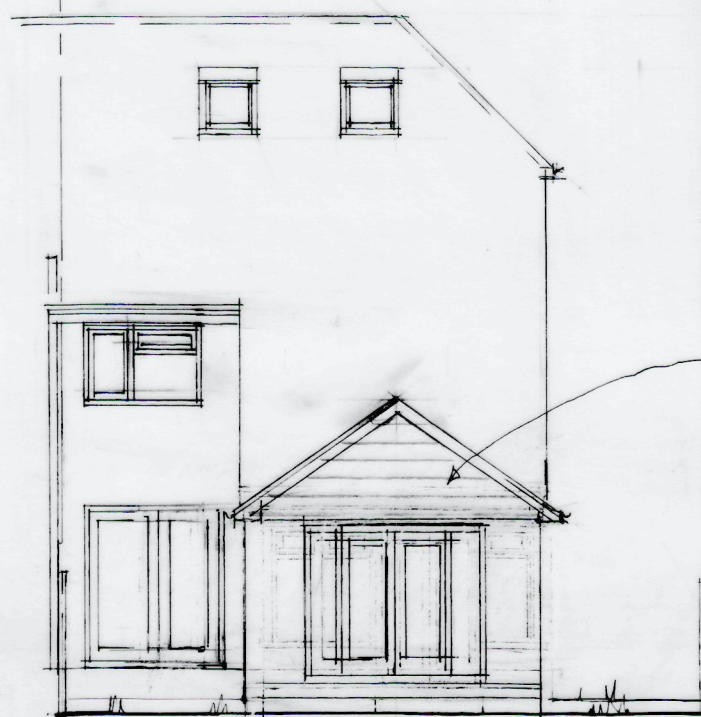


WEST



SOUTH

existing elevations

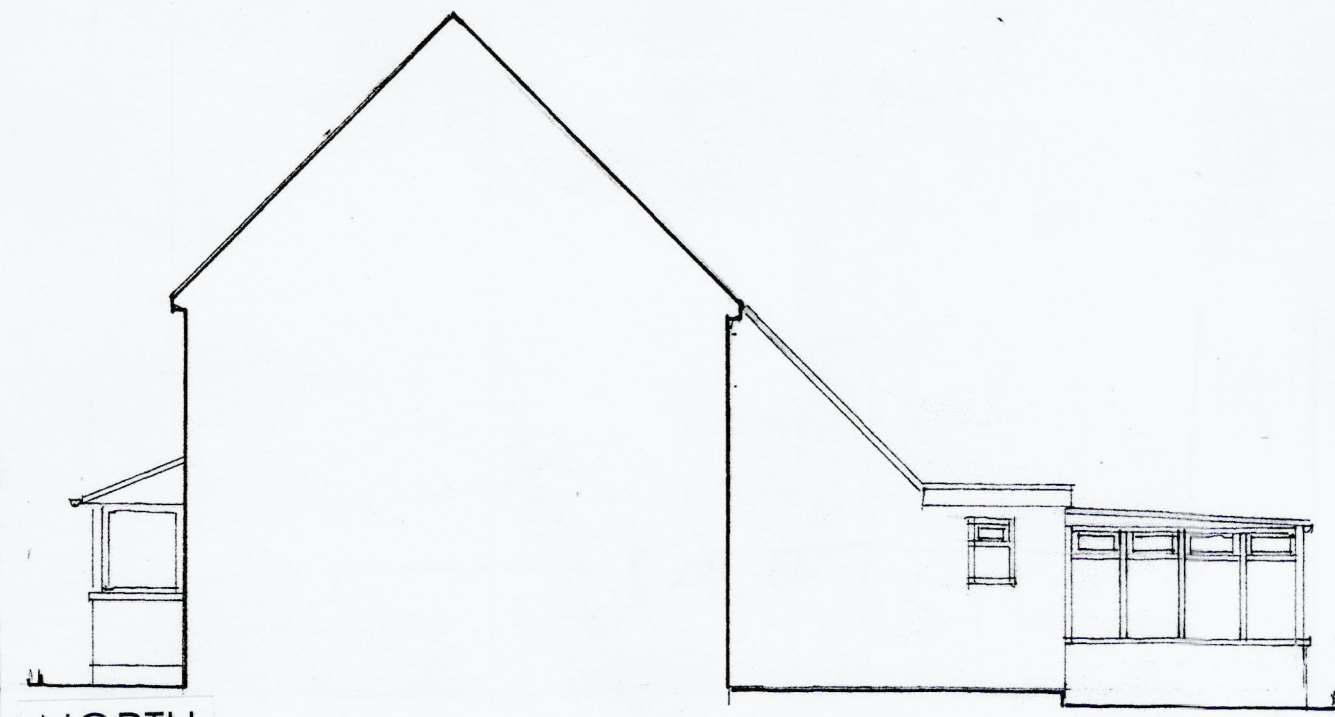

NORTH




SOUTH




WEST


NOTES:
All dimensions must be checked on site and not scaled from this drawing.
EXCEPT FOR PLANNING PURPOSES.
FOR PLANNING + BUILDING REGULATIONS ONLY
NOT CONSTRUCTION ISSUE
TO BE READ IN CONJUNCTION WITH ENGINEER'S DESIGN

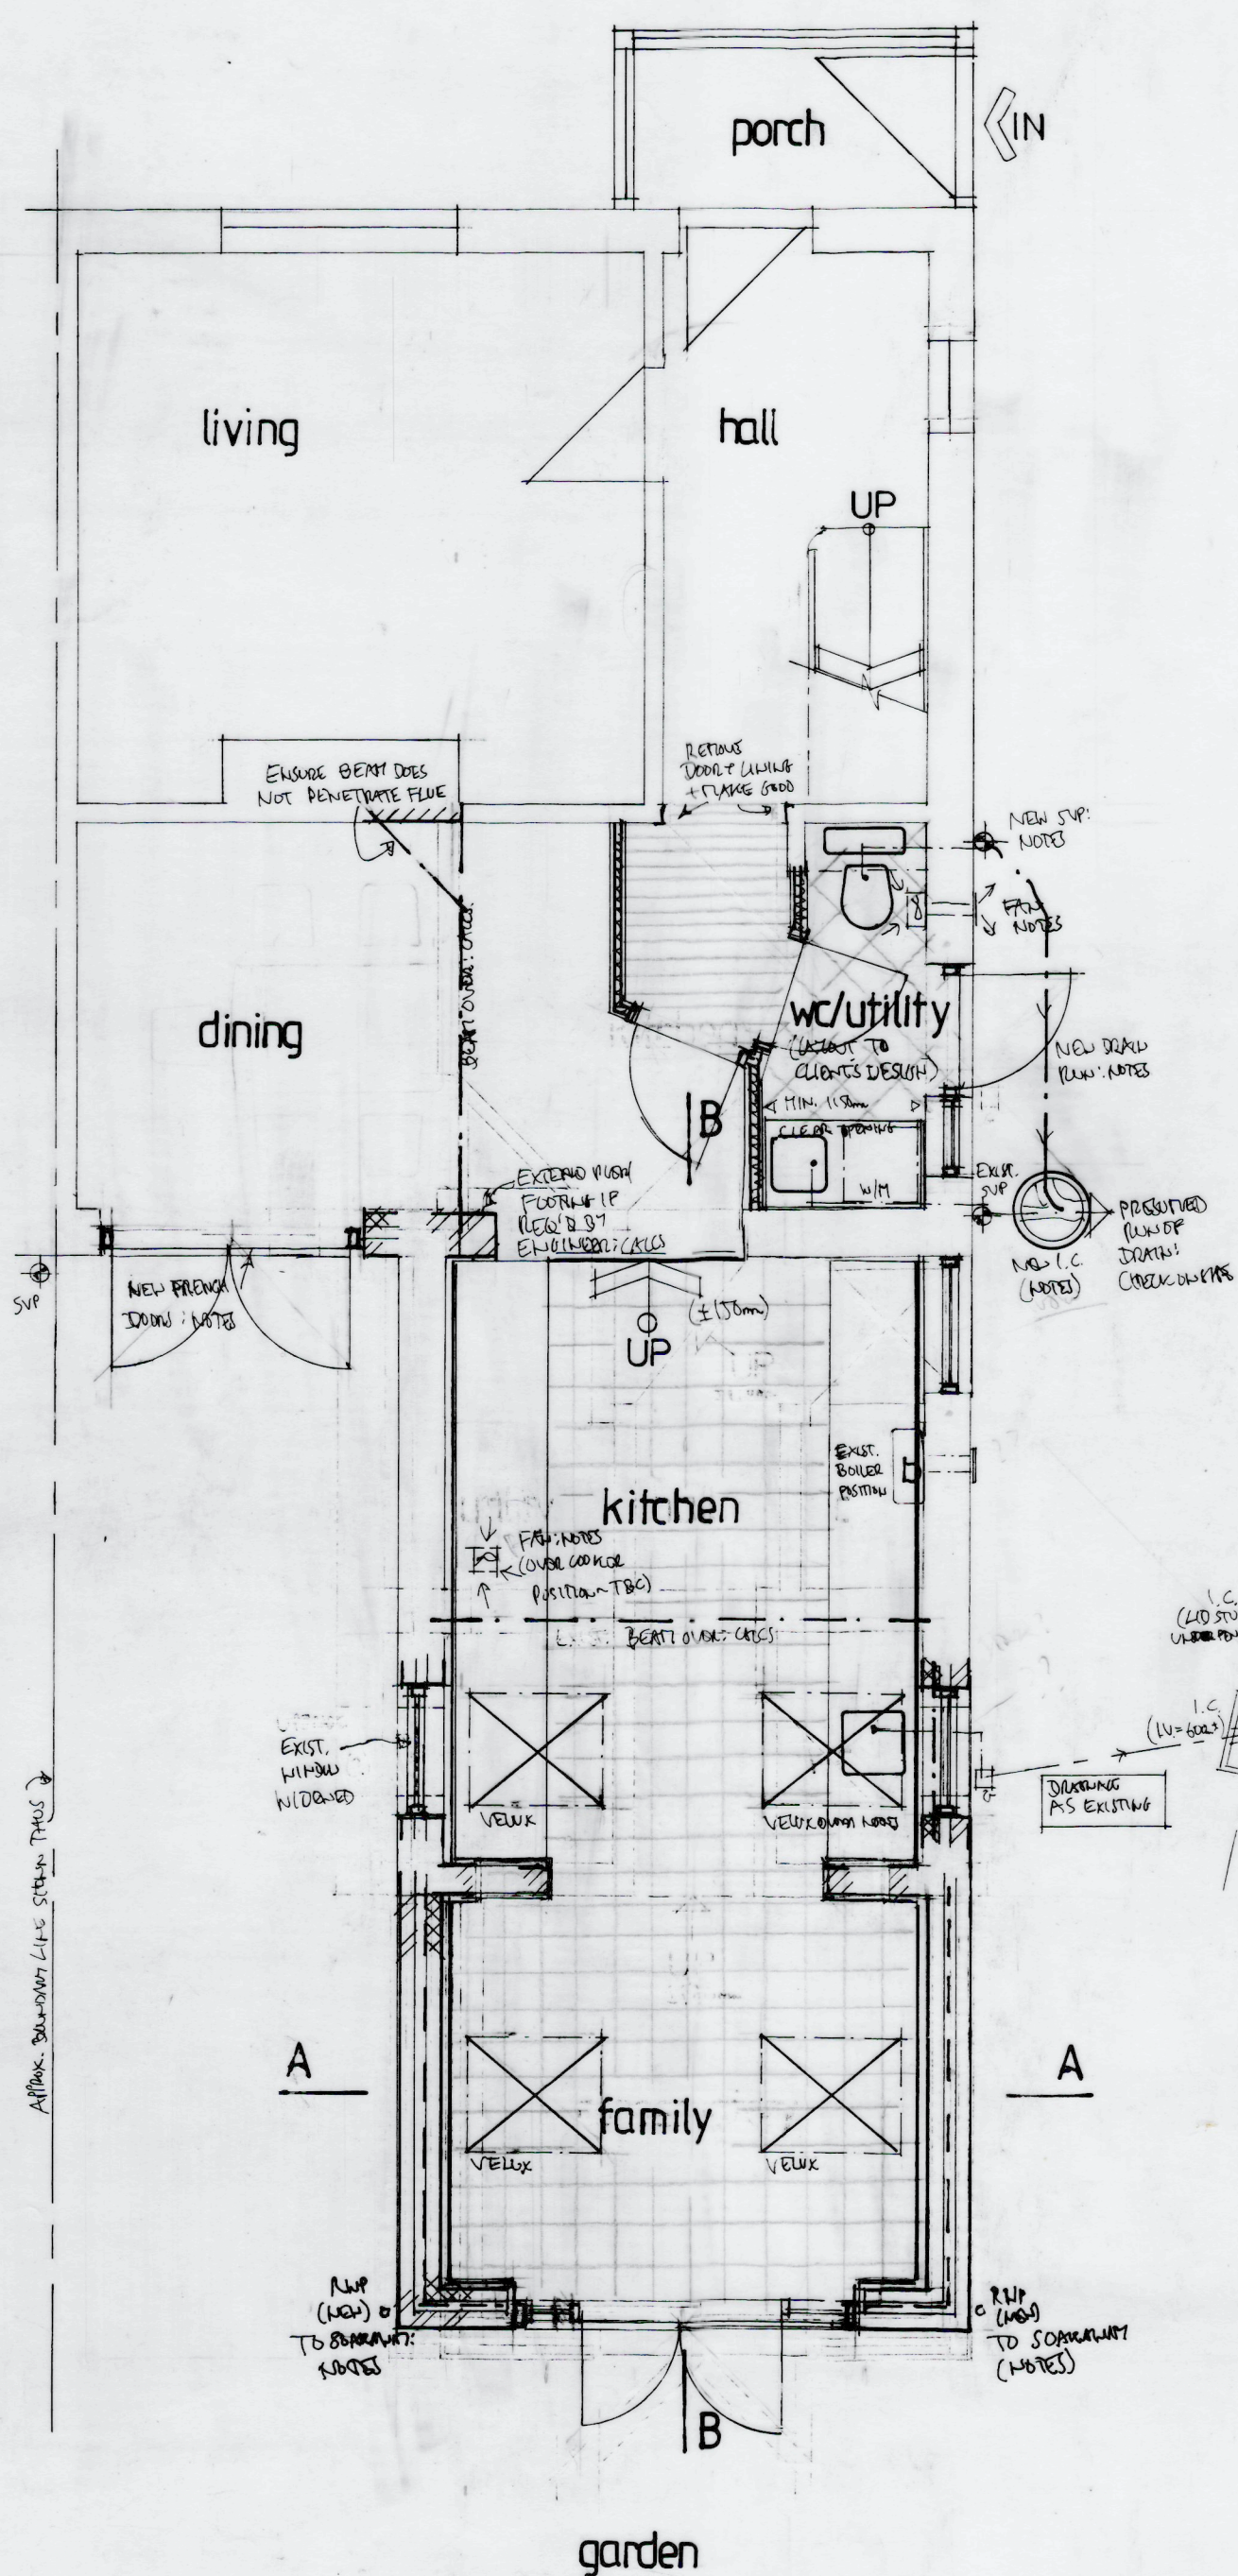


existing GROUND FLOOR

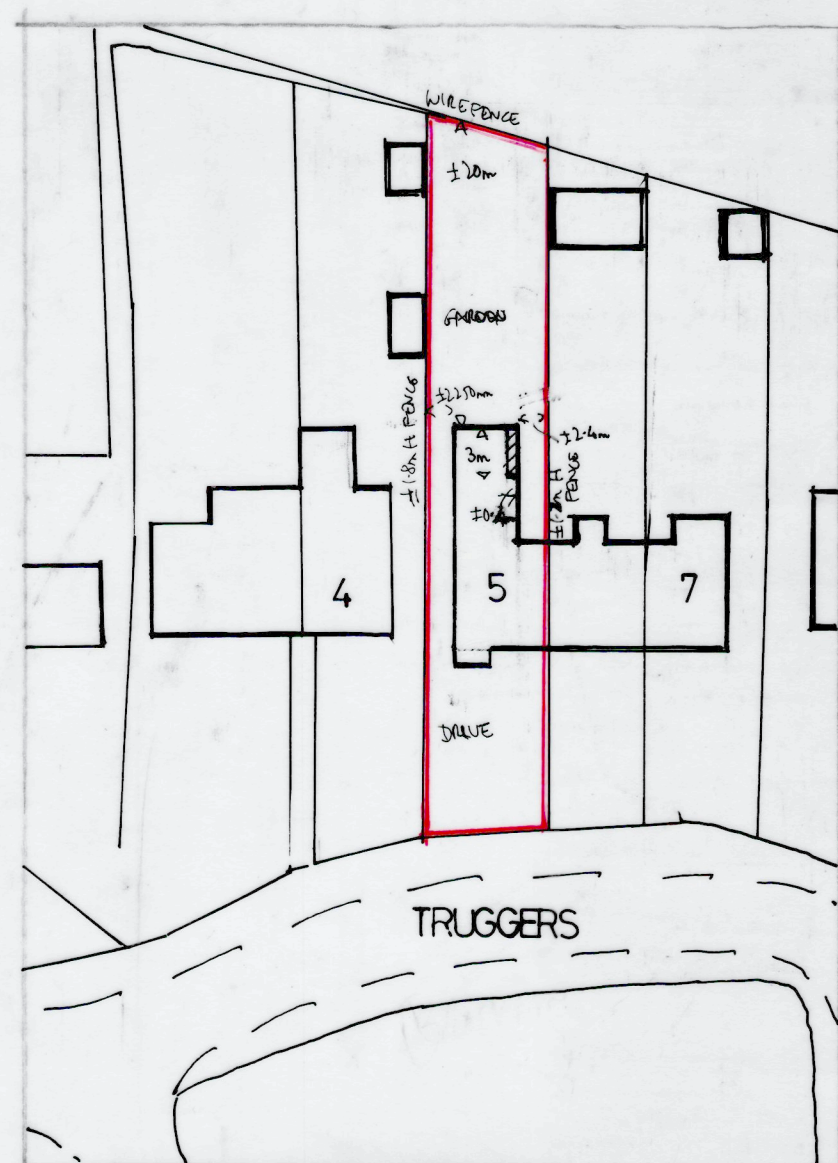


BLOCK PLAN 1,500

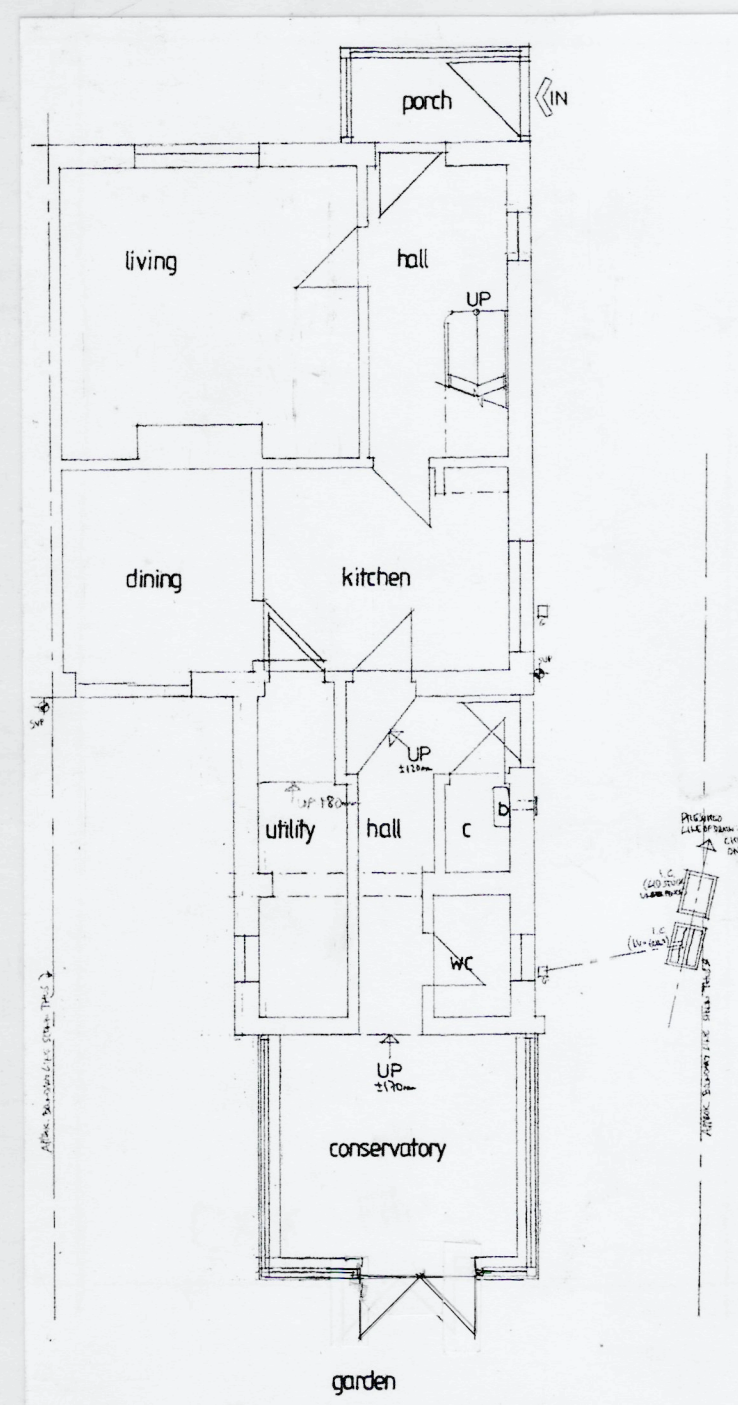


SECTION BB

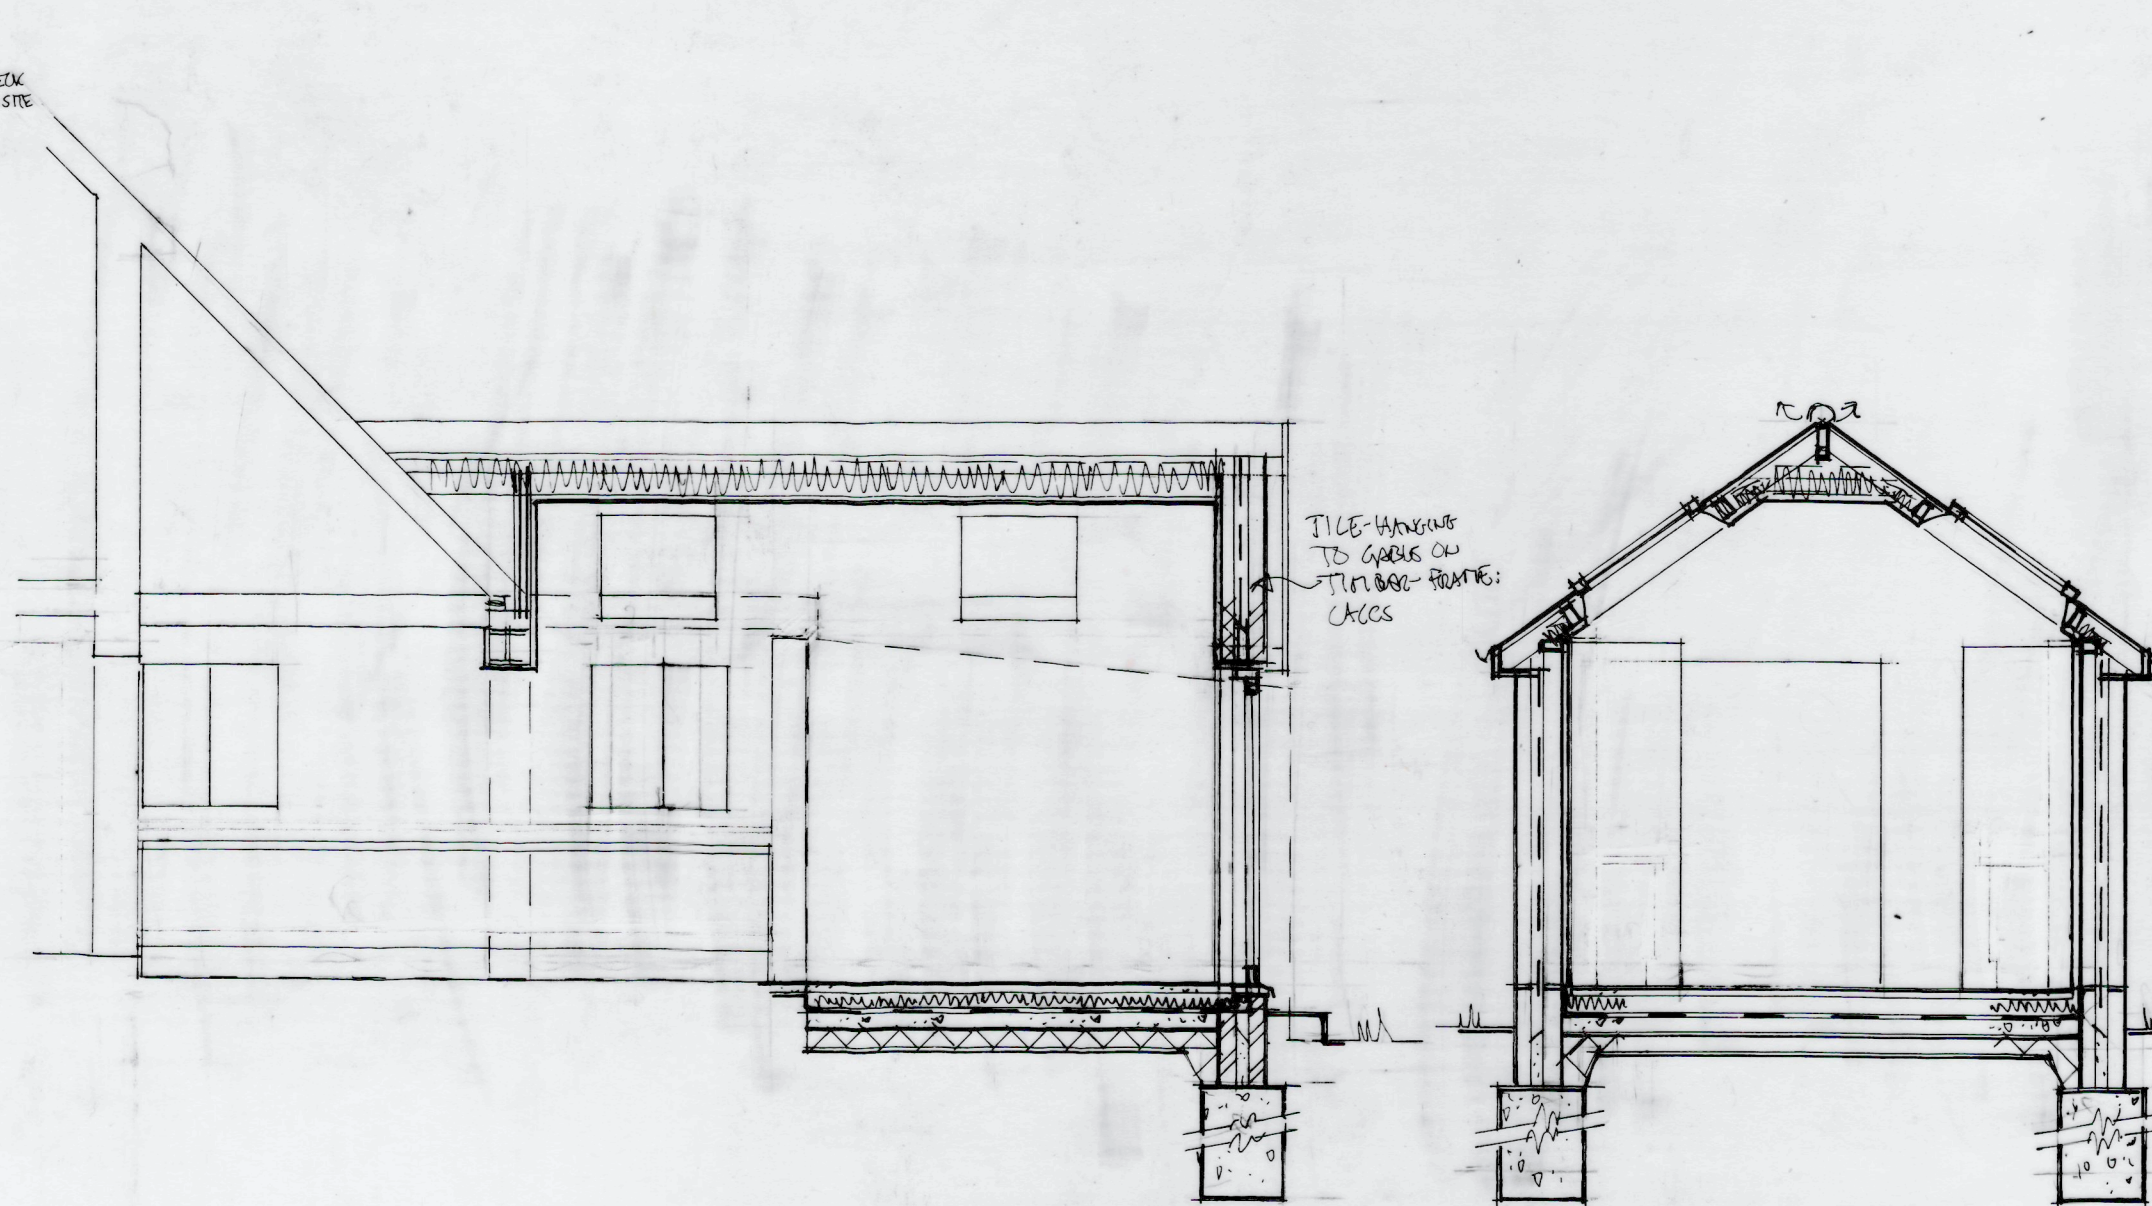

SECTION AA

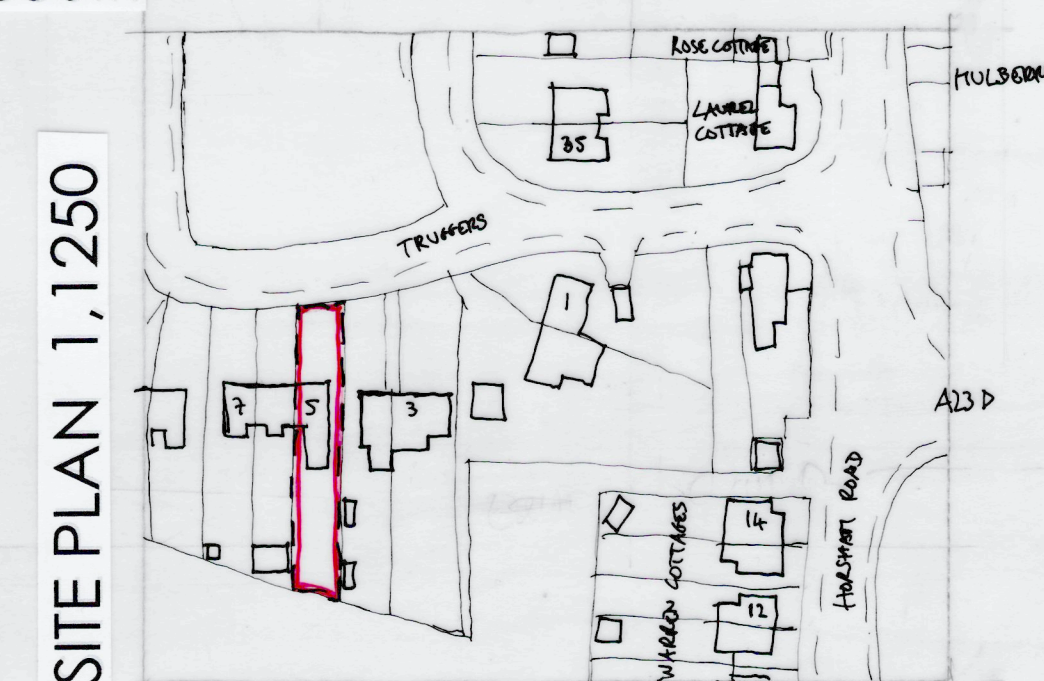


SITE PLAN 1,1250

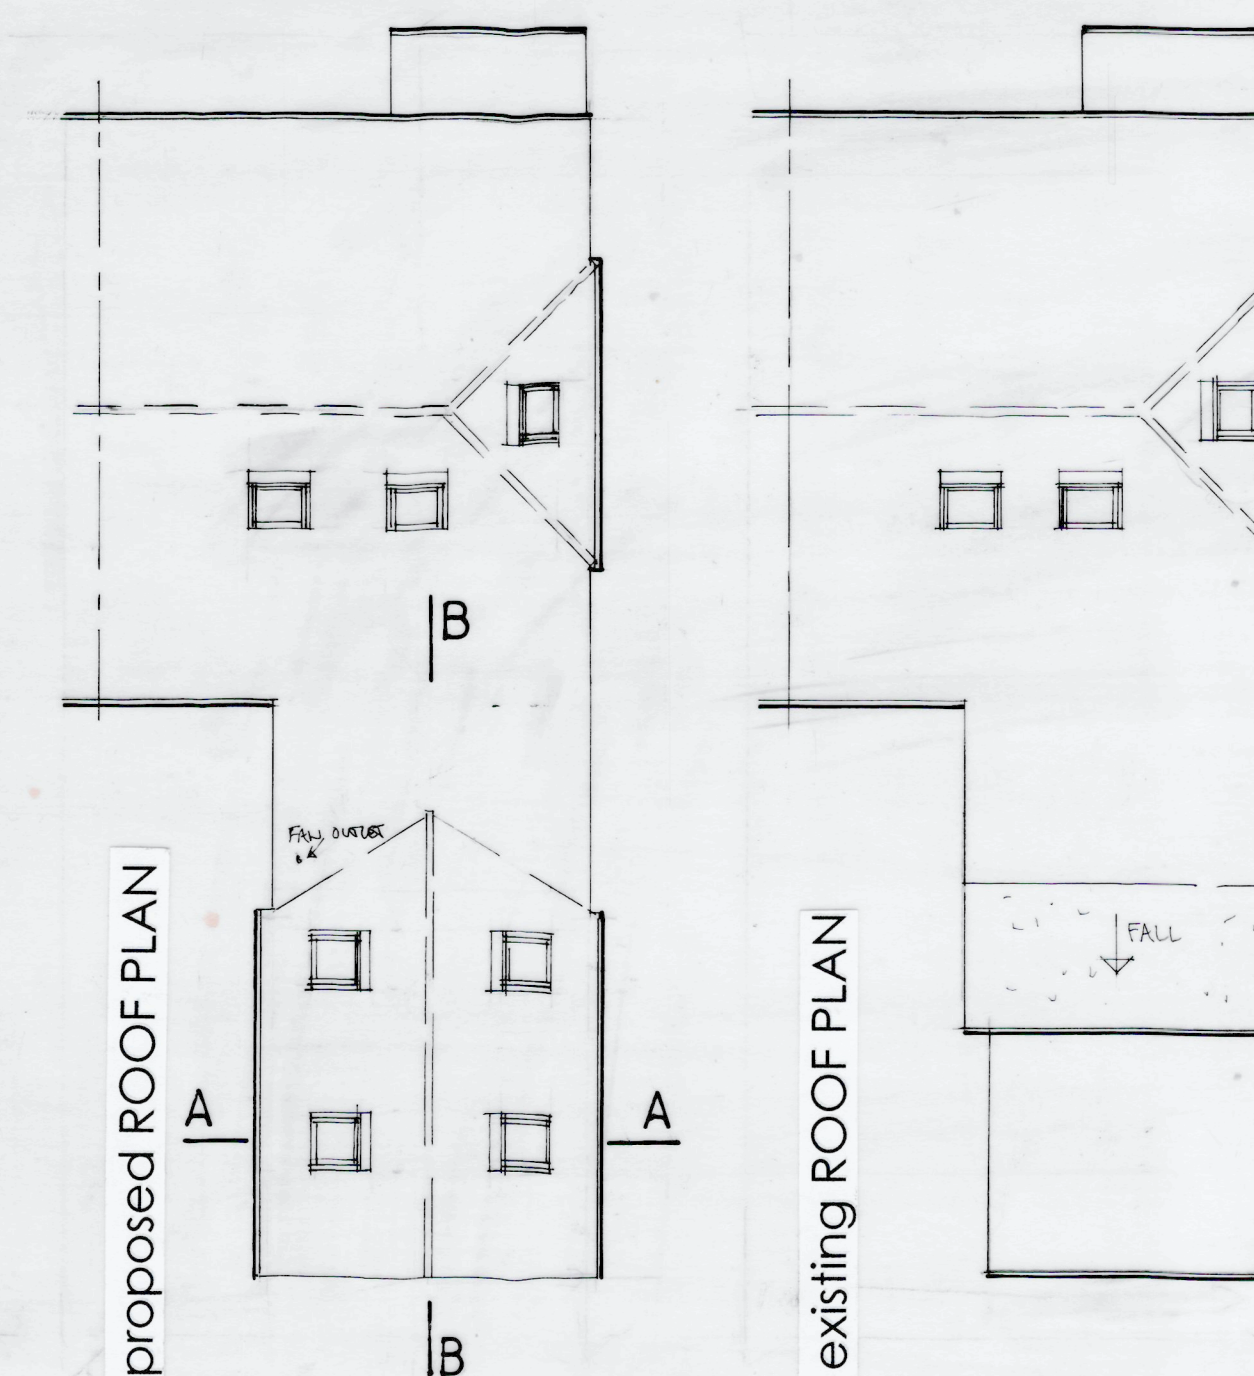

proposed ROOF PLAN

existing ROOF PLAN

NORTH

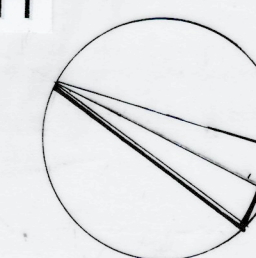

Client

Mr and Mrs Jones

Job Title

PROPOSED SINGLE-STOREY SIDE
EXTENSION & ALTERATIONS TO
REPLACE EXISTING CONSERVATORY
AT 5 TRUGGERS, HANDCROSS
WEST SUSSEX, RH17 6DQ.

Drawing Title

EXISTING & PROPOSED PLANS,
SECTIONS, SITE PLANS
& ELEVATIONS

Scale 1,50 1,100

Date

June 2026

Drawn by

CANNING-E LTD

Drg No.

3526/01

Rev.

1