


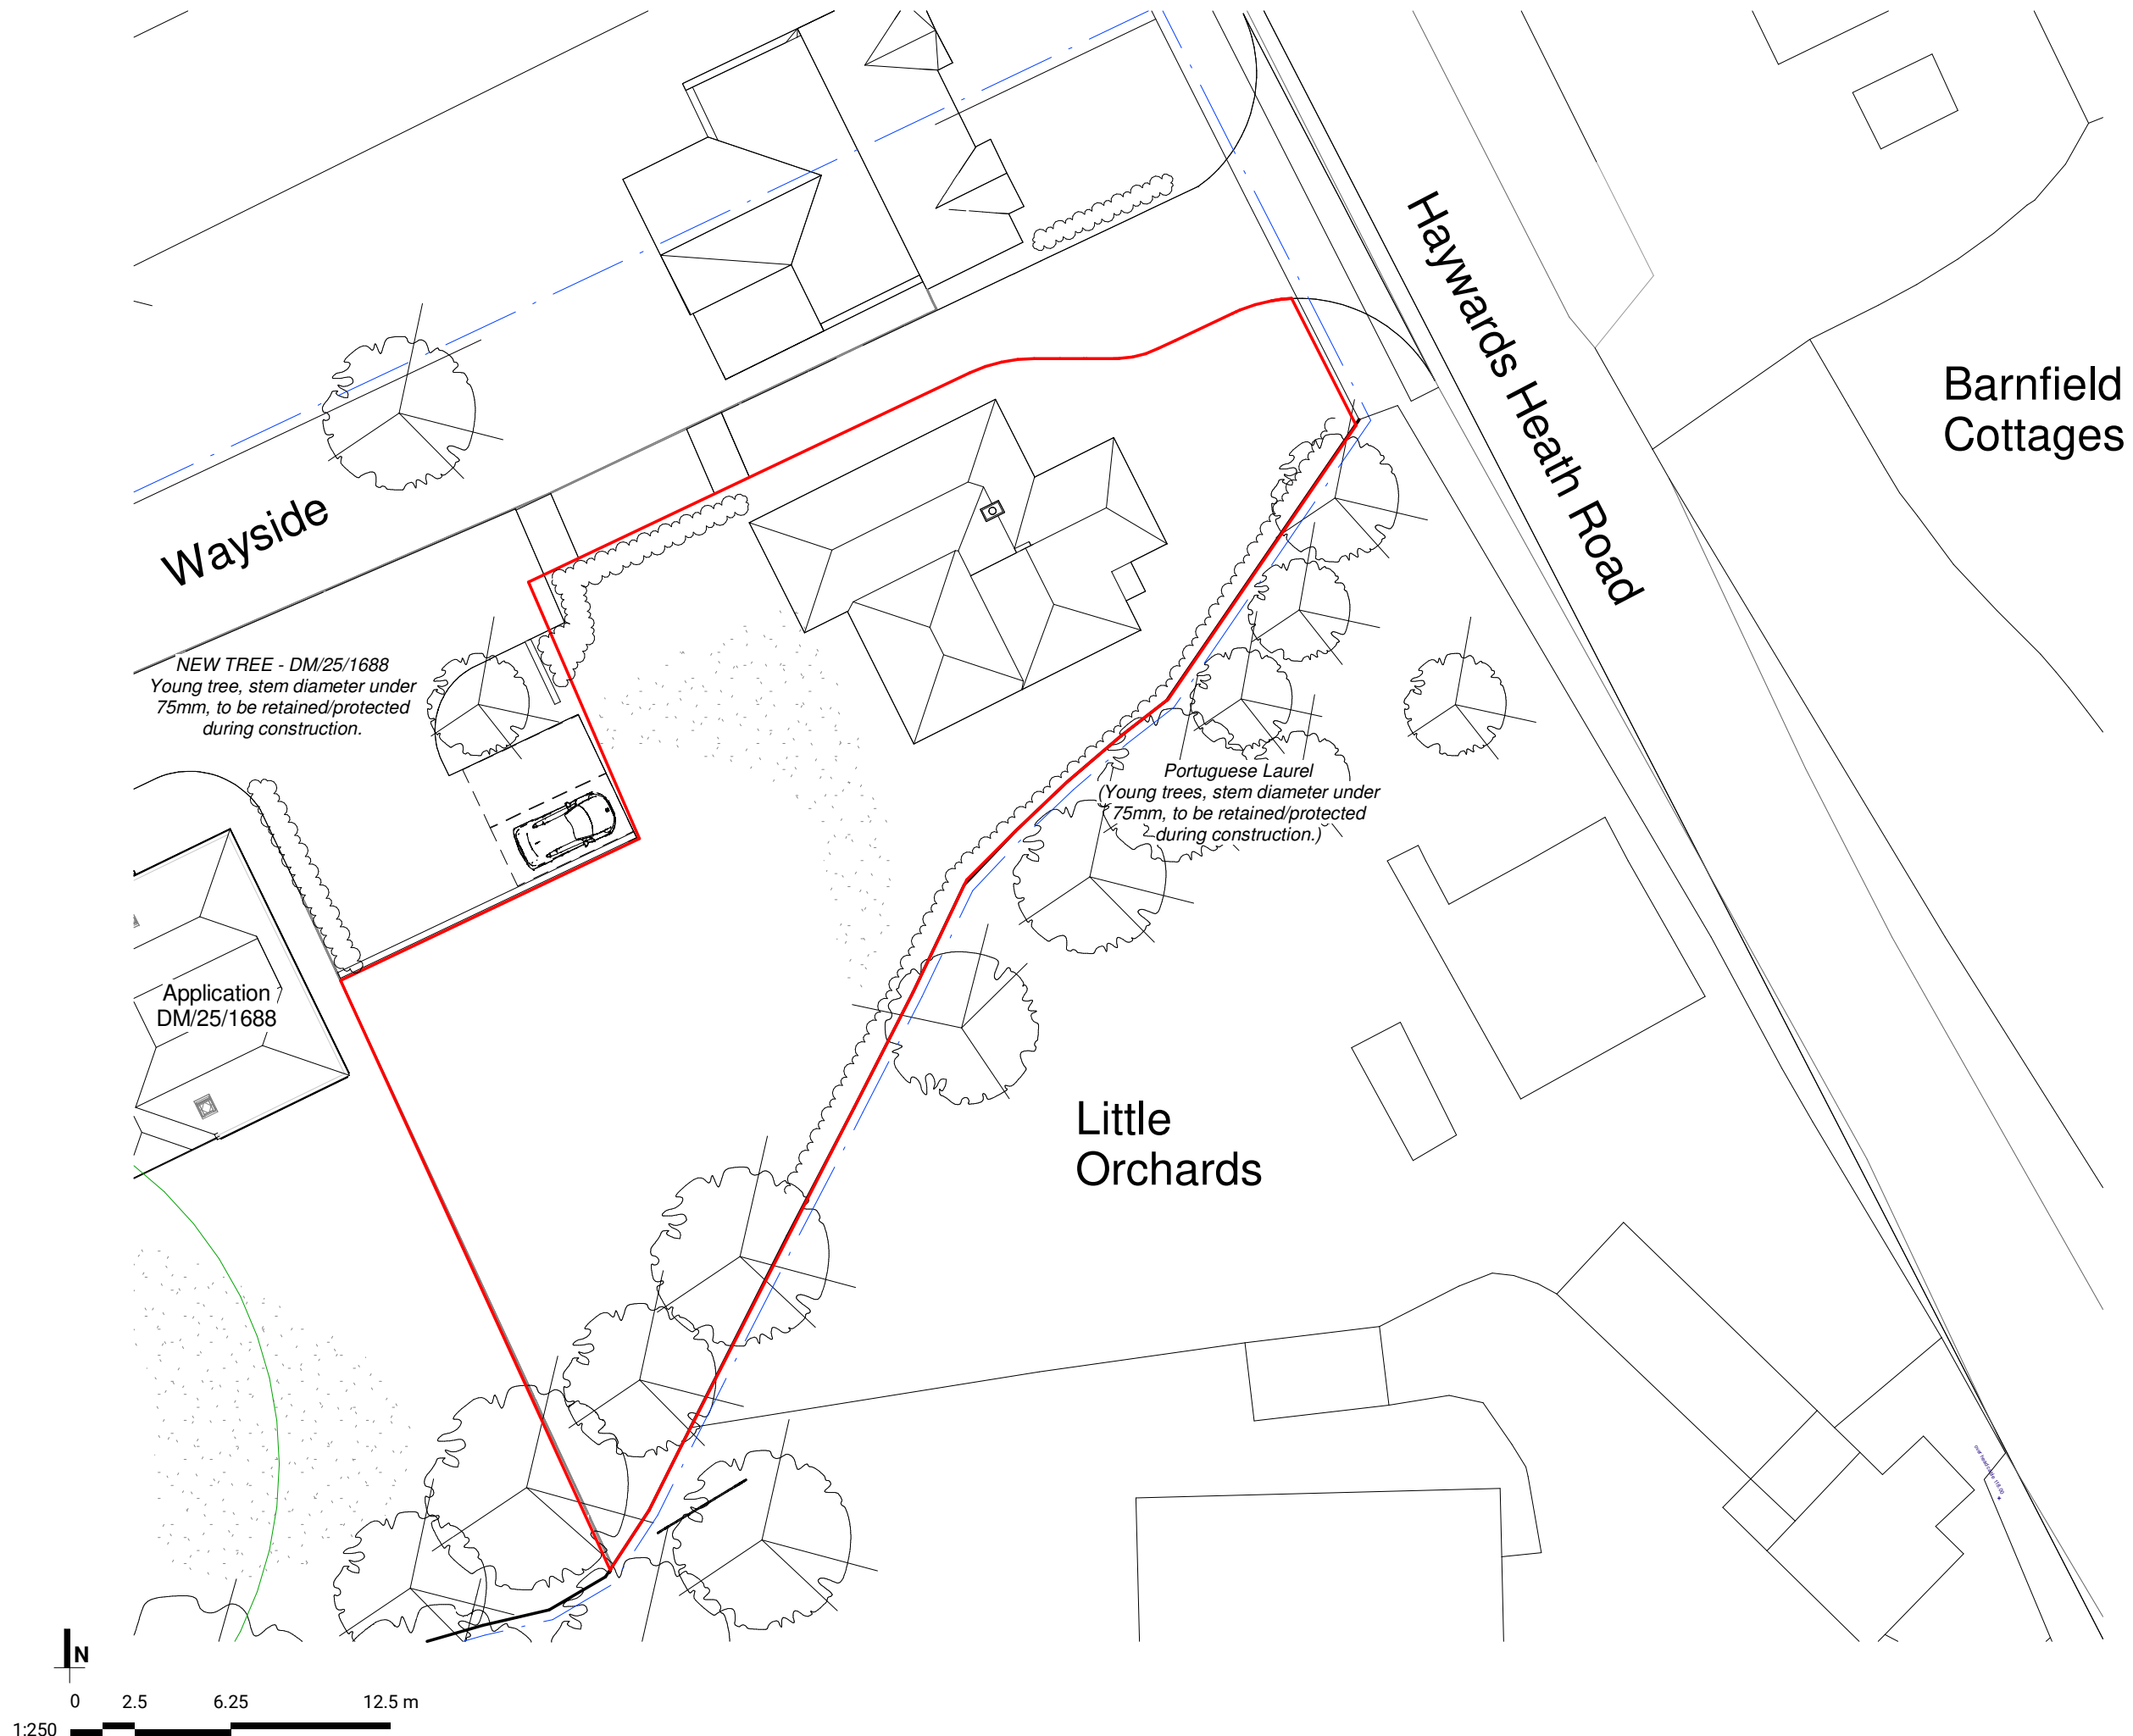

A	17.08.26	Additional Vegetation Information
---	----------	-----------------------------------

REV.	DATE	ISSUE
------	------	-------

Robinshaw Conversion
Haywards Heath Road
Balcombe

Existing Site Plan

STATUS	SIZE	REV.
Planning	A3	A

DRAWING NO.
26501-FLA-ZZ-ZZ-DR-A-003

frost.LOMAX

frostlomax.com

020 7183 8345