




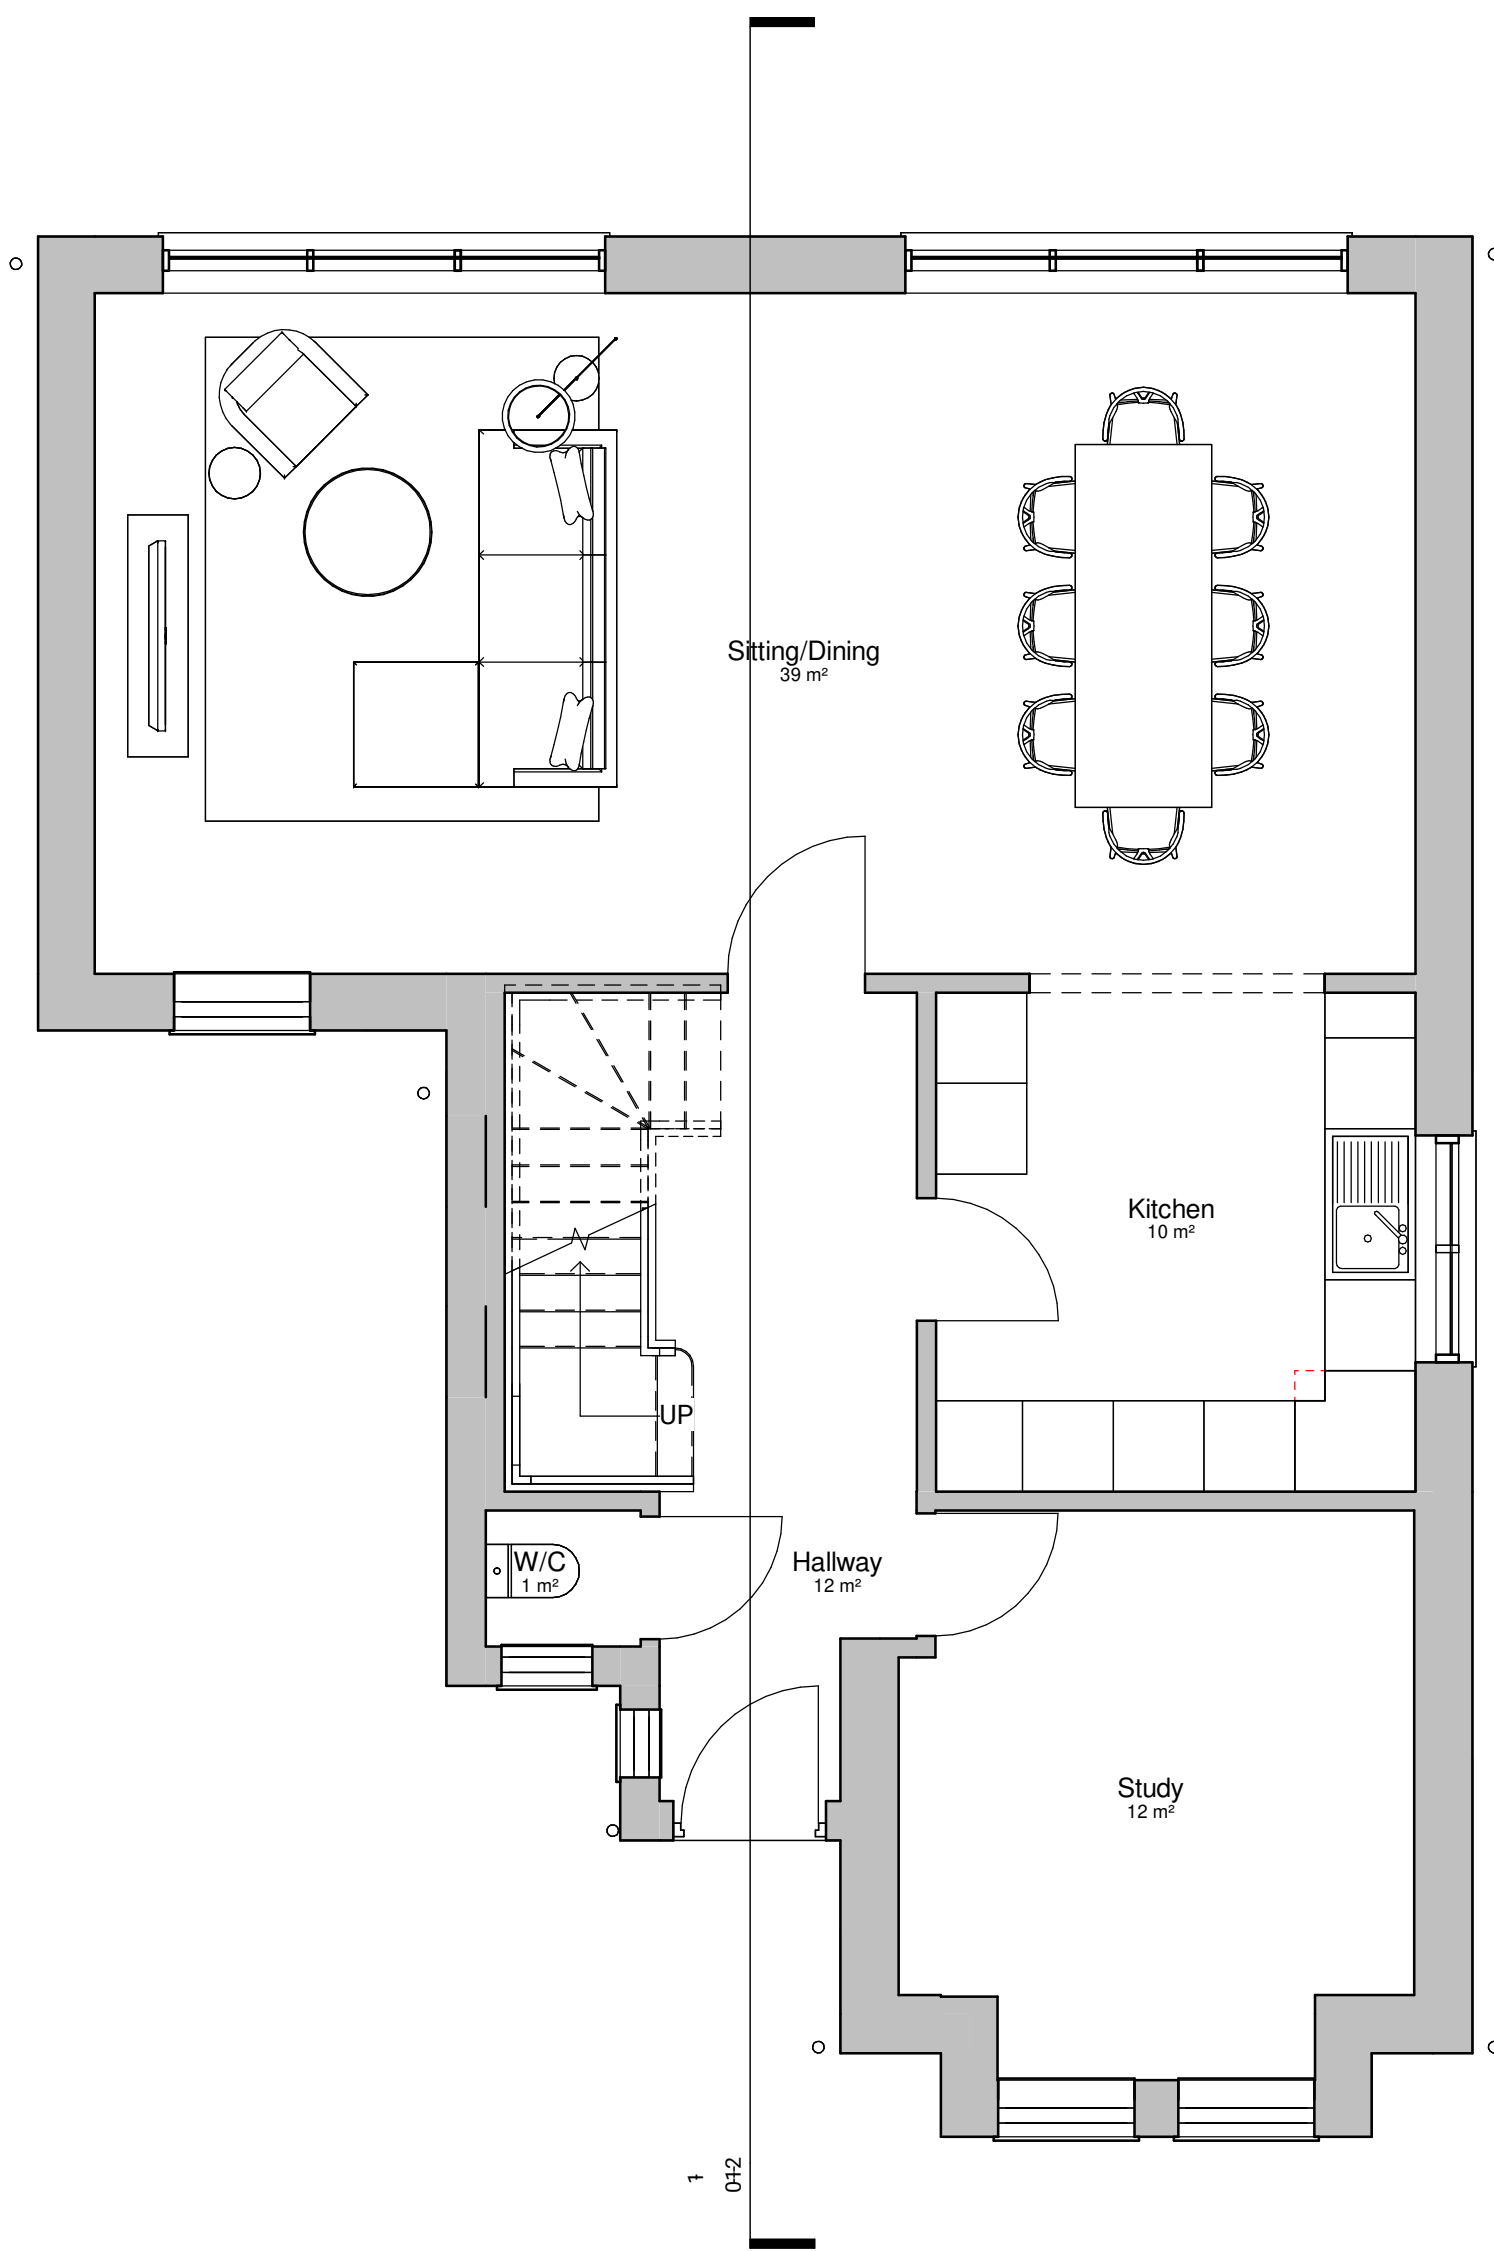


1 Ground Floor
1 : 50

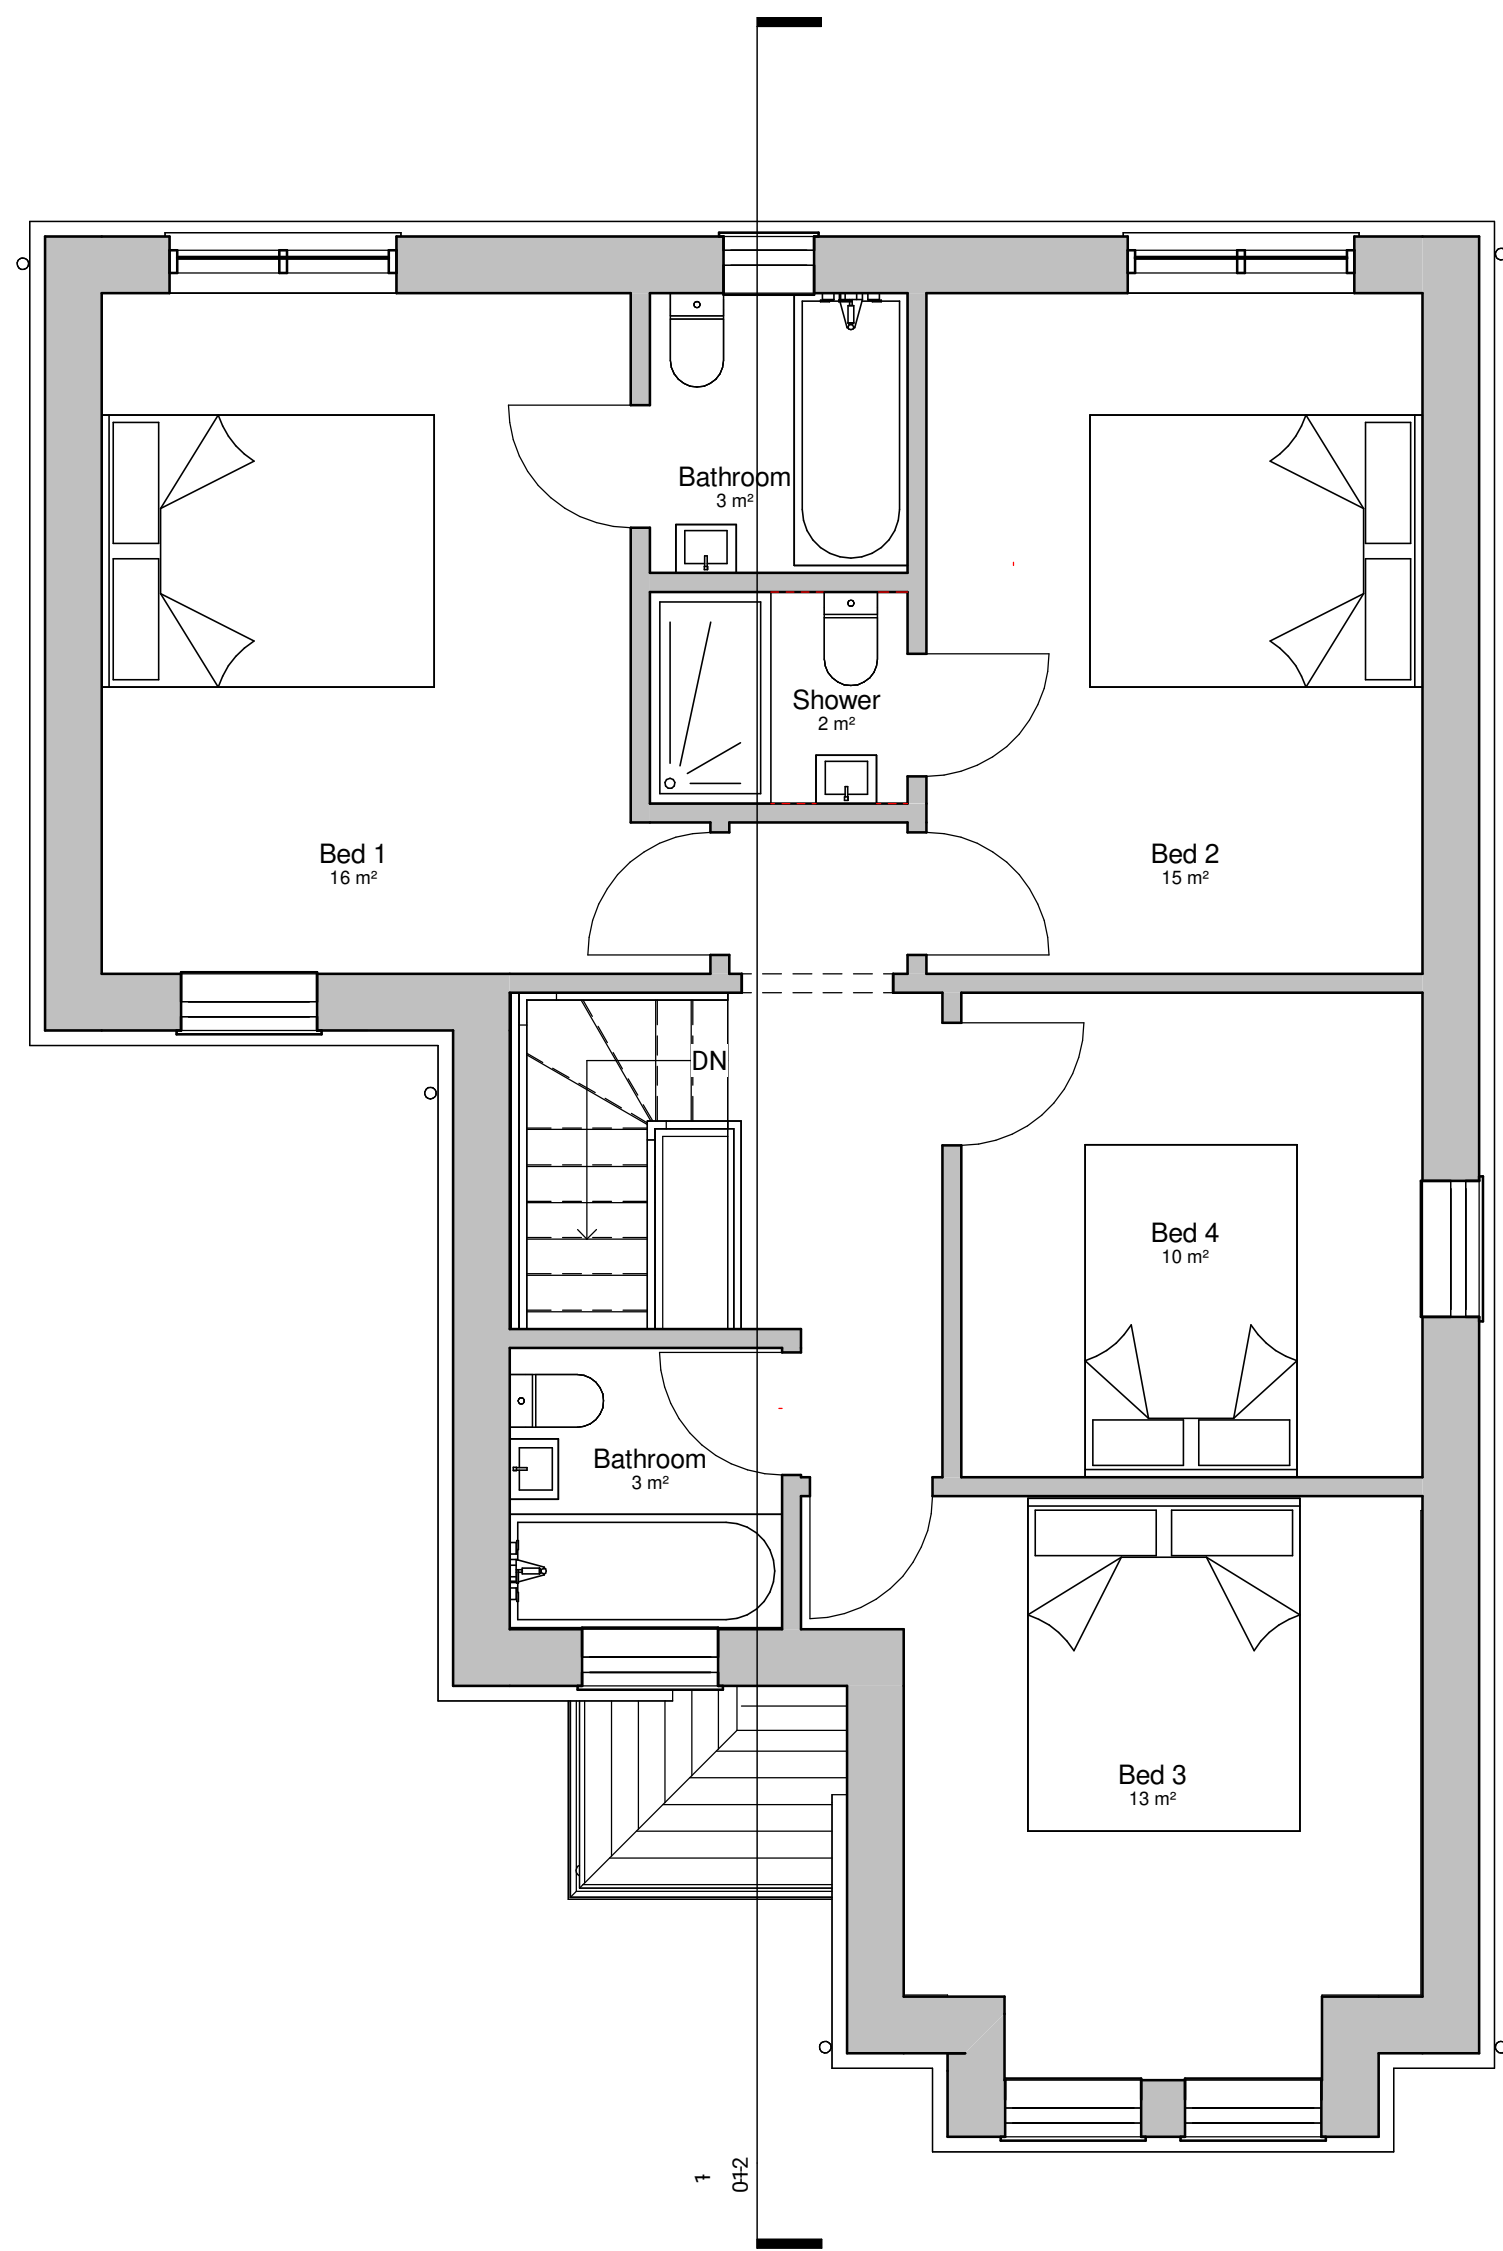

2 First Floor
1 : 50

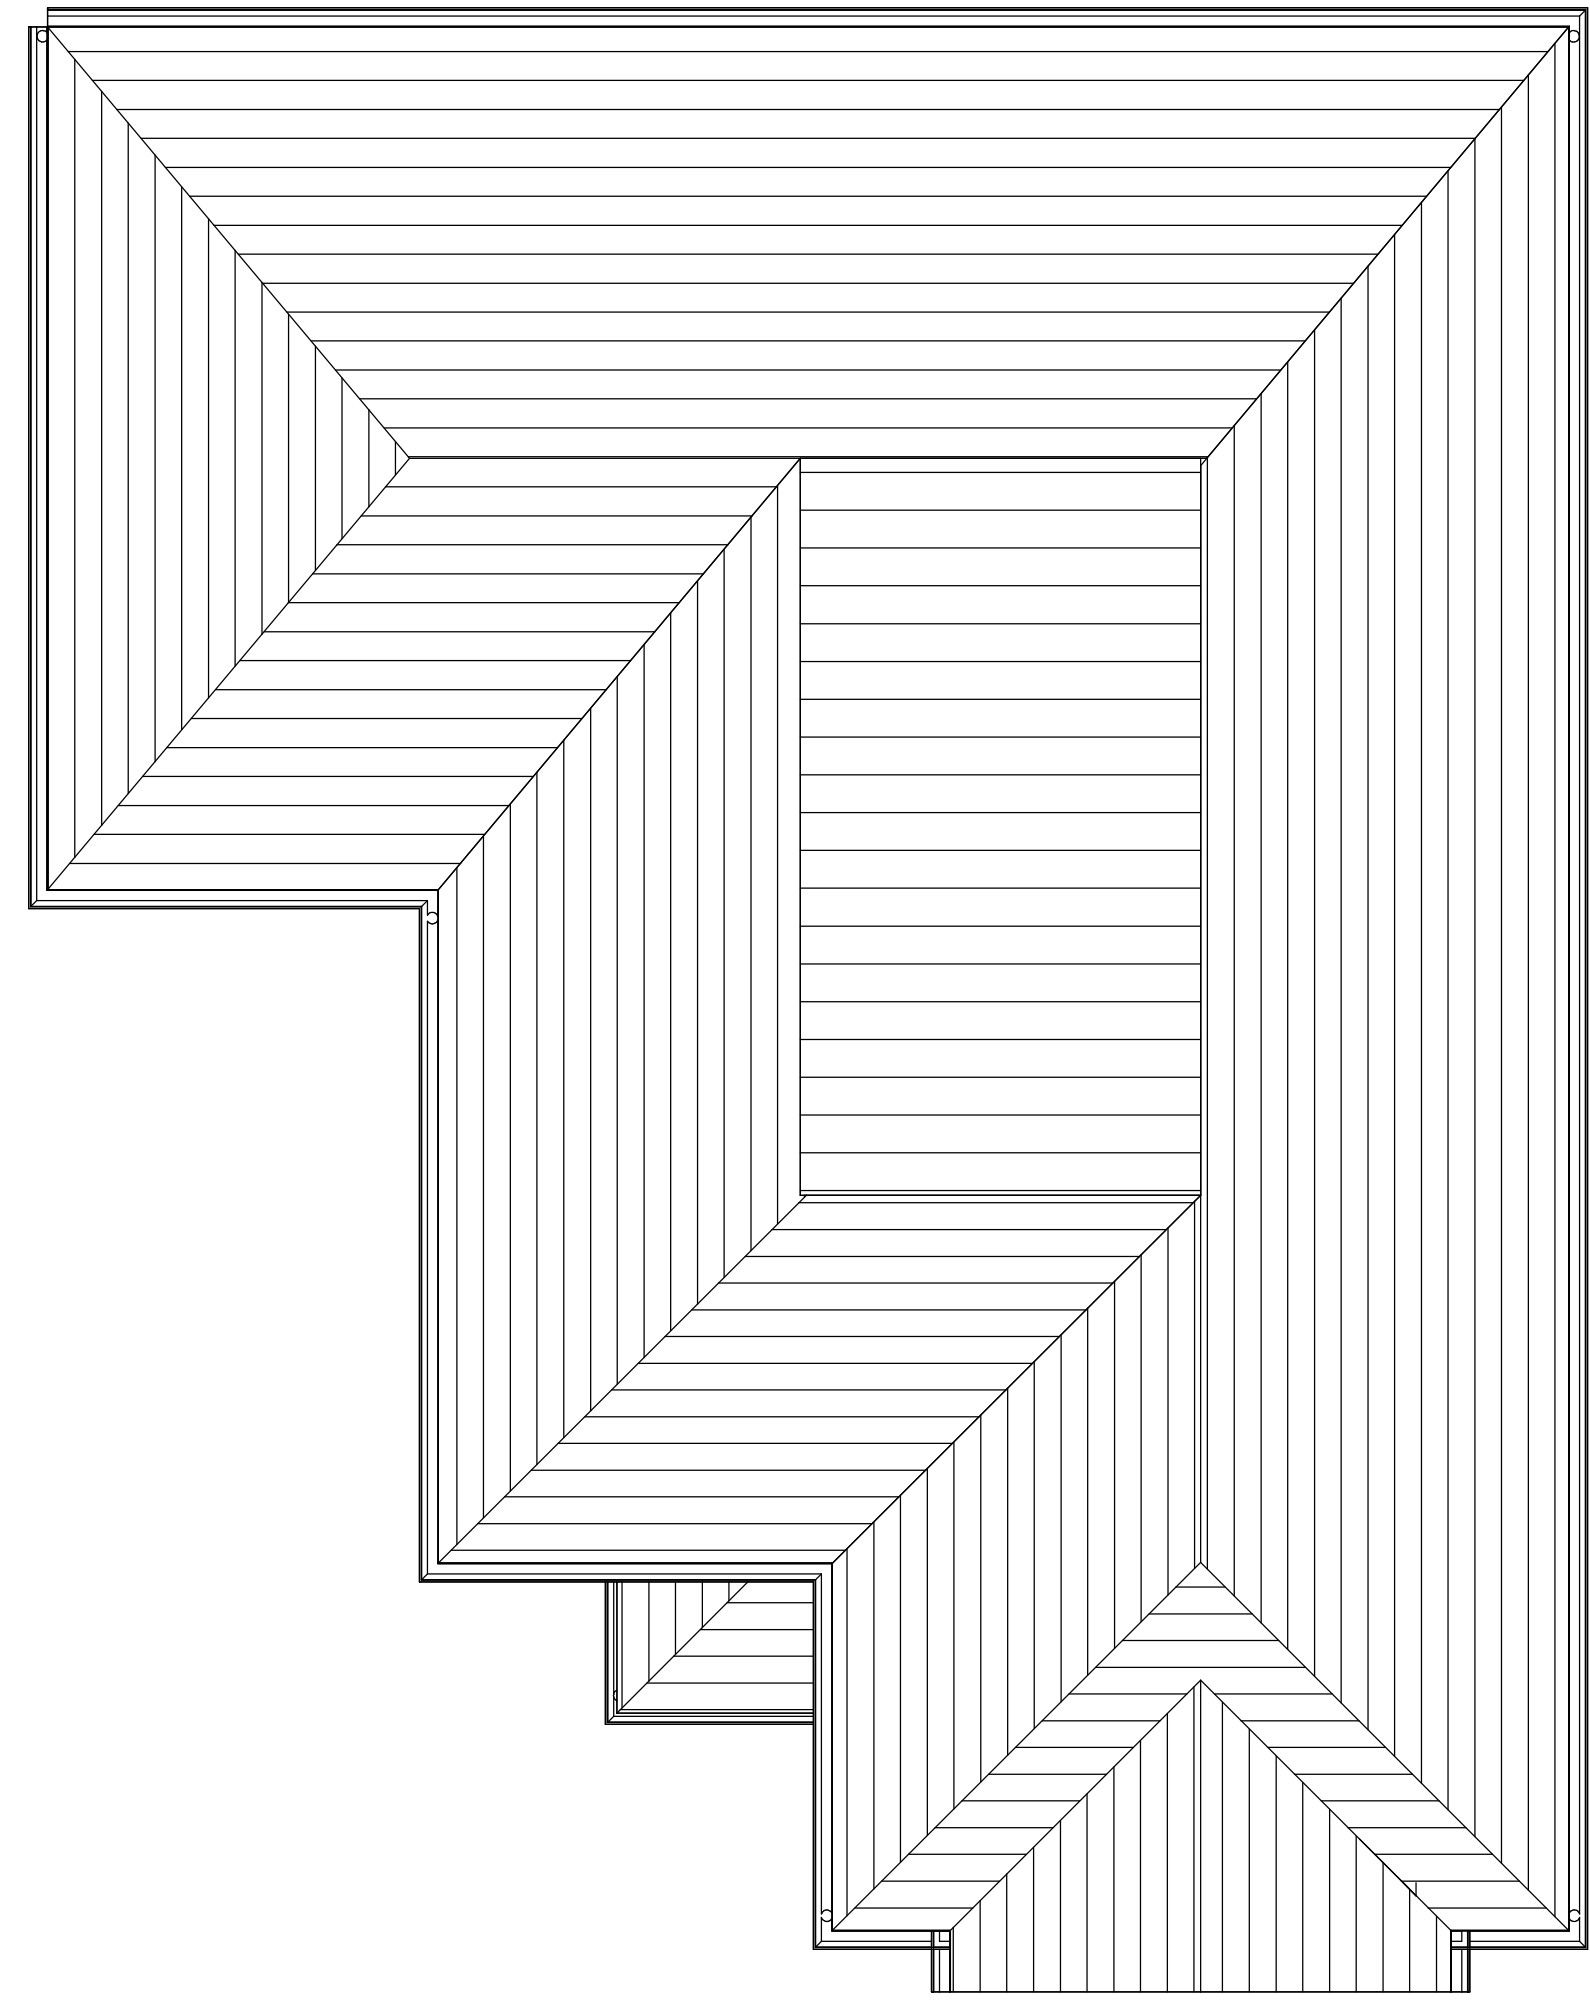

3 Roof
1 : 50

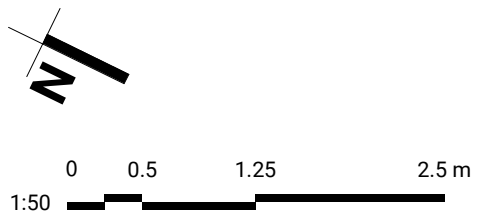

A	17.08.26	Roof Plan Added
REV.	DATE	ISSUE

Robinshaw Conversion
Haywards Heath Road
Balcombe

Proposed Plans

STATUS	SIZE	REV
Planning	A1	A

DRAWING NO.
26501-FLA-ZZ-00-DR-A-010