



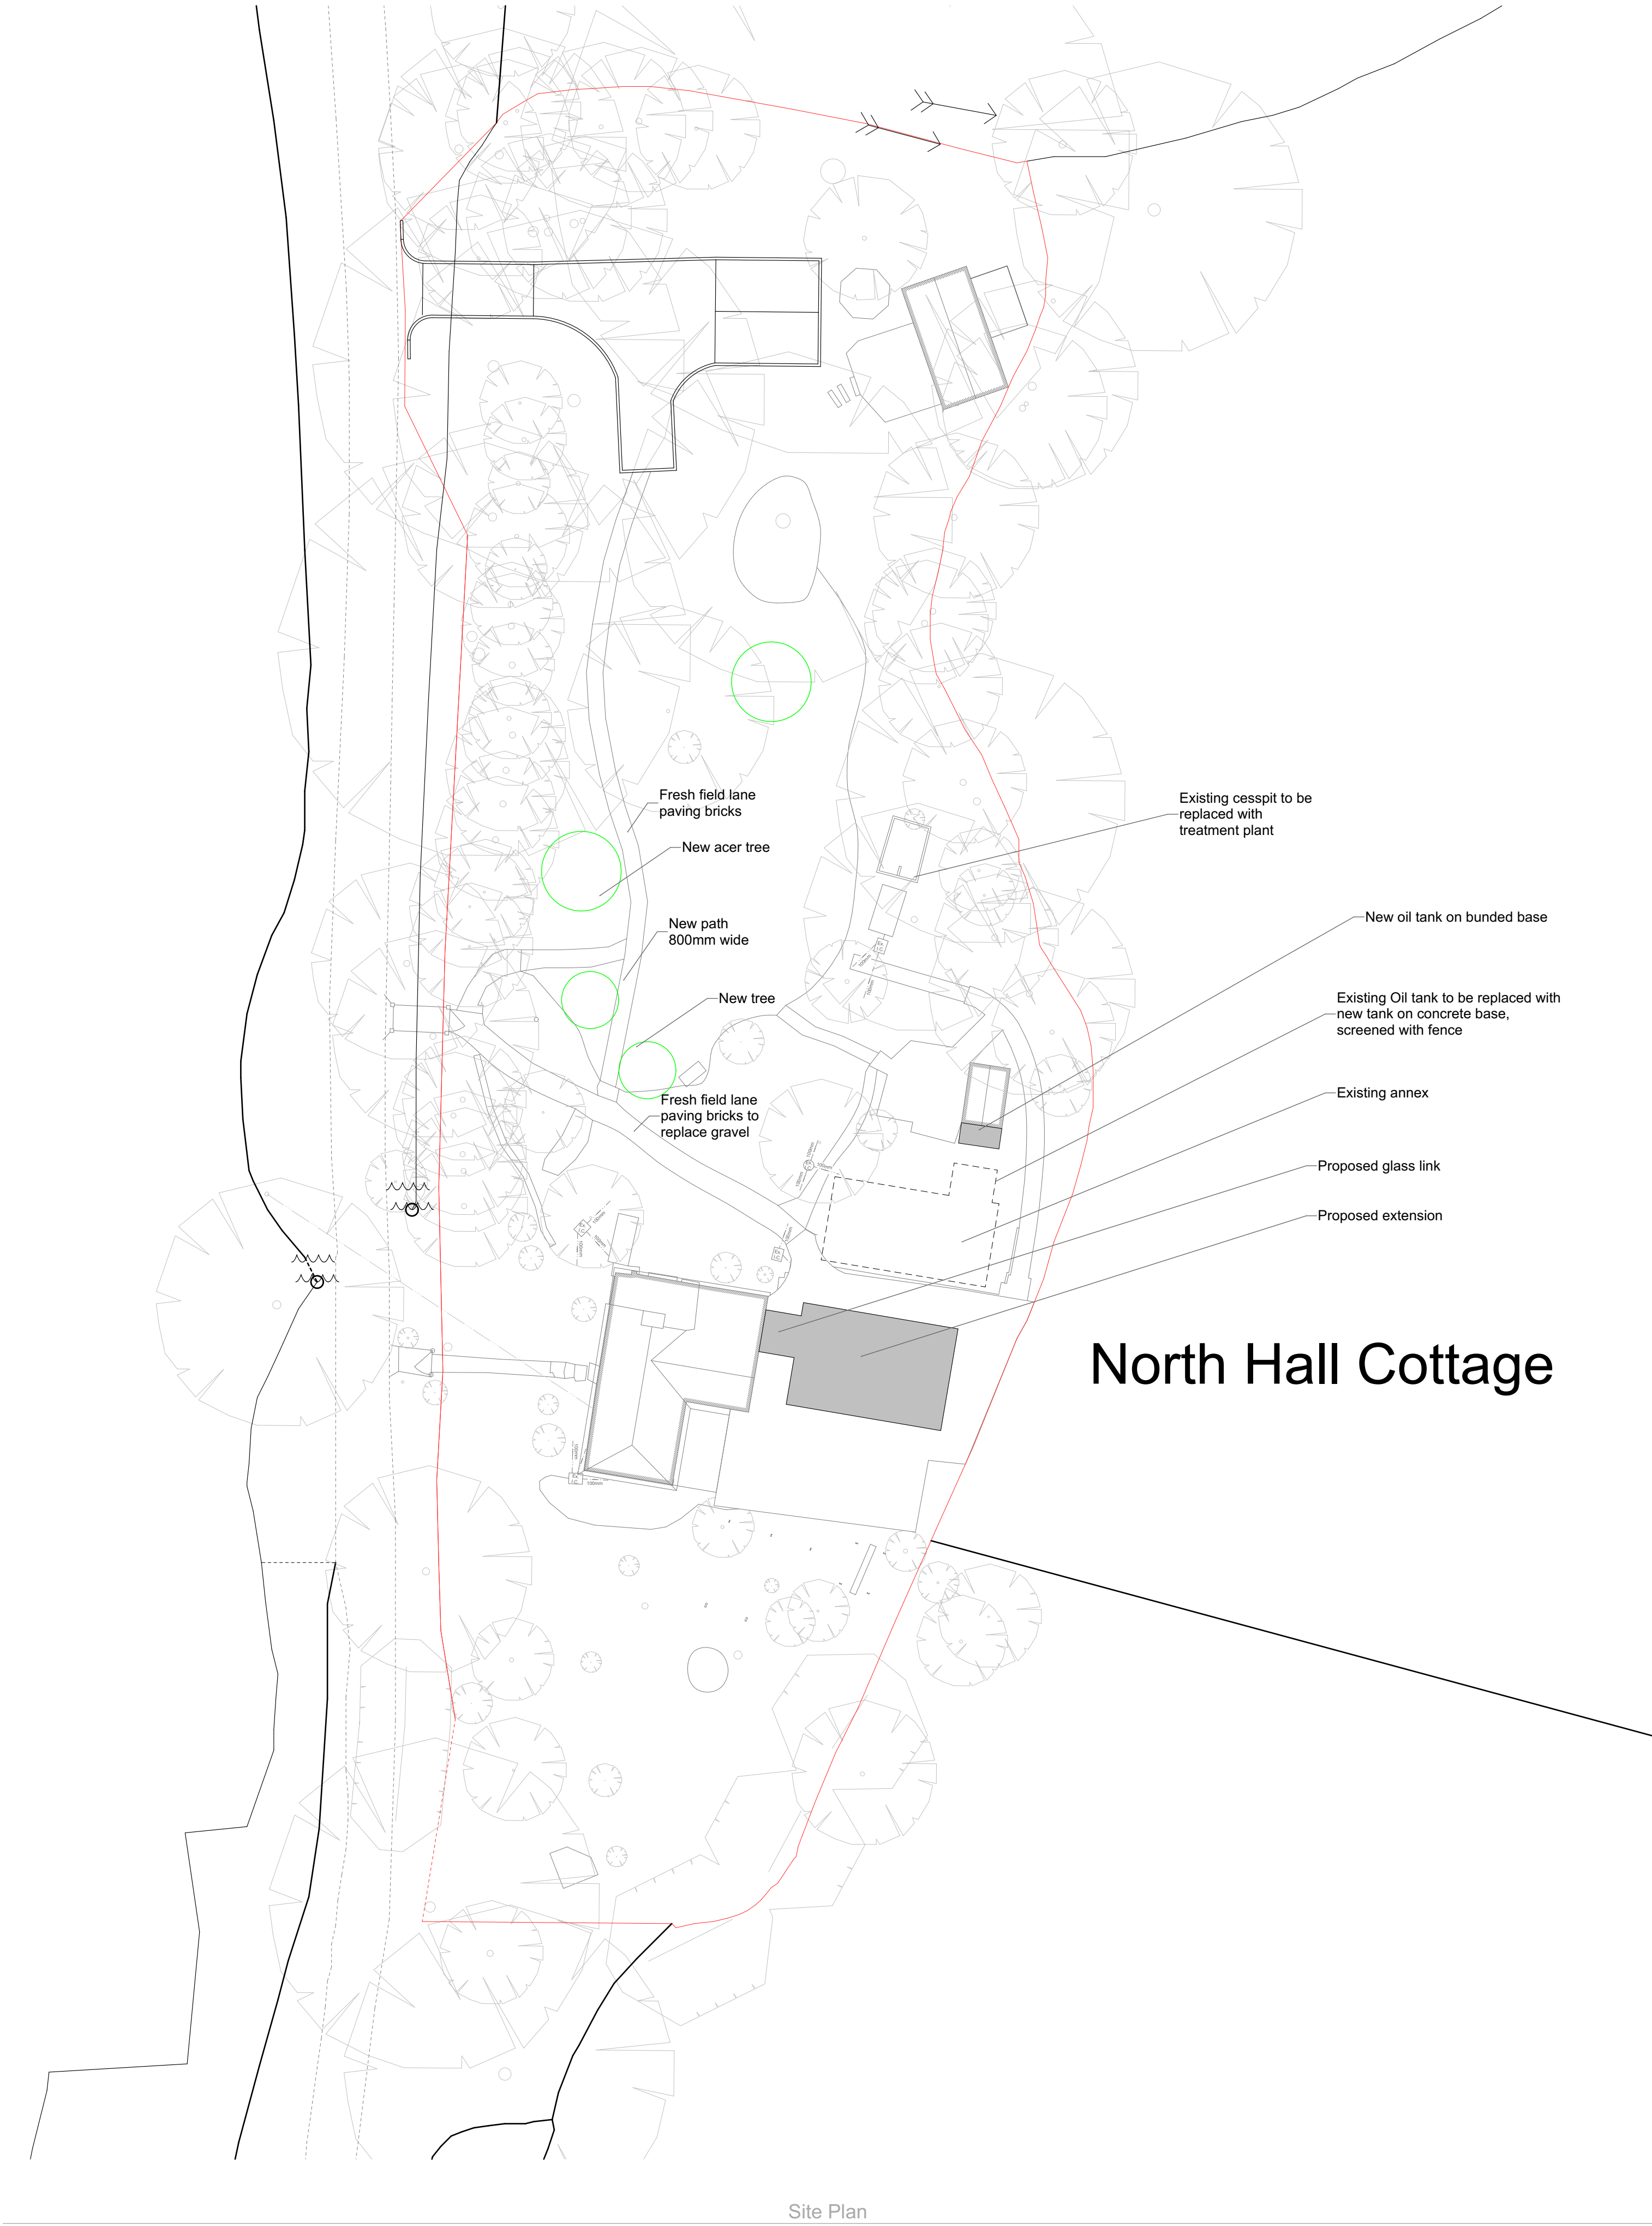

Site Plan

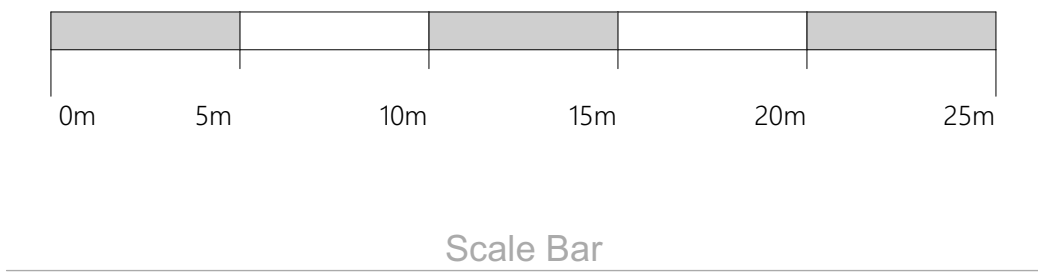

Scale Bar




Location Plan

Notes

Do not scale off this drawing except for planning purposes
Check all dimensions on site before any work commences
All goods, materials and workmanship must conform to current building regulations, british standards and codes of practice.
Copyright of this drawing is to be retained by Ecotecture Ltd and must not be reproduced without written consent from the practice.

Drawing to be printed A1

N

 

01 - WIP	Work in Progress	Jun'23
RevID	Transmitted By	Plans Initial Set Date
		Layout Comment

ecotecture
ECOLOGICAL ARCHITECTURE

01444 416745 info@ecotecture.co.uk
www.ecotecture.co.uk

31 Sussex Road Haywards Heath
West Sussex RH16 4DZ
Client: Chris and Sarah Mellish

Address: North Hall Cottage
Mallions Lane
Staplefield
RH17 6AT

Description: Proposed site and location plan

Scale: 1:200, 1:1250 Date: Jun'23
Drawn: CH Checked: JS

Drawing No: 782 /11G