


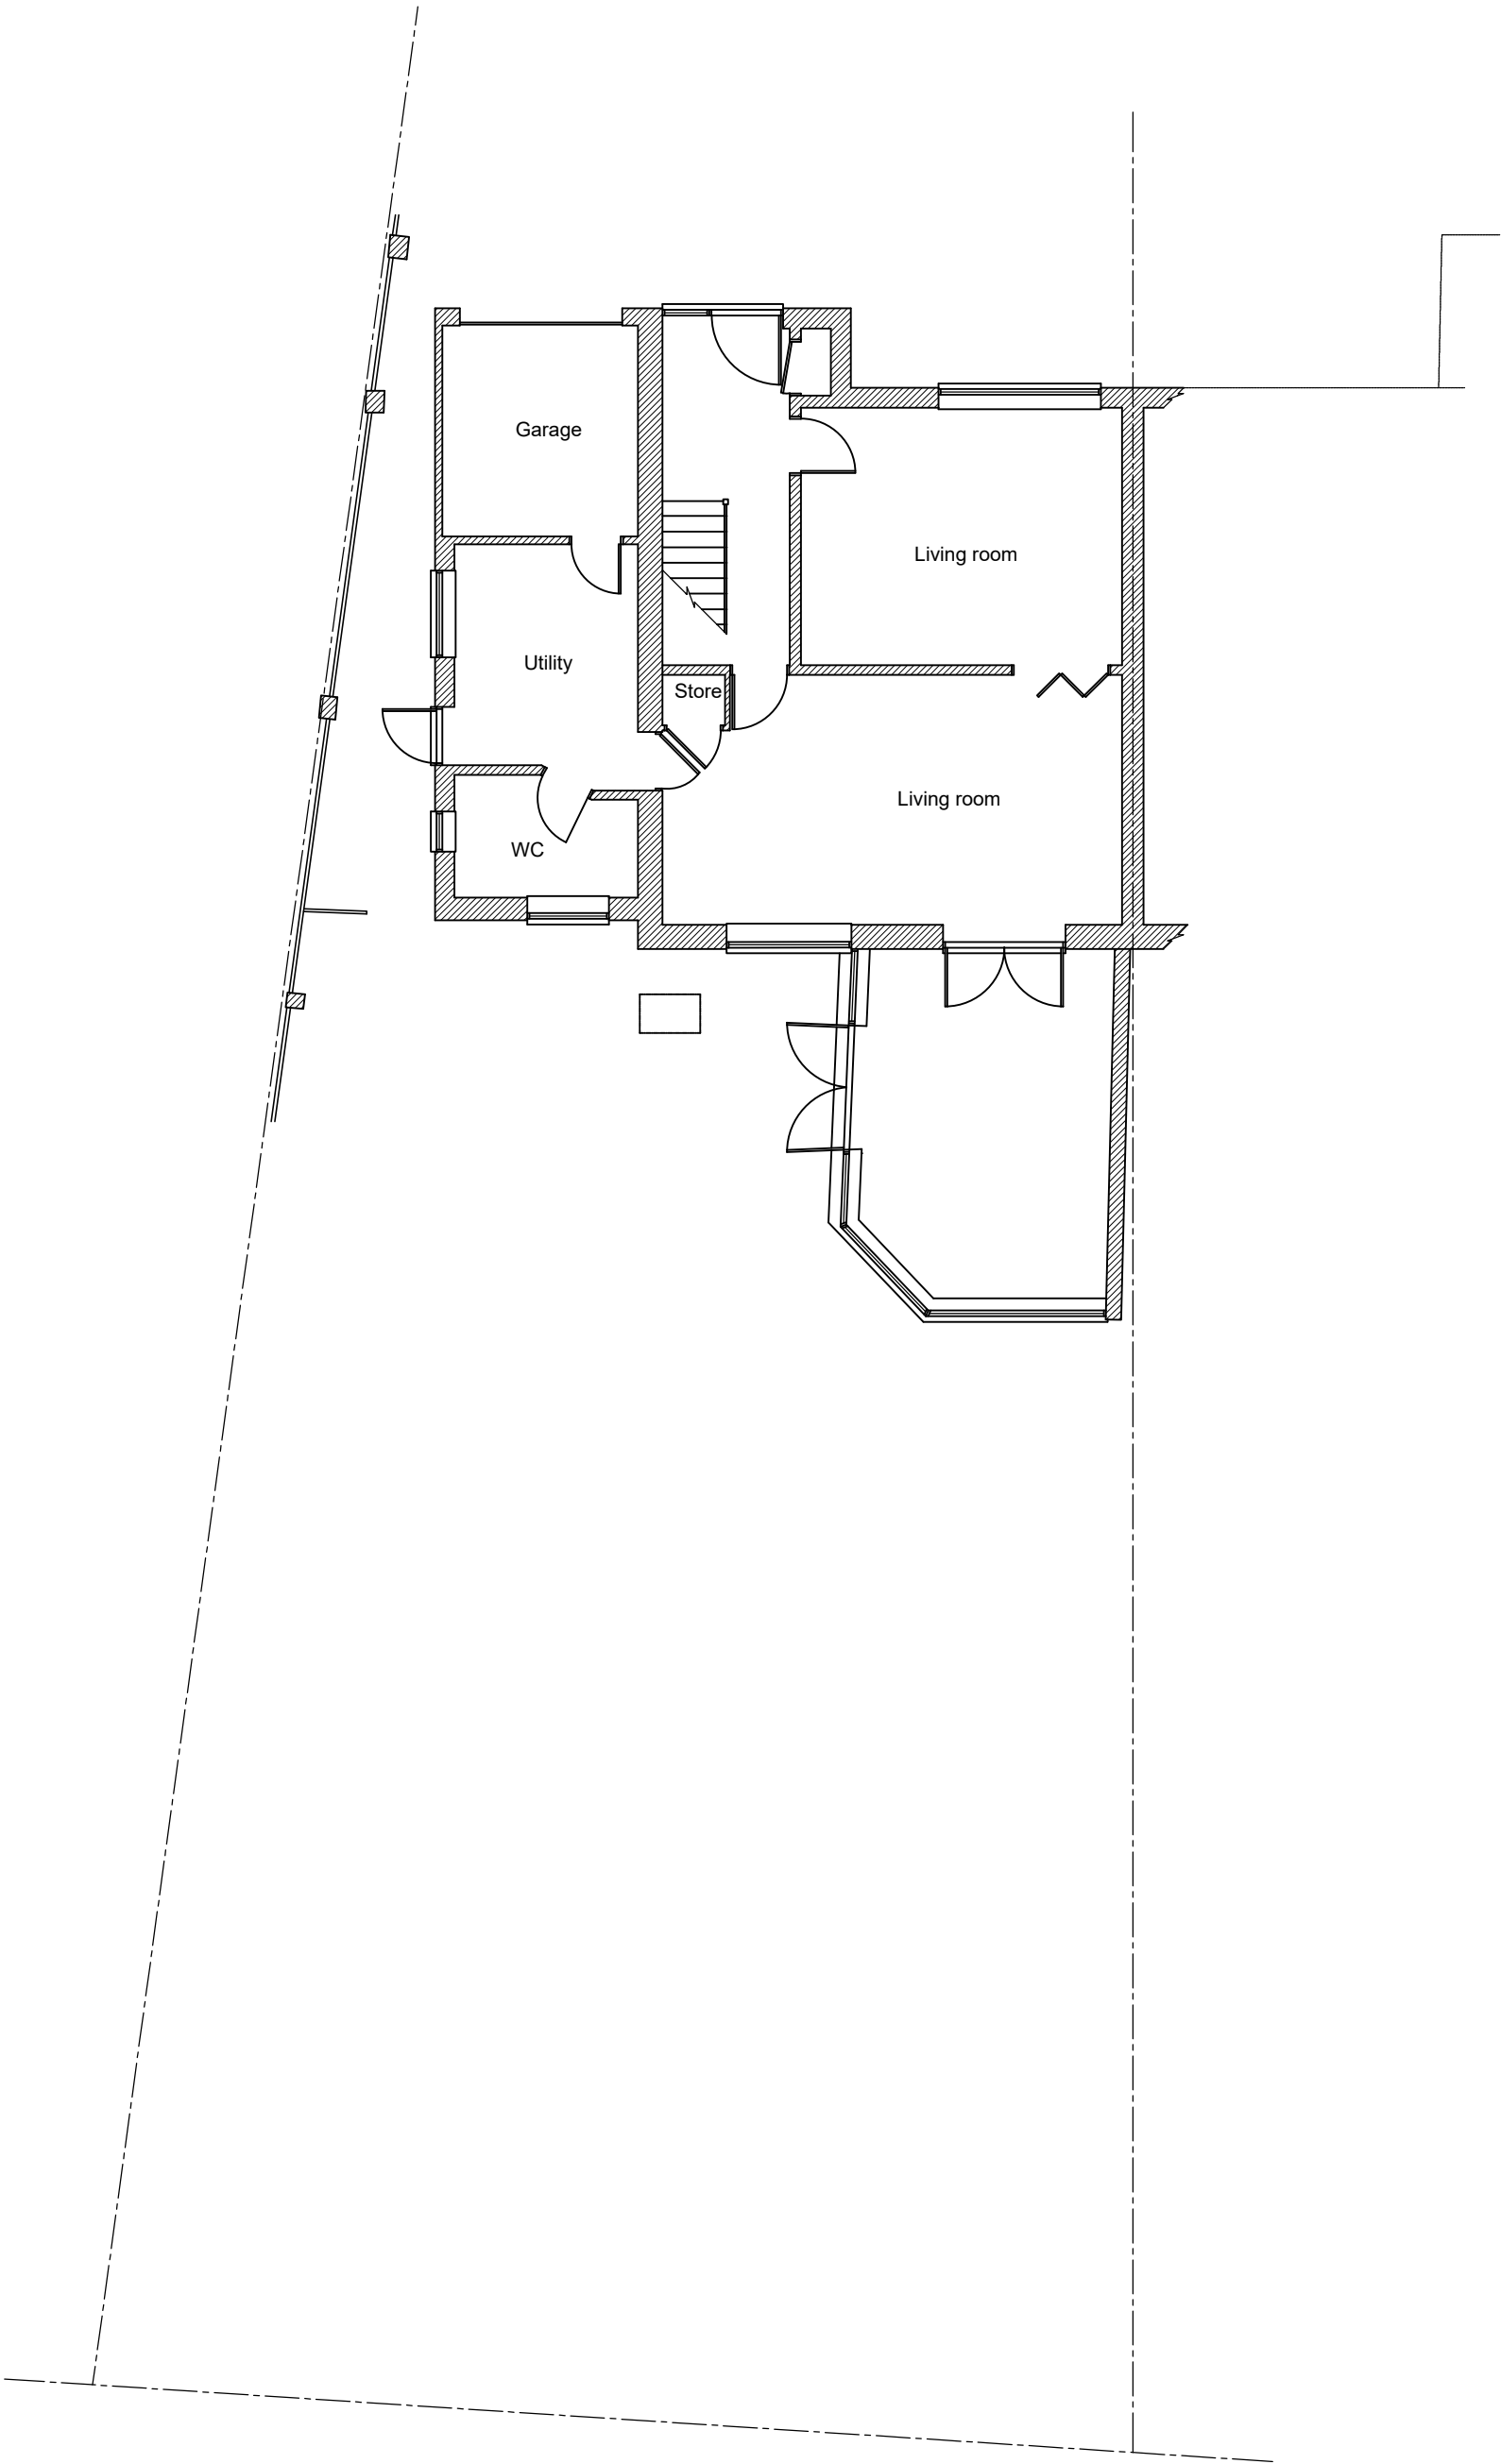



Downlands Architectural
Design & Surveying

Downlands
Framfield
Uckfield
East Sussex TN22 5PN
Tel: 01825 890222
E-mail: cad@downlandsds.co.uk



Job:

56 Forest View Road,
Whitesmith, Lewes,
West Sussex, RH19 4AR

Title:

**Plans As Existing
Site Plan**

Date:	APR 2026	Drwg No:	2689/103	Rev:
Scale:	1:100 @ A3	Drawn:	MB/AMJ	

Client:

Mr & Mrs Murch

Drawings are the copyright of the above practice. Contractor to check all dimensions and details before commencement, construction or fabrication and report any deviation to the Surveyor. Figured dimensions are not to be relied upon without site accuracy checking. All work to comply with current Building Regulations, BS's/CoP's & NHBC Reg.'s where applicable. Specification and Drawing contradictions must be referred to the surveyor before being acted upon.

