





DO NOT SCALE FROM THIS DRAWING. All dimensions to be verified on site.

This drawing has been produced for the specific client and project identified below and is not intended for use by any other person or for any other purpose.


© Sustainable Evolution Ltd

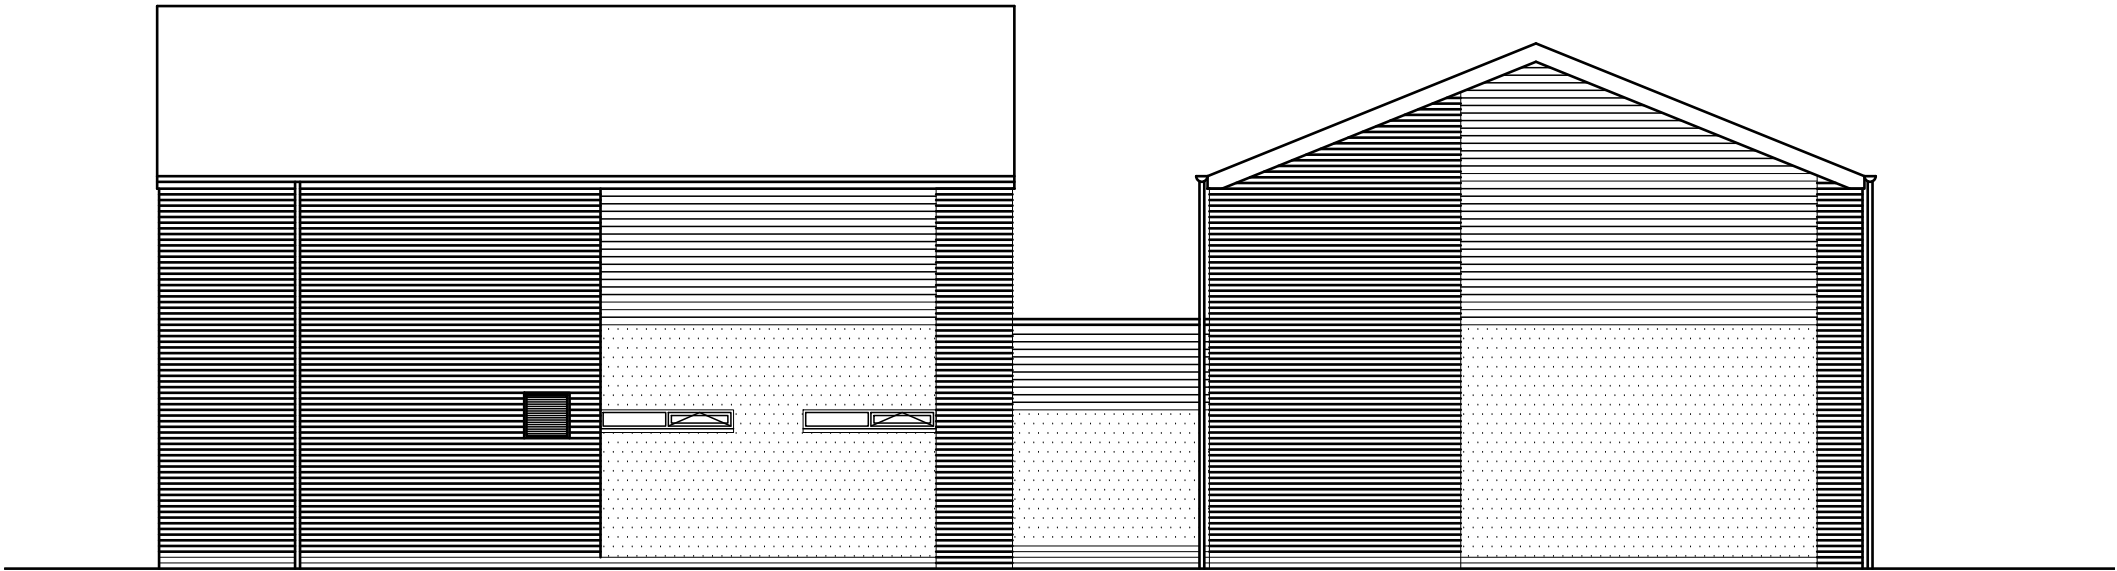


east **elevation**
scale 1:100

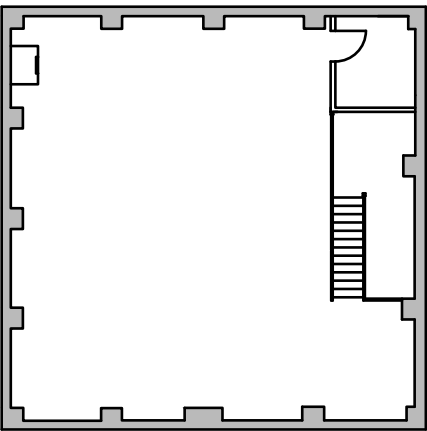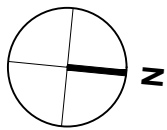 

first floor **plan**
scale 1:200

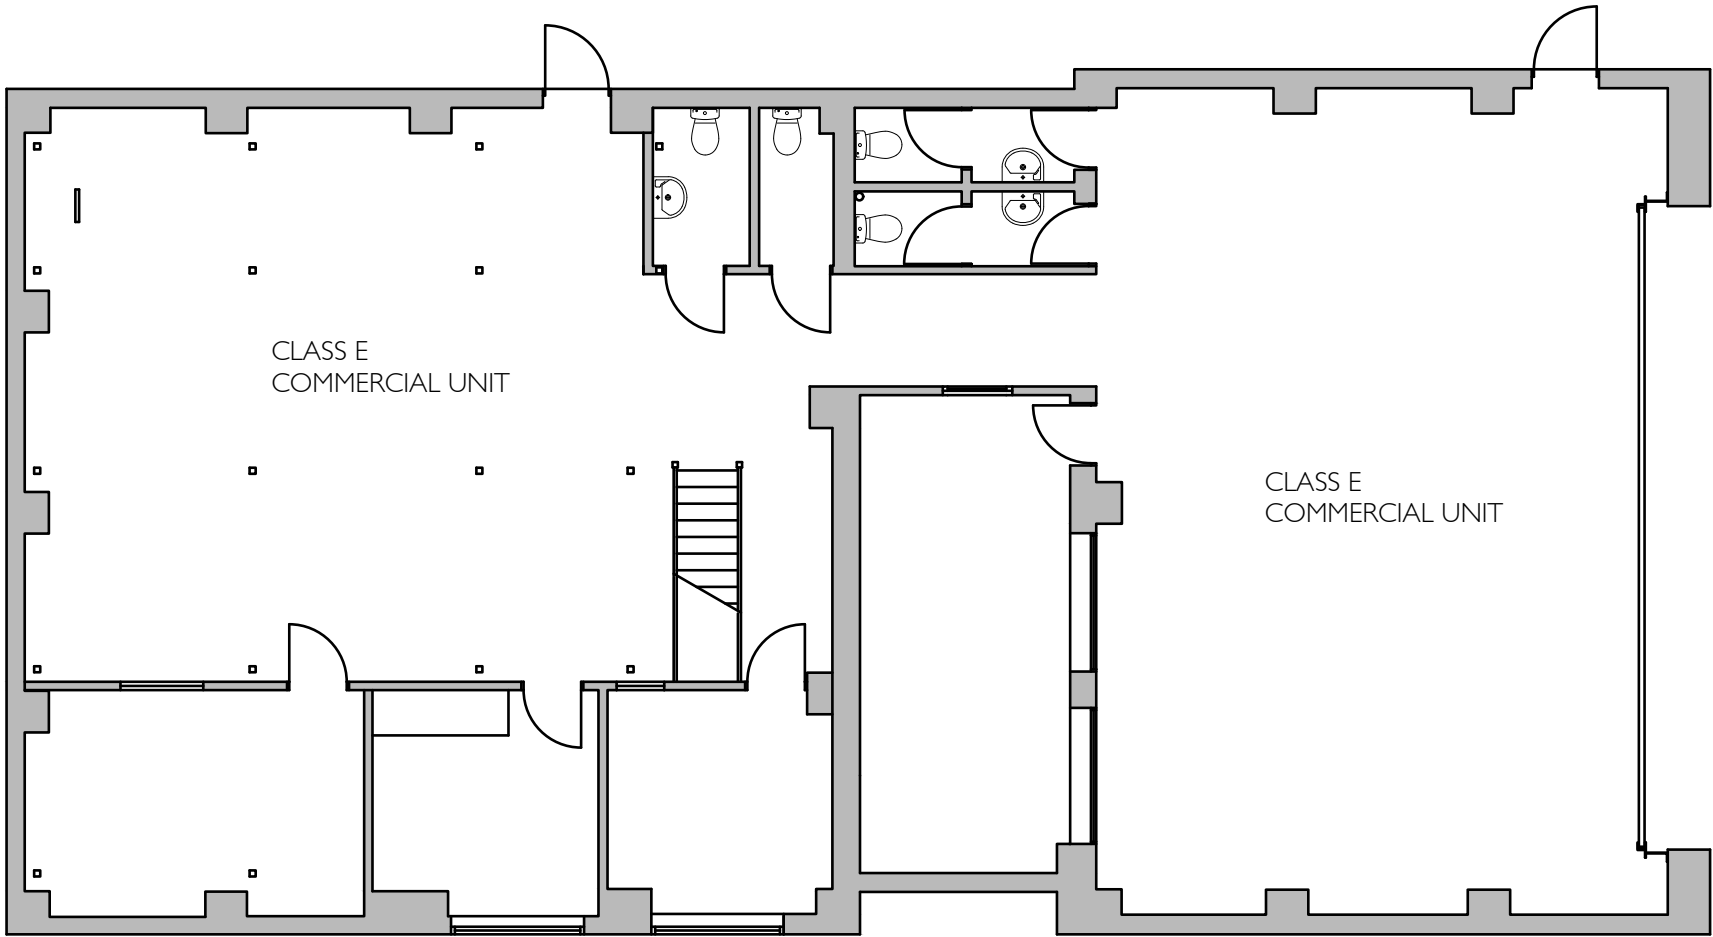

ground floor **plan**
scale 1:100

 

P2	Revised	rm	bw	25.06.26
P1	Planning issue	rm	bw	26.03.26
Rev	Revision details	Drwn	Chkd	Date

evolution
CHARTERED ARCHITECTS

Client
Friday Media Group

Project
Rear of 25 Gower Road
Haywards Heath

Drawing
Pre-existing floor plans and east elevation

	DESIGN	FOR COMMENT	
Drawn	PLANNING	X	FOR INFORMATION
Designed	BUILDING CONTROL		FOR APPROVAL
File ref.	TENDER		FOR MEASUREMENT
Tel No.	01273 734064	CONSTRUCTION	FOR RECORD

Drawing No 584 04	Scale @ A3 as shown	Rev P2
----------------------	------------------------	-----------