


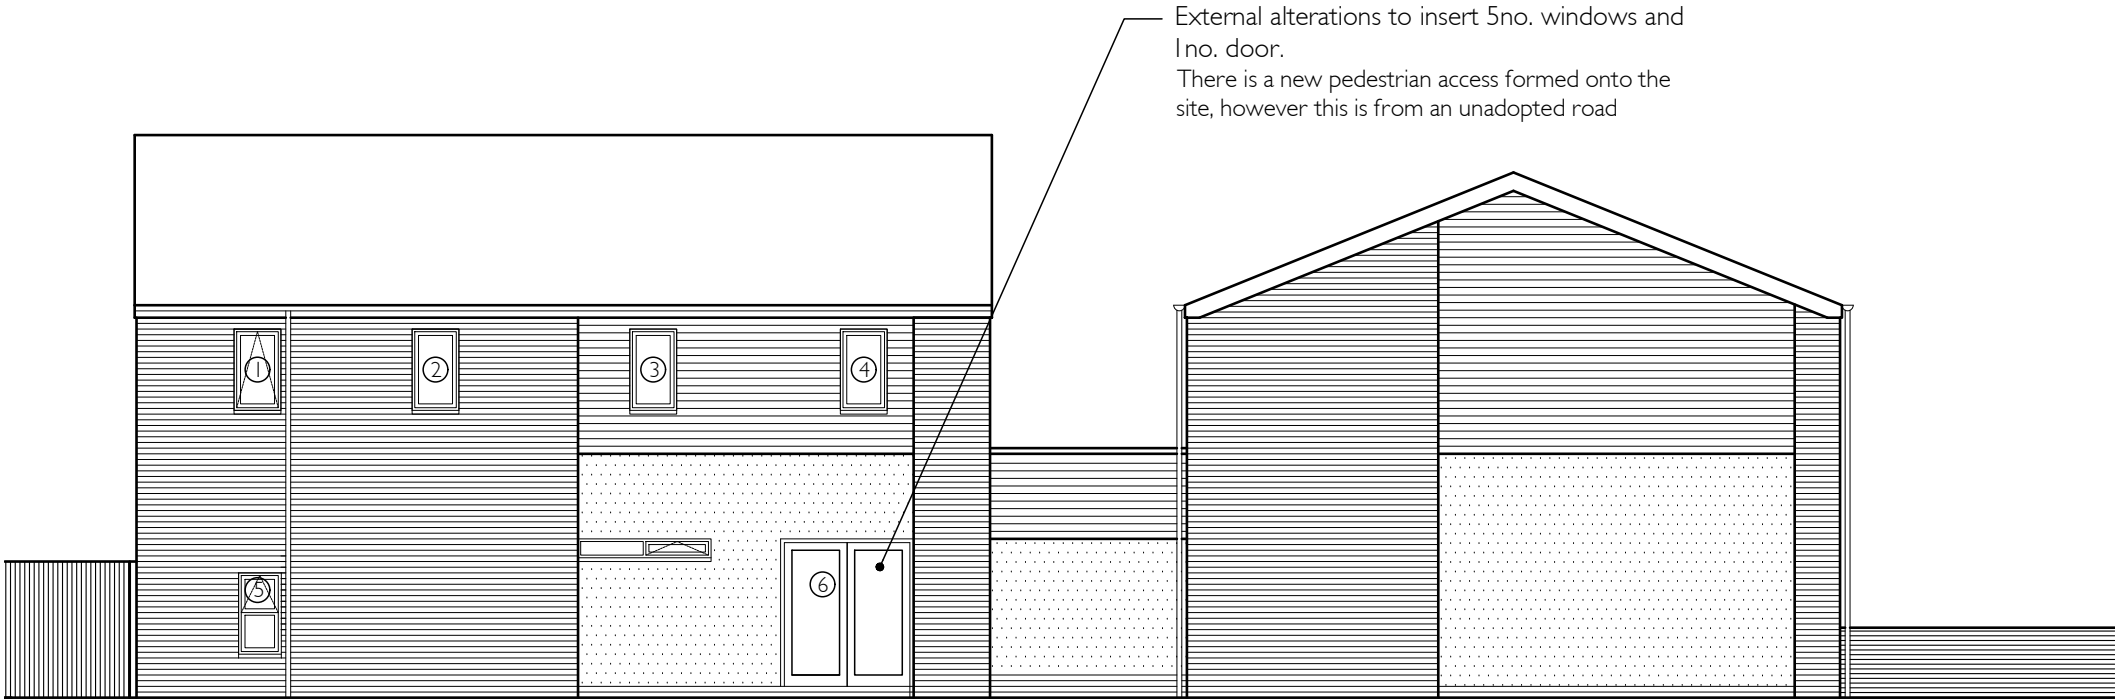
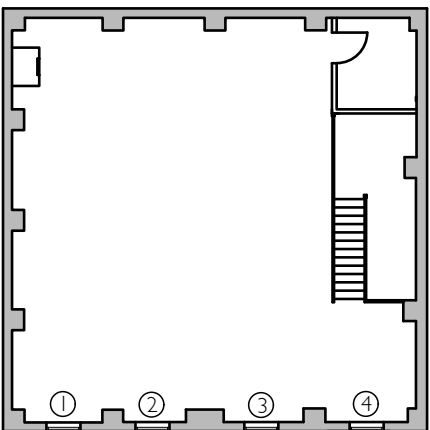


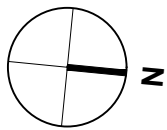


east **elevation**
scale 1:100

 

first floor **plan**
scale 1:200

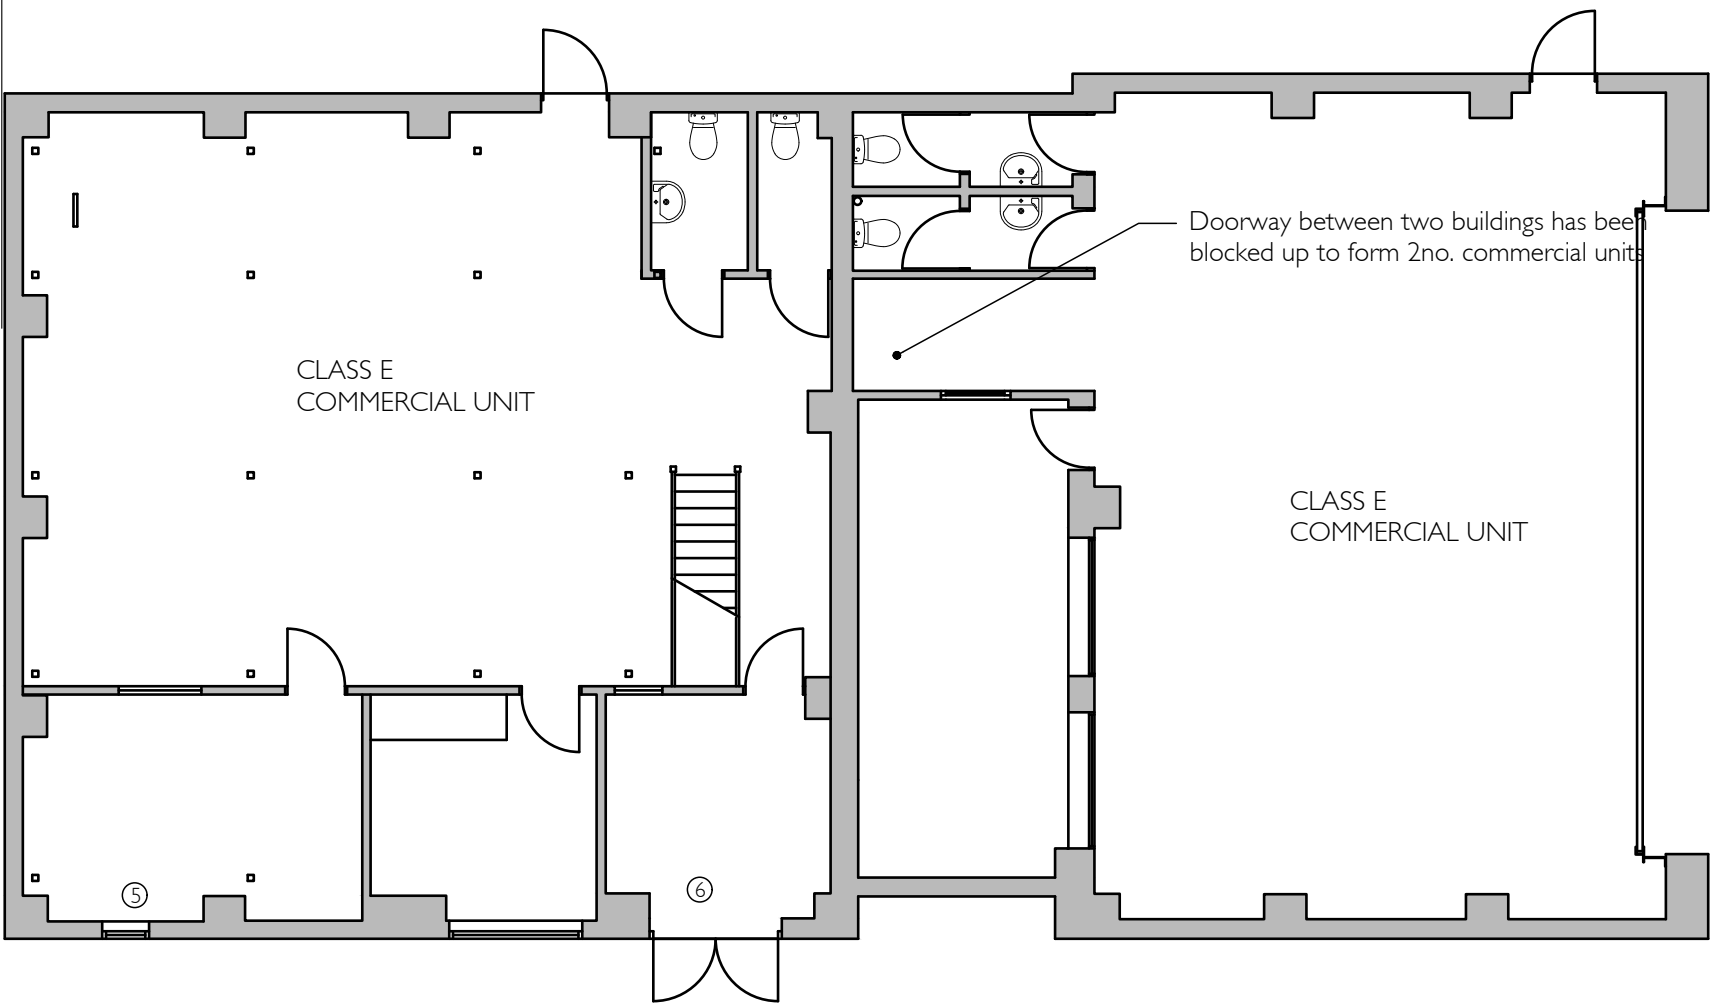

ground floor **plan**
scale 1:100

 

P2	Revised	rm	bw	25.06.26
P1	Planning issue	rm	bw	26.03.26
Rev	Revision details	Drwn	Chkd	Date

evolution
CHARTERED ARCHITECTS

Client
Friday Media Group

Project
Rear of 25 Gower Road
Haywards Heath

Drawing
Proposed floor plan and east elevation
(retrospective)

	DESIGN	FOR COMMENT	
Drawn	PLANNING	X	FOR INFORMATION
Designed	BUILDING CONTROL		FOR APPROVAL
File ref.	TENDER		FOR MEASUREMENT
Tel No.	01273 734064	CONSTRUCTION	FOR RECORD

Drawing No 584 05	Scale @ A3 as shown	Rev P2
----------------------	------------------------	-----------