




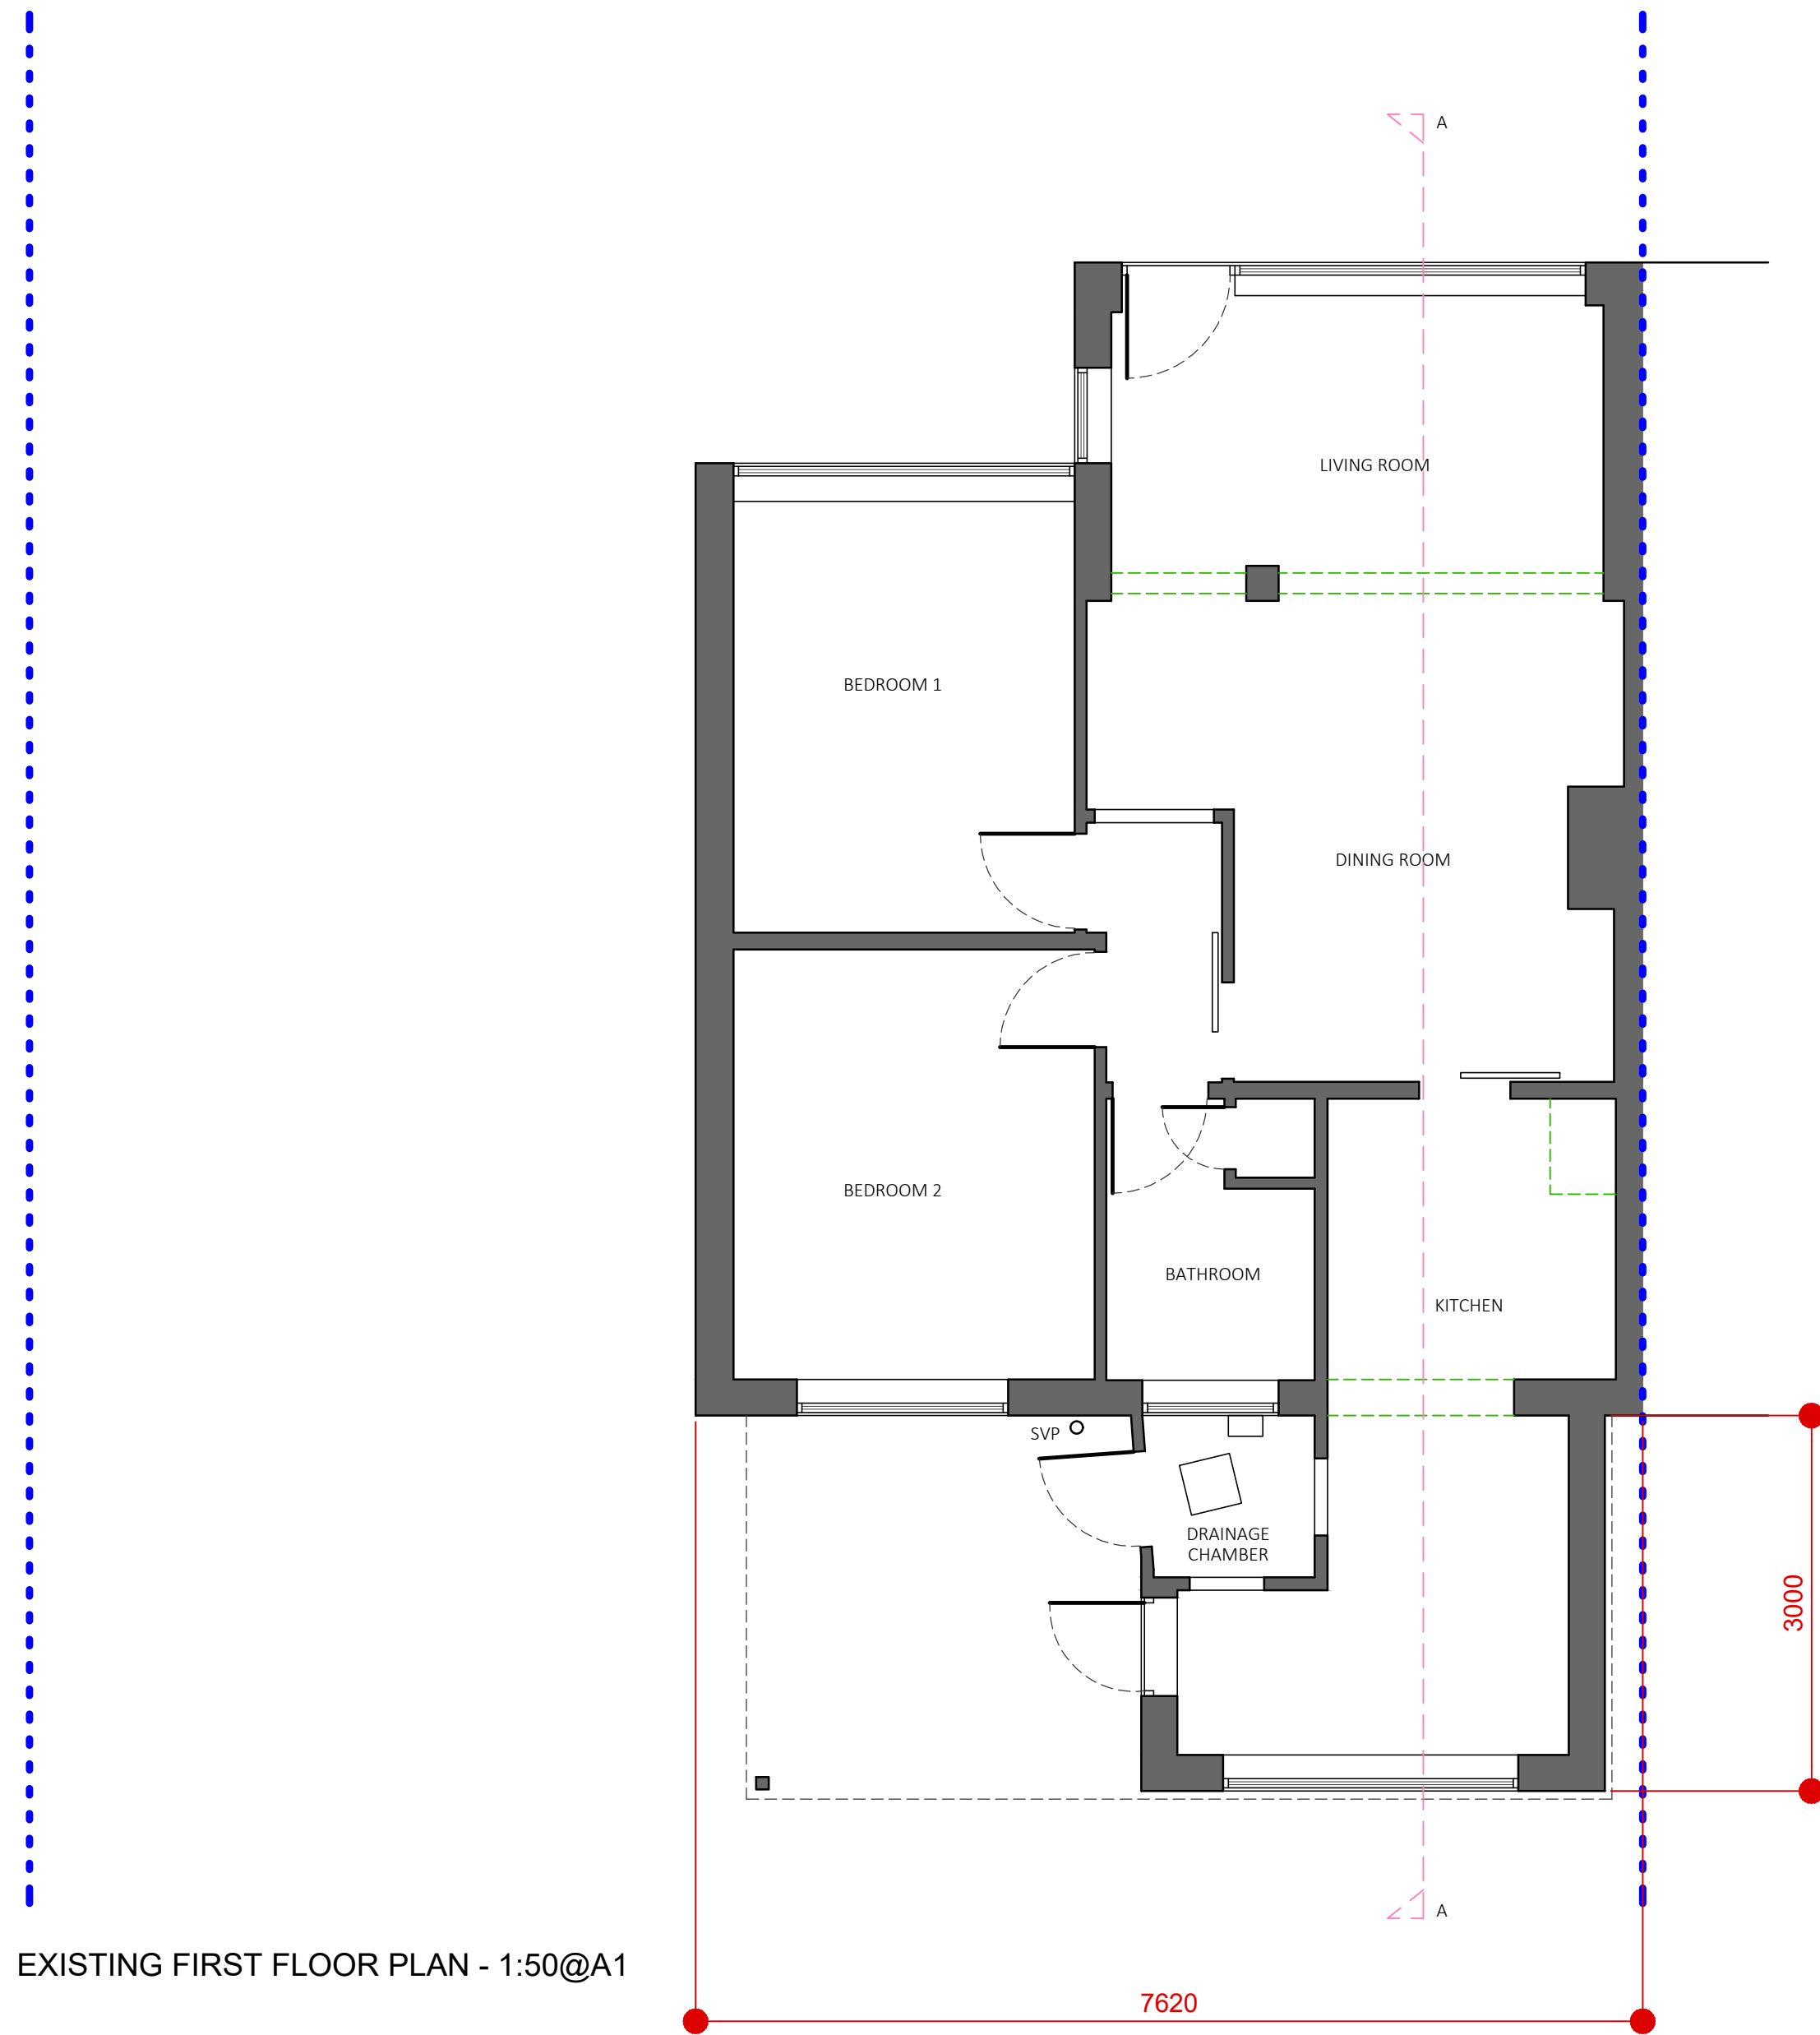


EXISTING FIRST FLOOR PLAN - 1:50@A1

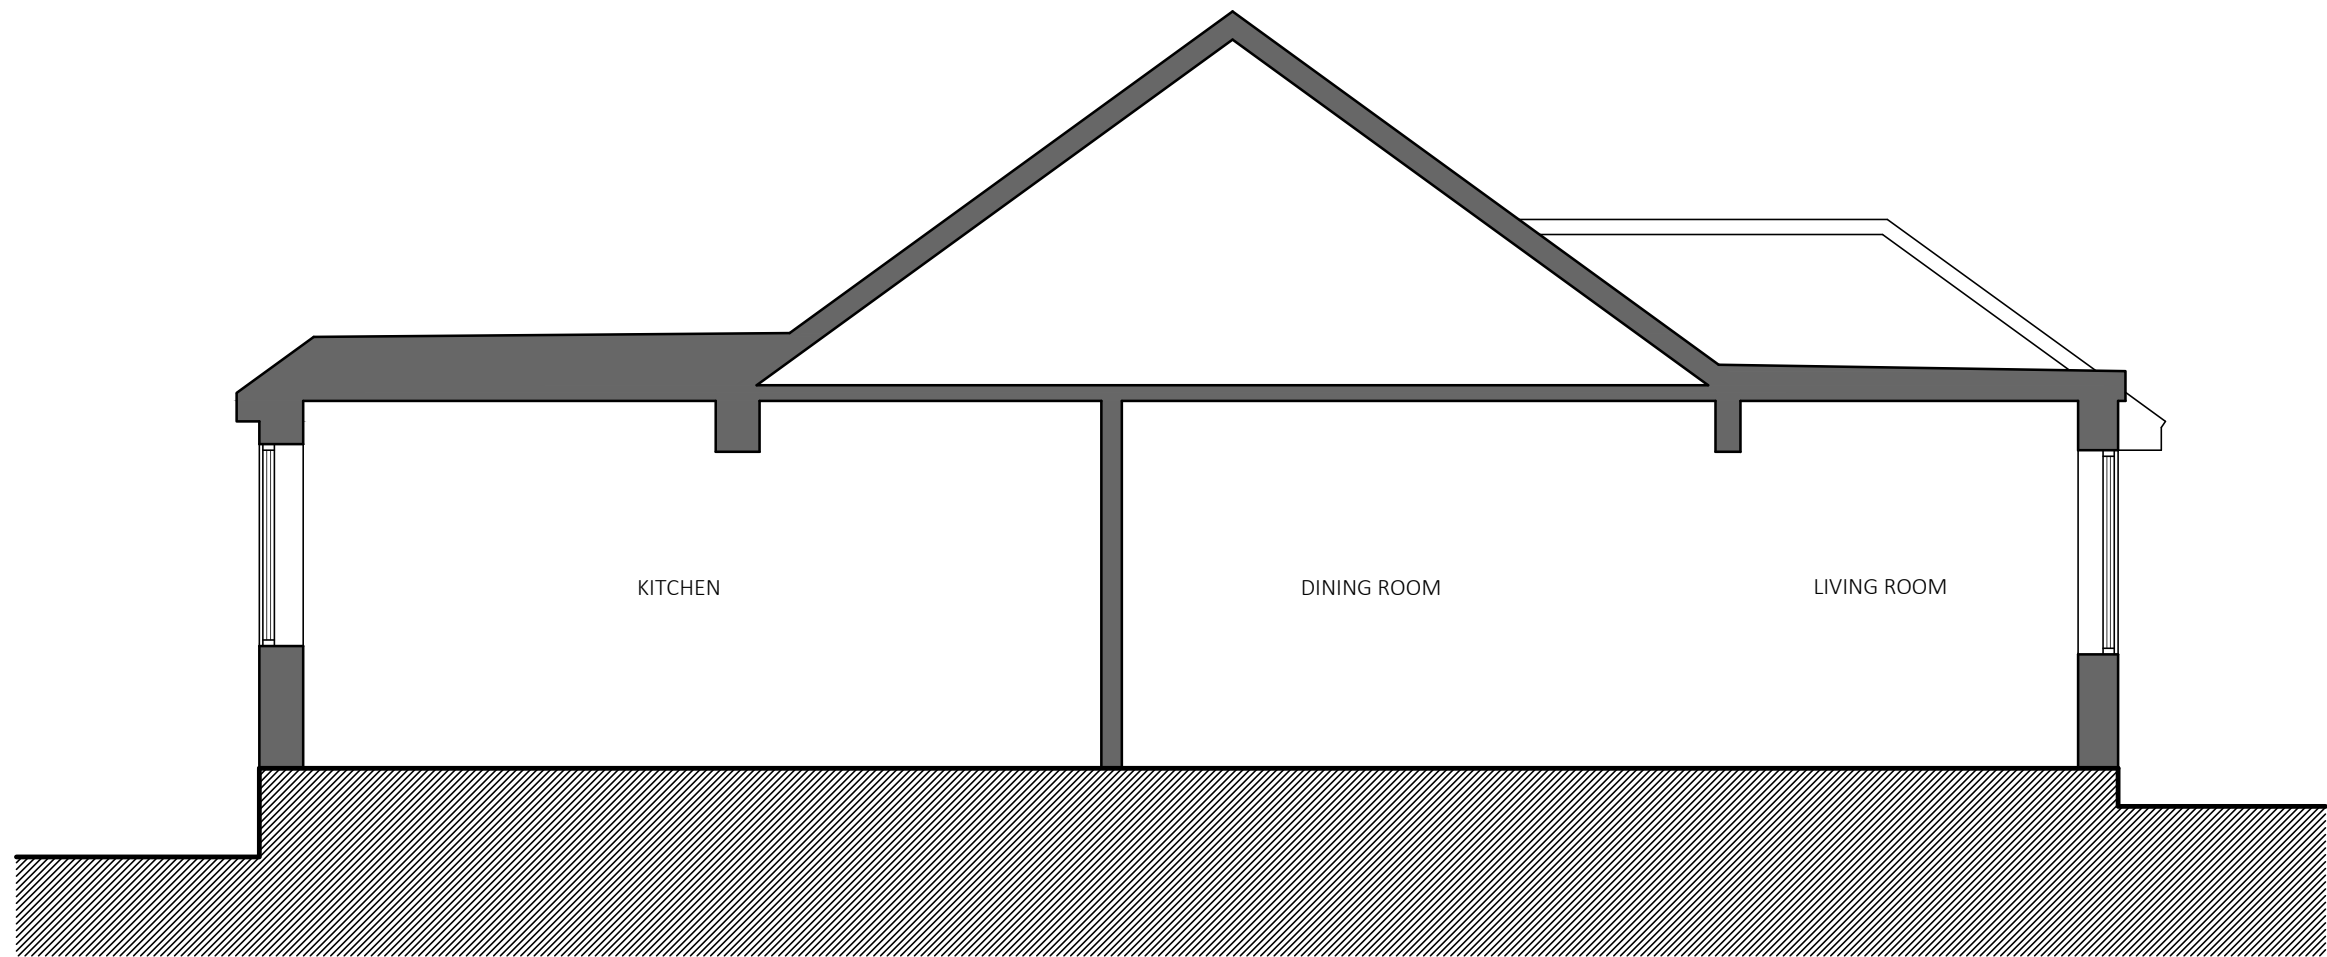


EXISTING SECTION A-A - 1:50@A1

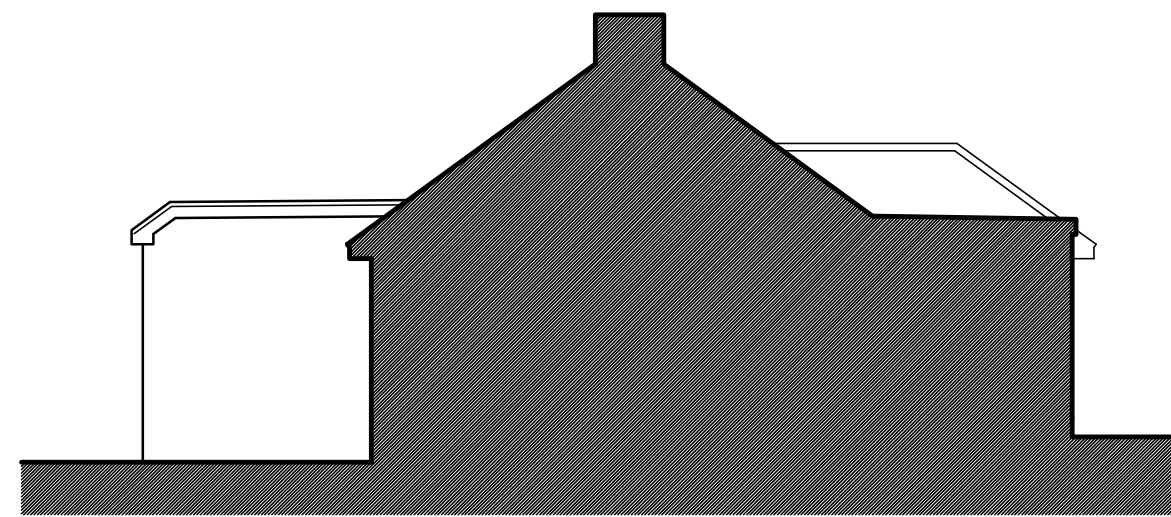


SIDE ELEVATION - 1:100@A1

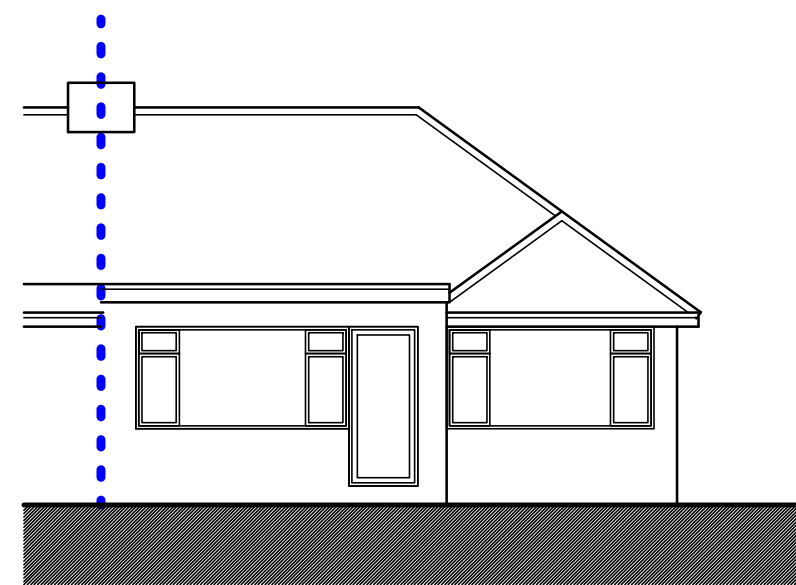


FRONT ELEVATION - 1:100@A1

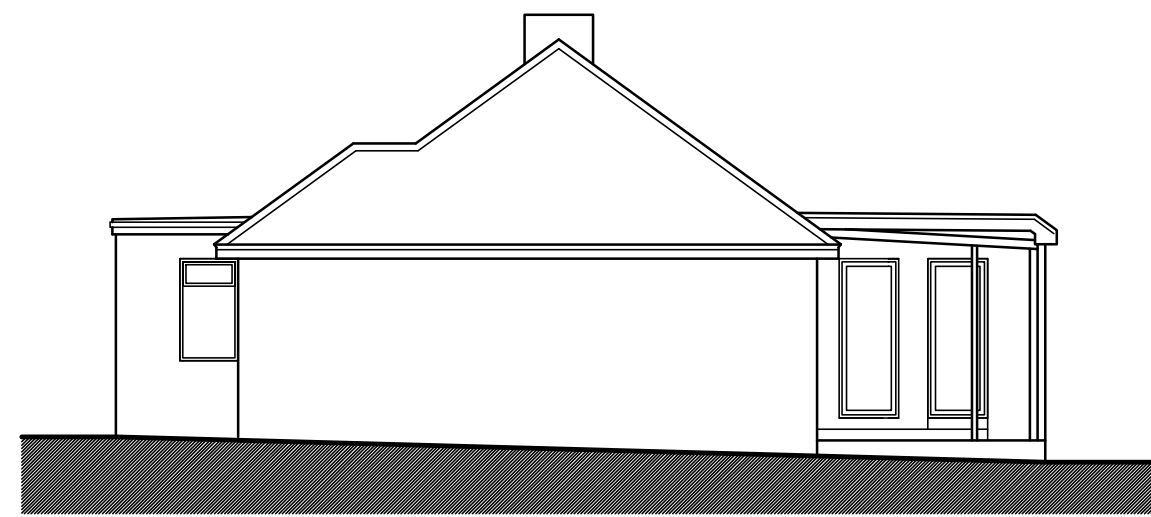

SIDE ELEVATION - 1:100@A1

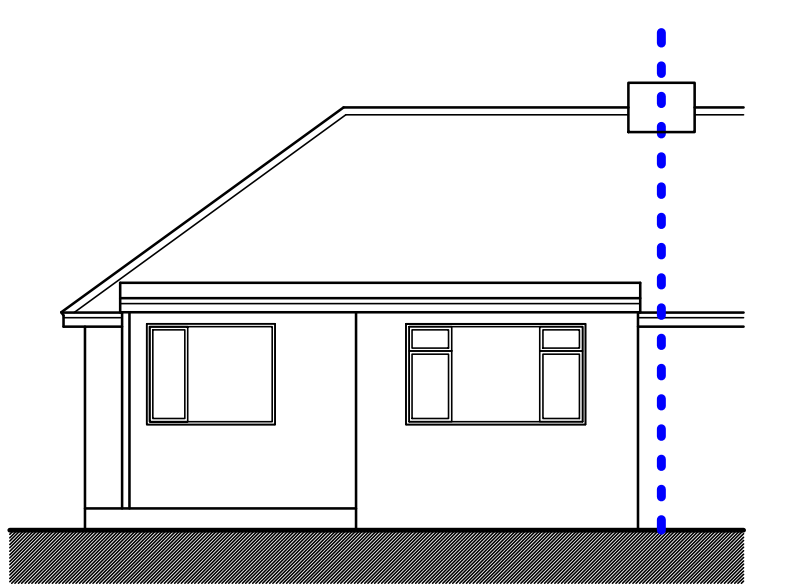

REAR ELEVATION - 1:100@A1

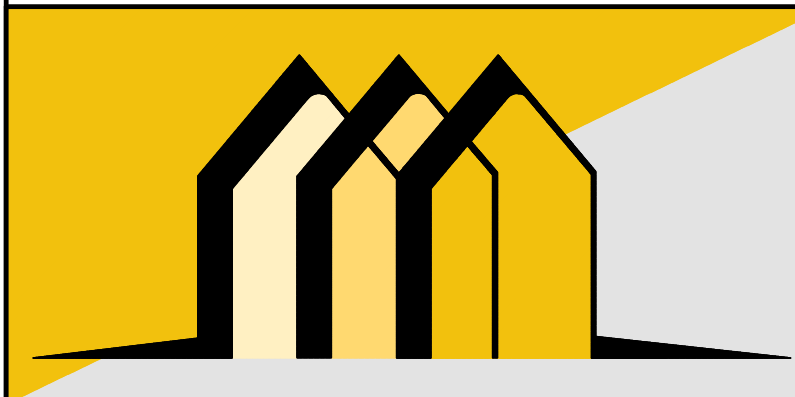

CONTACT INFO

E: Scott@EllisdonArchitecturalAssociates.co.uk
W: WWW.EllisdonArchitecturalAssociates.co.uk
M: 07828 189525

SCALE BARS

1:100 0 1 2 3 4 5 6 7 8 9 10M

1:50 0 1 2 3 4 5 6 7 8 9 10M

REVISION	DESCRIPTION	STATUS:
0	FIRST ISSUE	PLANNING

CLIENT:	MATT STAPLEHURST
JOB REF:	716
DRG. NO:	01
DRG. TITLE:	EXISTING PLANS
DATE:	JUNE 2026
SCALE:	1:50@A1

SITE ADDRESS:
10 FURZELAND WAY SAYERS COMMON BN6 9JB