




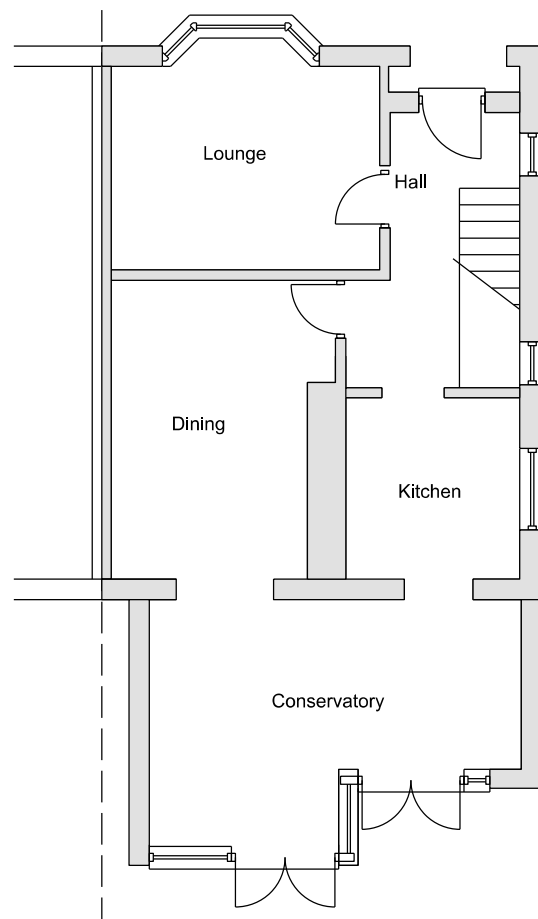

ExistingGround Floor Plan
Scale 1:100

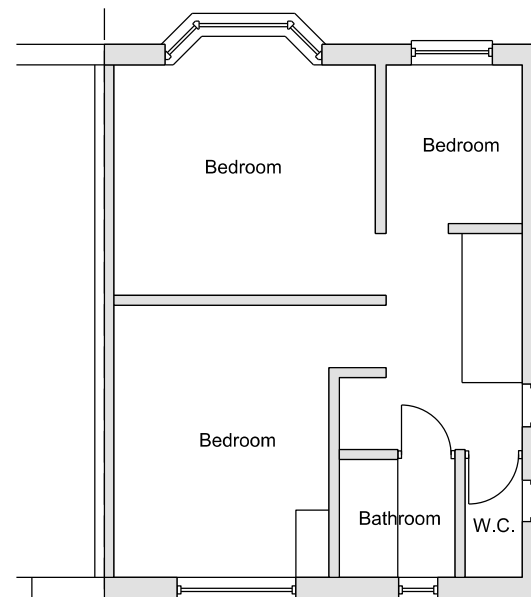

Existing 1st Floor Plan
Scale 1:100

 

Client
Mr & Mrs Whitehead

Title
8 Highland Road,
Haywards Heath,
West Sussex,
RH16 4DP

Title
Proposed Roof Extension for Hip to Gable Loft
Conversion with a Juliette Balcony to Rear.
New Roof on Existing Conservatory and Timber
Framed Storage to Side Elevation

Existing Plans

Drawn By

Size

A3

Date

05/08/26

Drawing Number

JBD/RH16/4DP/051

Rev

A