




Proposed Front Elevation

Scale 1:100



Proposed Rear Elevation

Scale 1:100

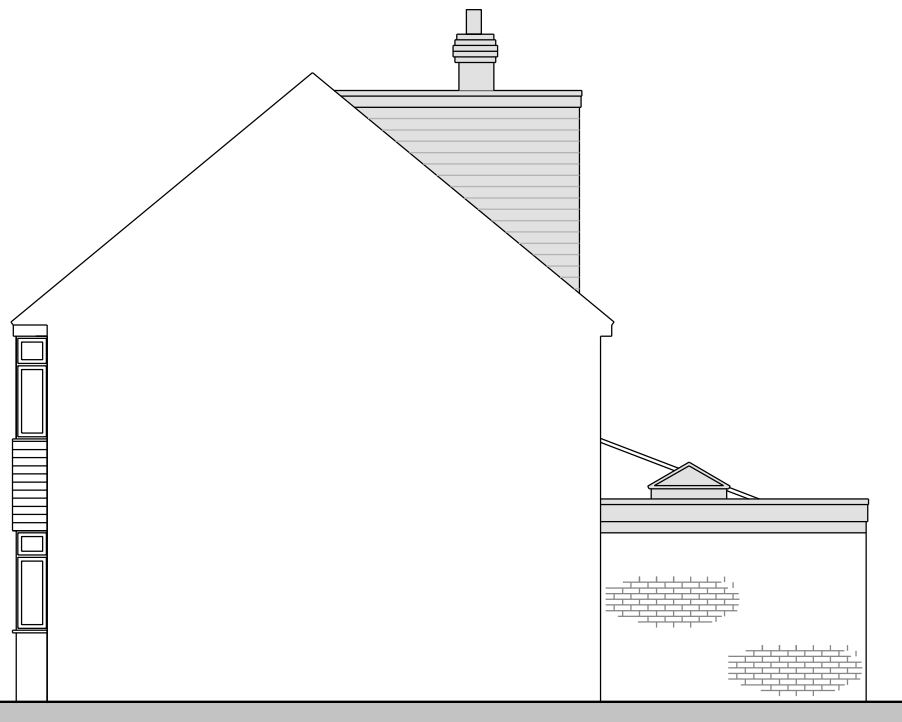

Proposed Side Elevation

Scale 1:100



Proposed Side Elevation

Scale 1:100



Client **Mr & Mrs Whitehead**

Title
**8 Highland Road,
Haywards Heath,
West Sussex,
RH16 4DP**

Title
**Proposed Roof Extension for Hip to Gable Loft
Conversion with a Juliette Balcony to Rear.
New Roof on Existing Conservatory and Timber
Framed Storage to Side Elevation**

Proposed Elevations

Drawn By

Drawing Number

JBD/RH16/4DP/054

Size

A3

Date

05/08/26

Rev

A