




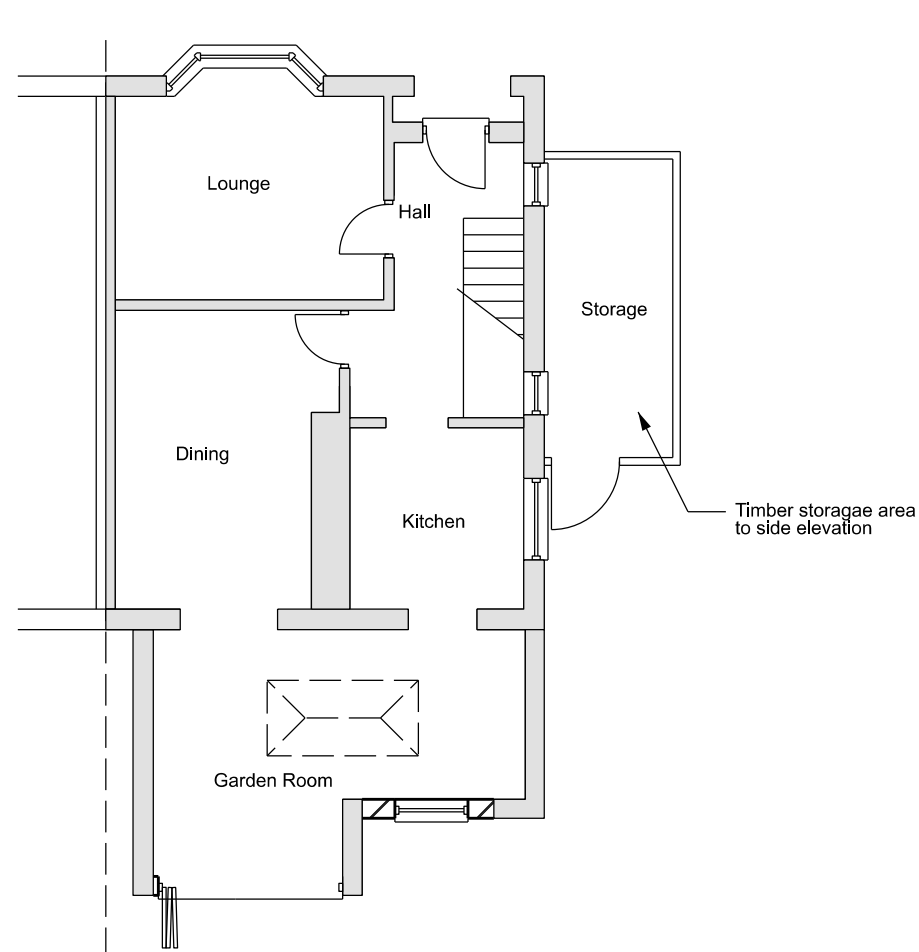

Proposed Ground Floor Plan
Scale 1:100

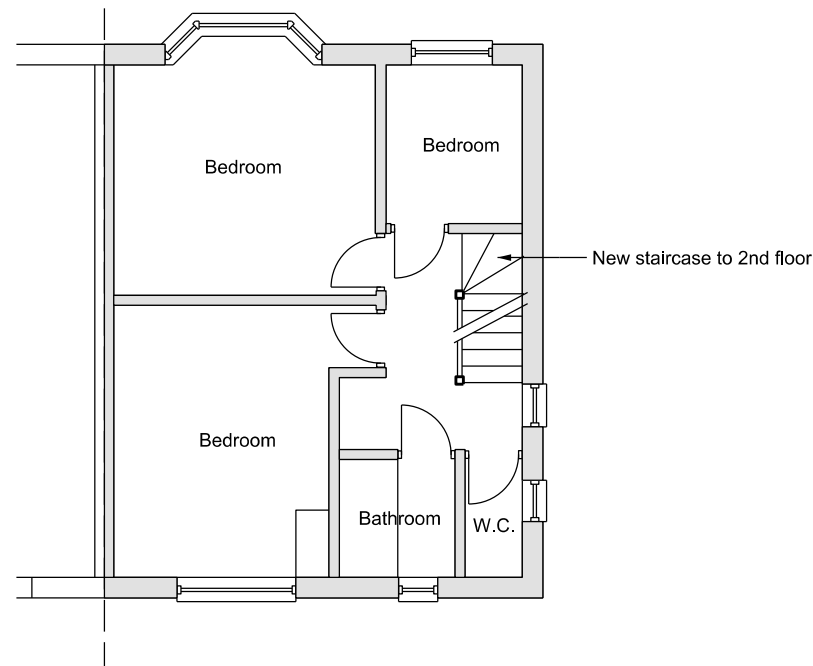

Proposed 1st Floor Plan
Scale 1:100

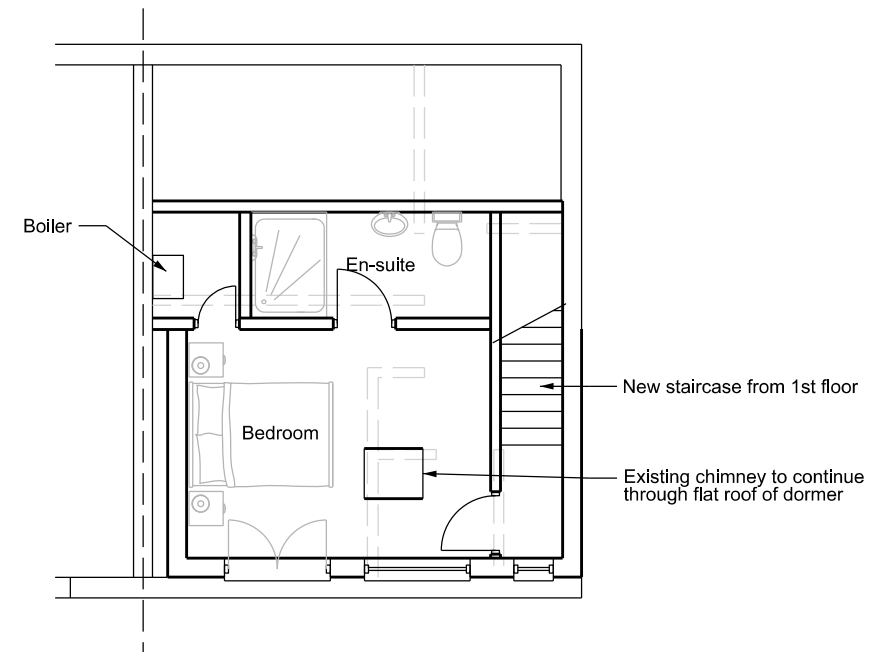

Proposed 2nd Floor Plan
Scale 1:100



Client **Mr & Mrs Whitehead**

Title
**8 Highland Road,
Haywards Heath,
West Sussex,
RH16 4DP**

Title
**Proposed Roof Extension for Hip to Gable Loft
Conversion with a Juliette Balcony to Rear.
New Roof on Existing Conservatory and Timber
Framed Storage to Side Elevation**

Proposed Plans

Drawn By

Size

A3

Date

05/08/26

Drawing Number

JBD/RH16/4DP/053

Rev

A