


site plan - scale 1:500 @ A3

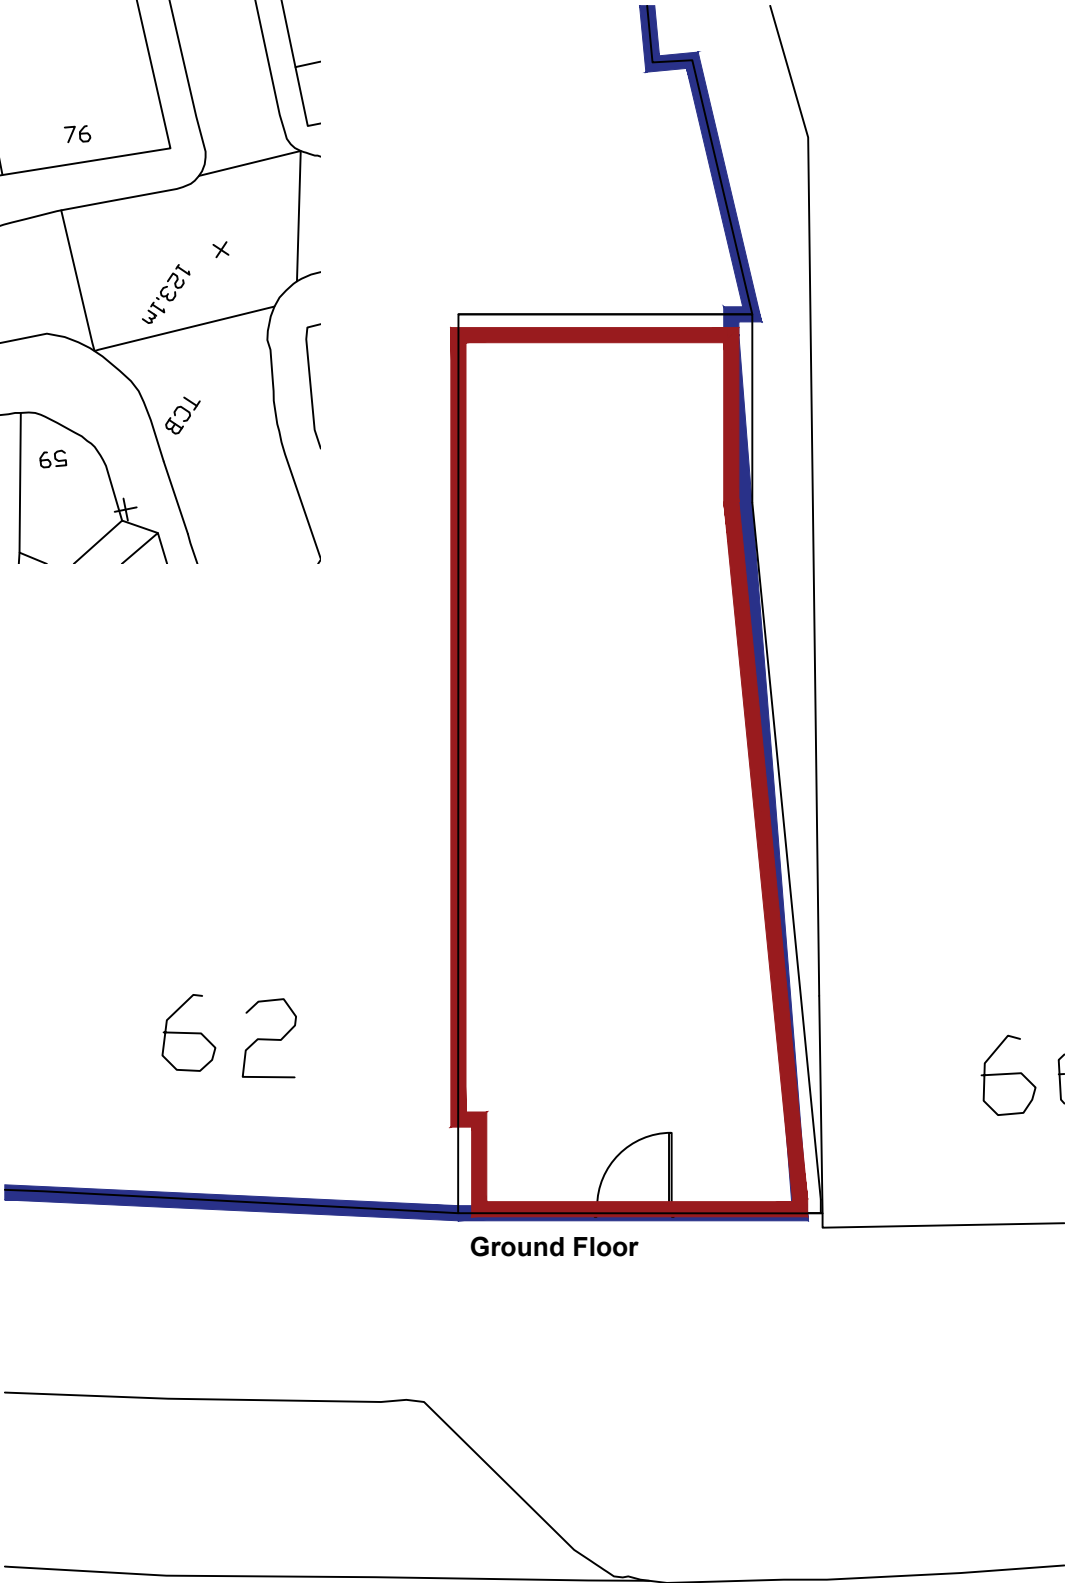

t: 07751 879887
e: info@bentleysandcarter.com
w: www.bentleysandcarter.com



SCALE:

- GENERAL NOTES:
- 1- THIS DRAWING IS THE COPYRIGHT OF BENTLEY & CARTER AND IS NOT TO BE REPRODUCED OR TRANSMITTED IN ANY FORM OR BY ANY MEANS, WITHOUT PRIOR WRITTEN CONSENT.
 - 2- Do not scale from this drawing unless for planning purposes.
 - 3- All dimensions to be verified by the client and any discrepancies to be reported to Bentley & Carter.
 - 4- This drawing is to be used in conjunction with relevant consultants and specialist drawings.
 - 5- All works to comply with the relevant British Standards, Codes of Practice and Building Regulations.

PROJECT :
64 london rd, east grinstead rh19 1ab

DRAWING :
site and demise plan

DRAWING STATUS :
planning

JOB NO:
bet - 0241

DRAWING NO:
120

SCALE:
1/100@ A3

DATE:
september 2026

DRAWN BY:
pc

REVISIONS:
none

LONDON ROAD