




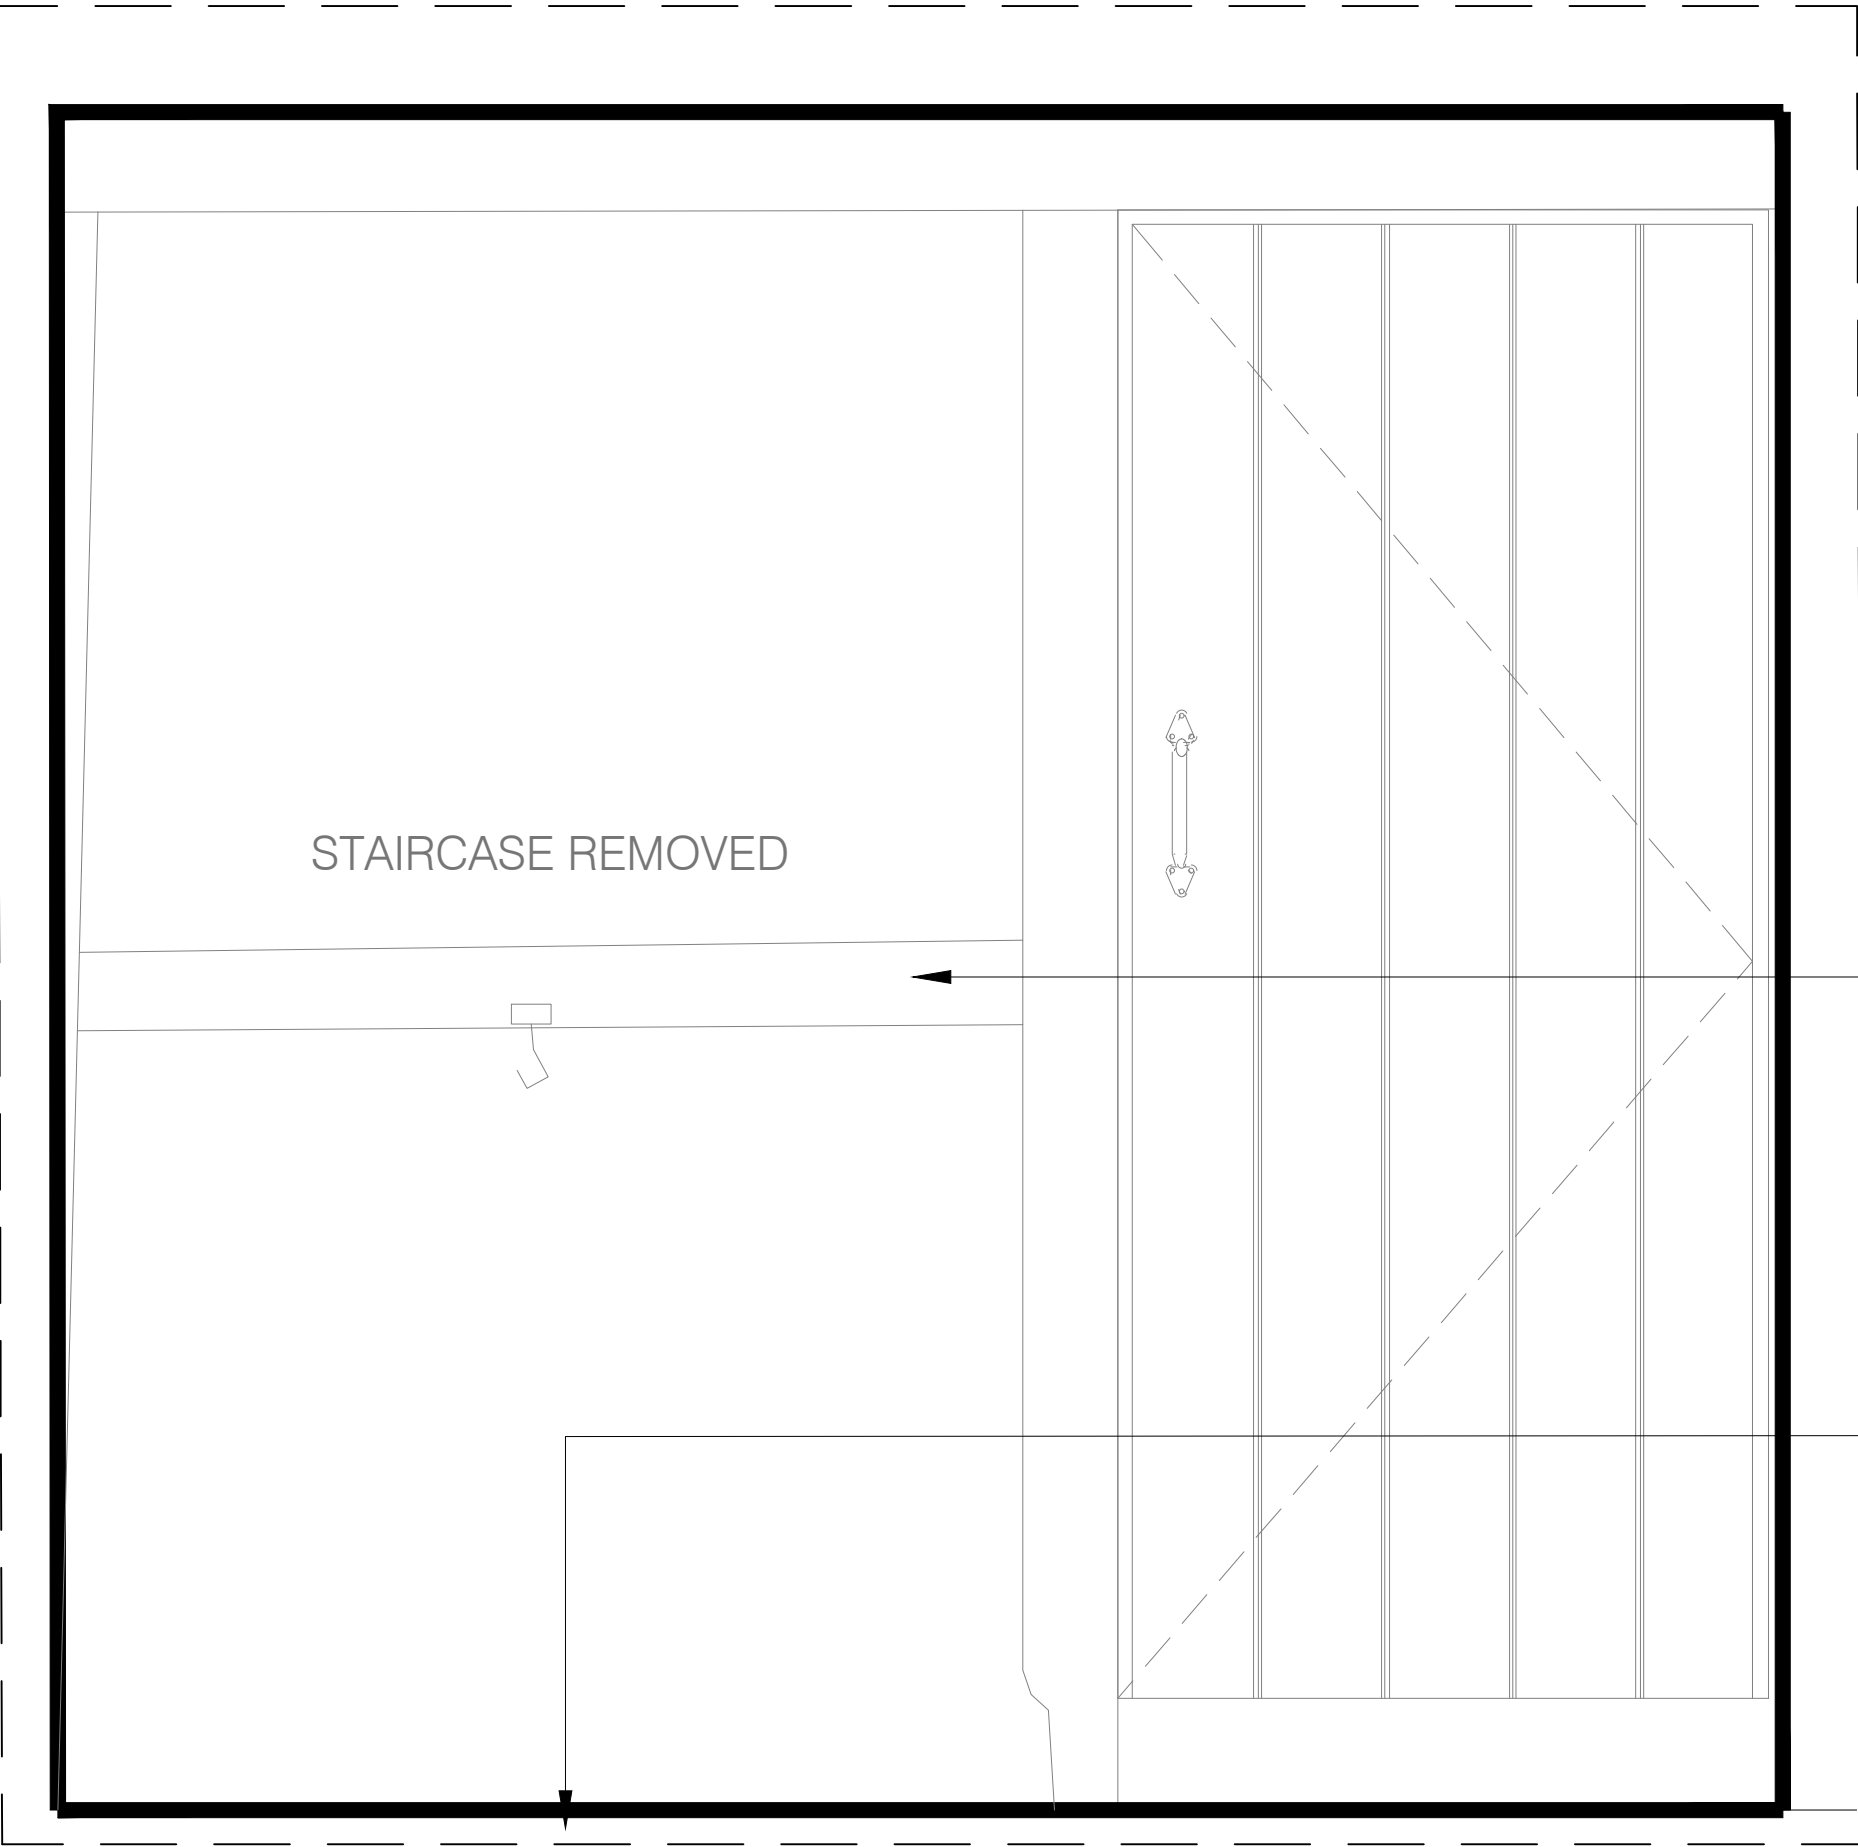

Section AA
Scale 1:10@A1
1:20@A3

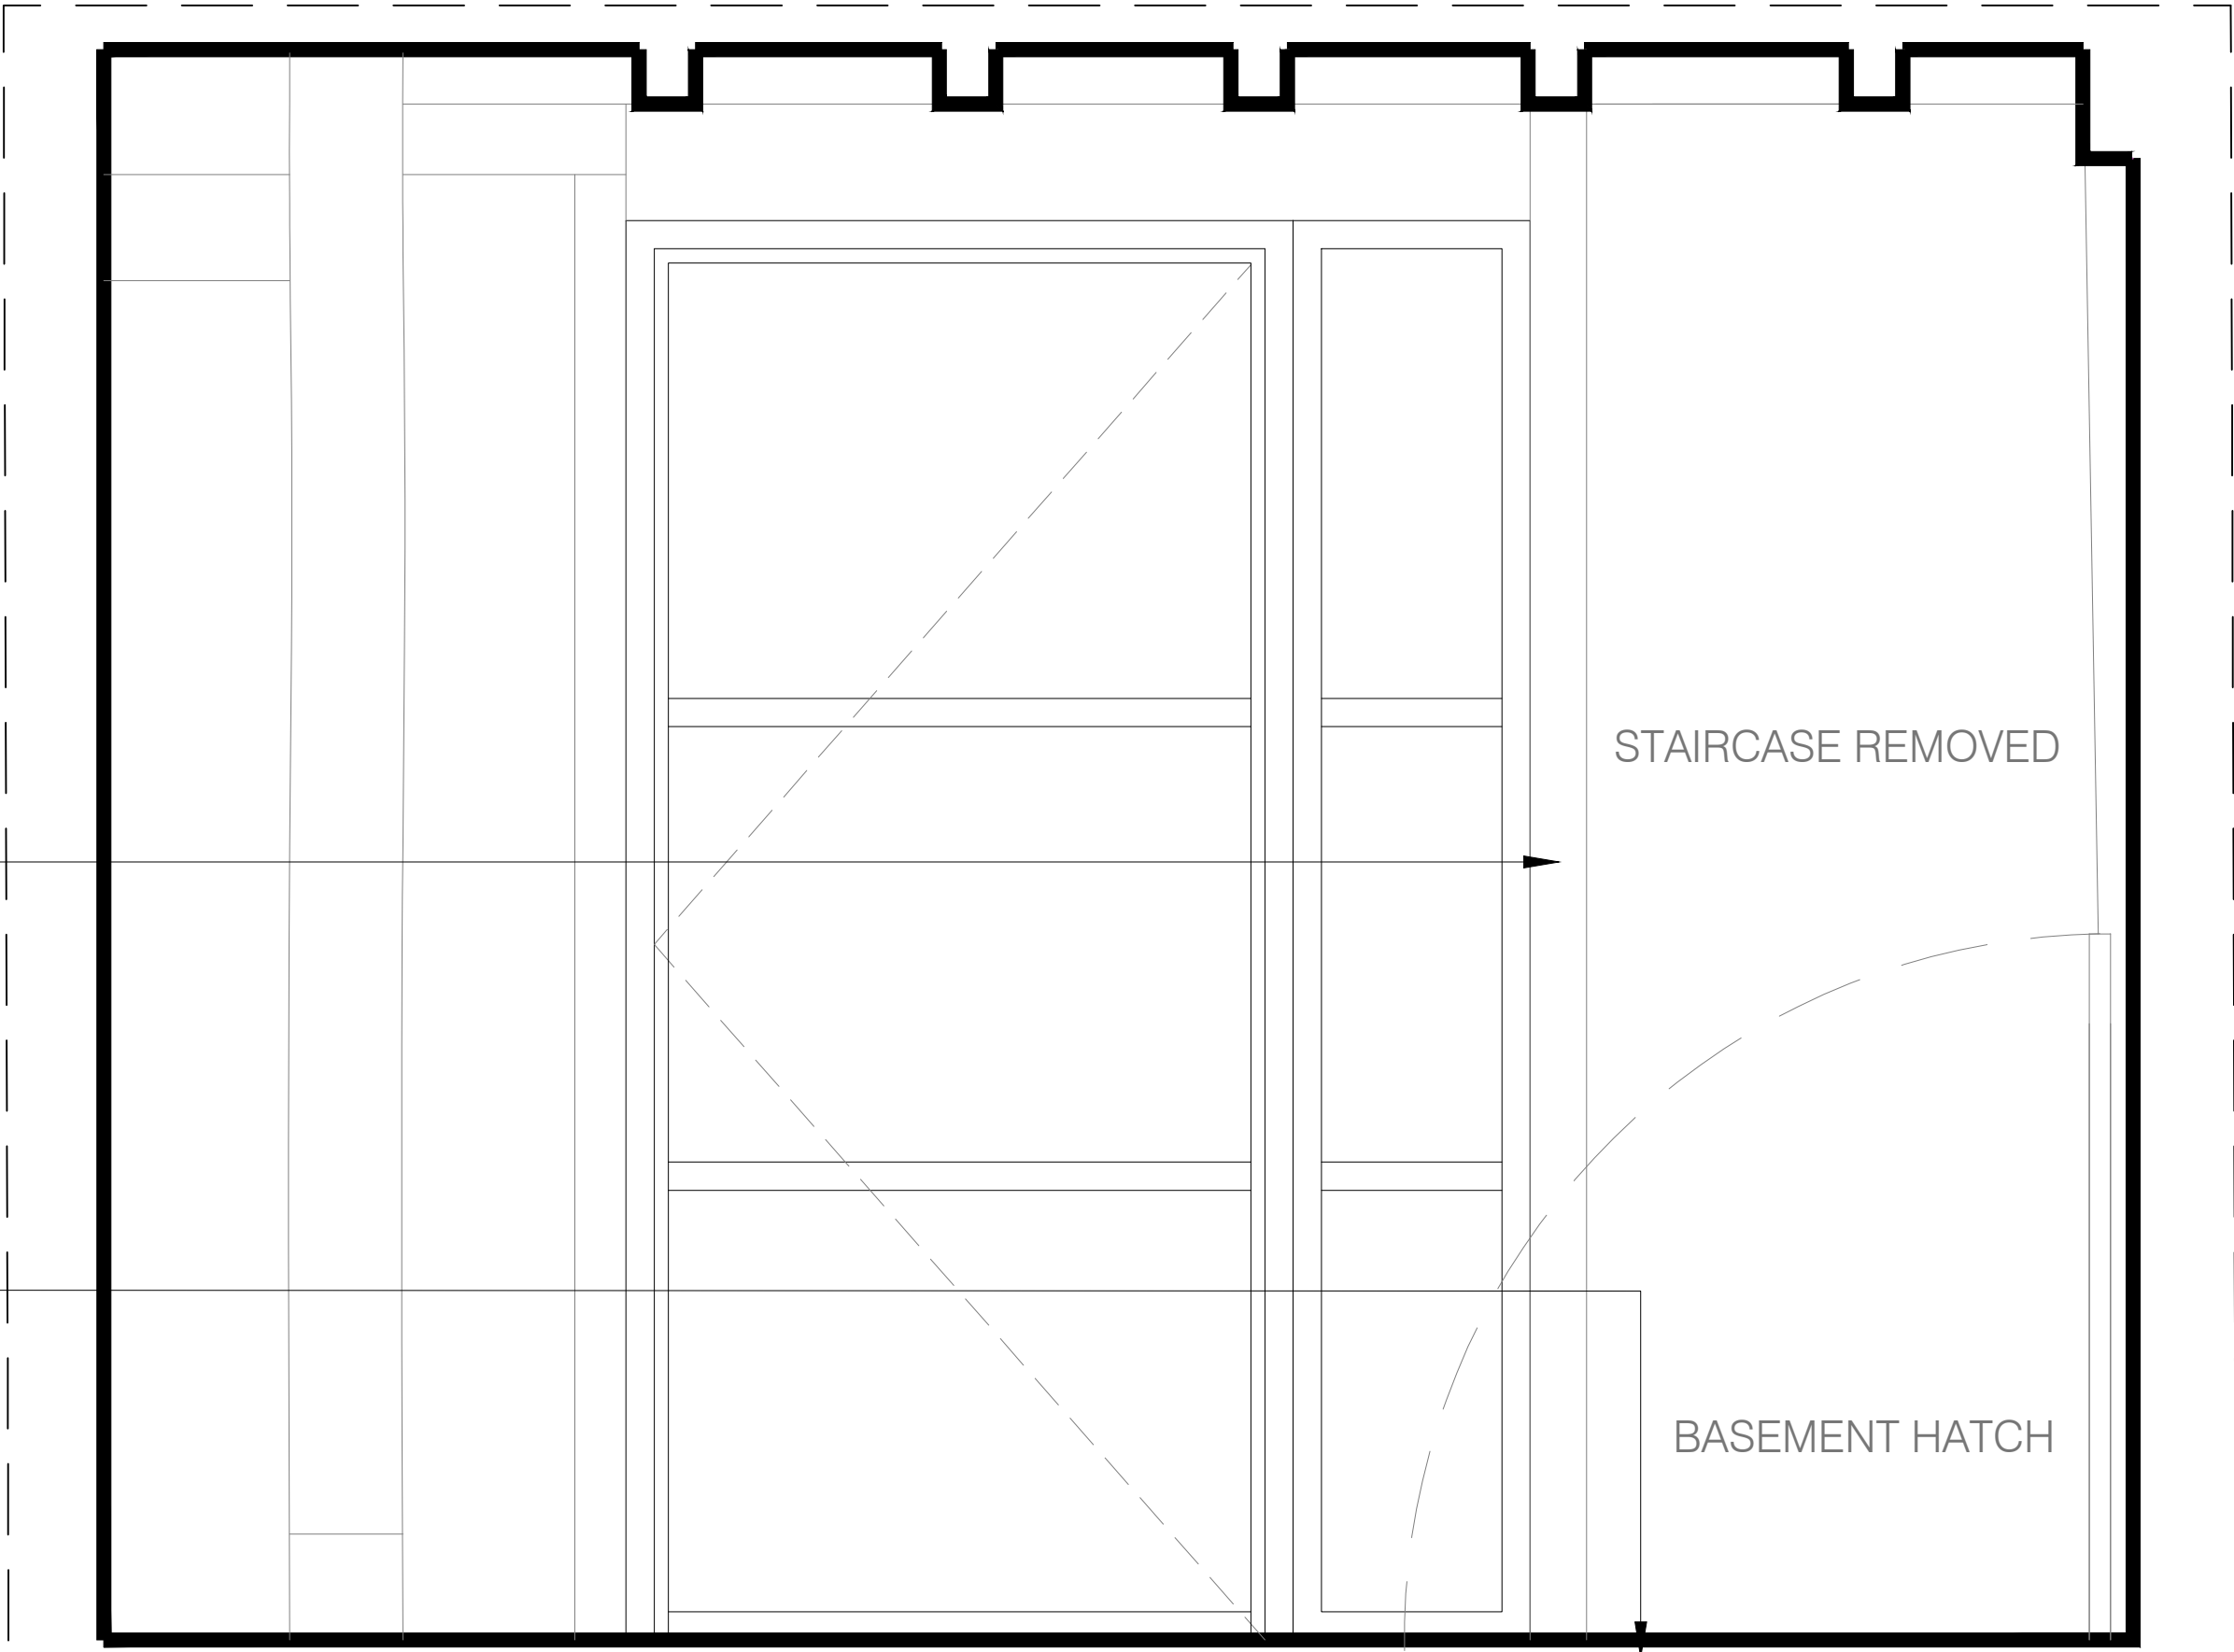


Section BB
Scale 1:10@A1
1:20@A3


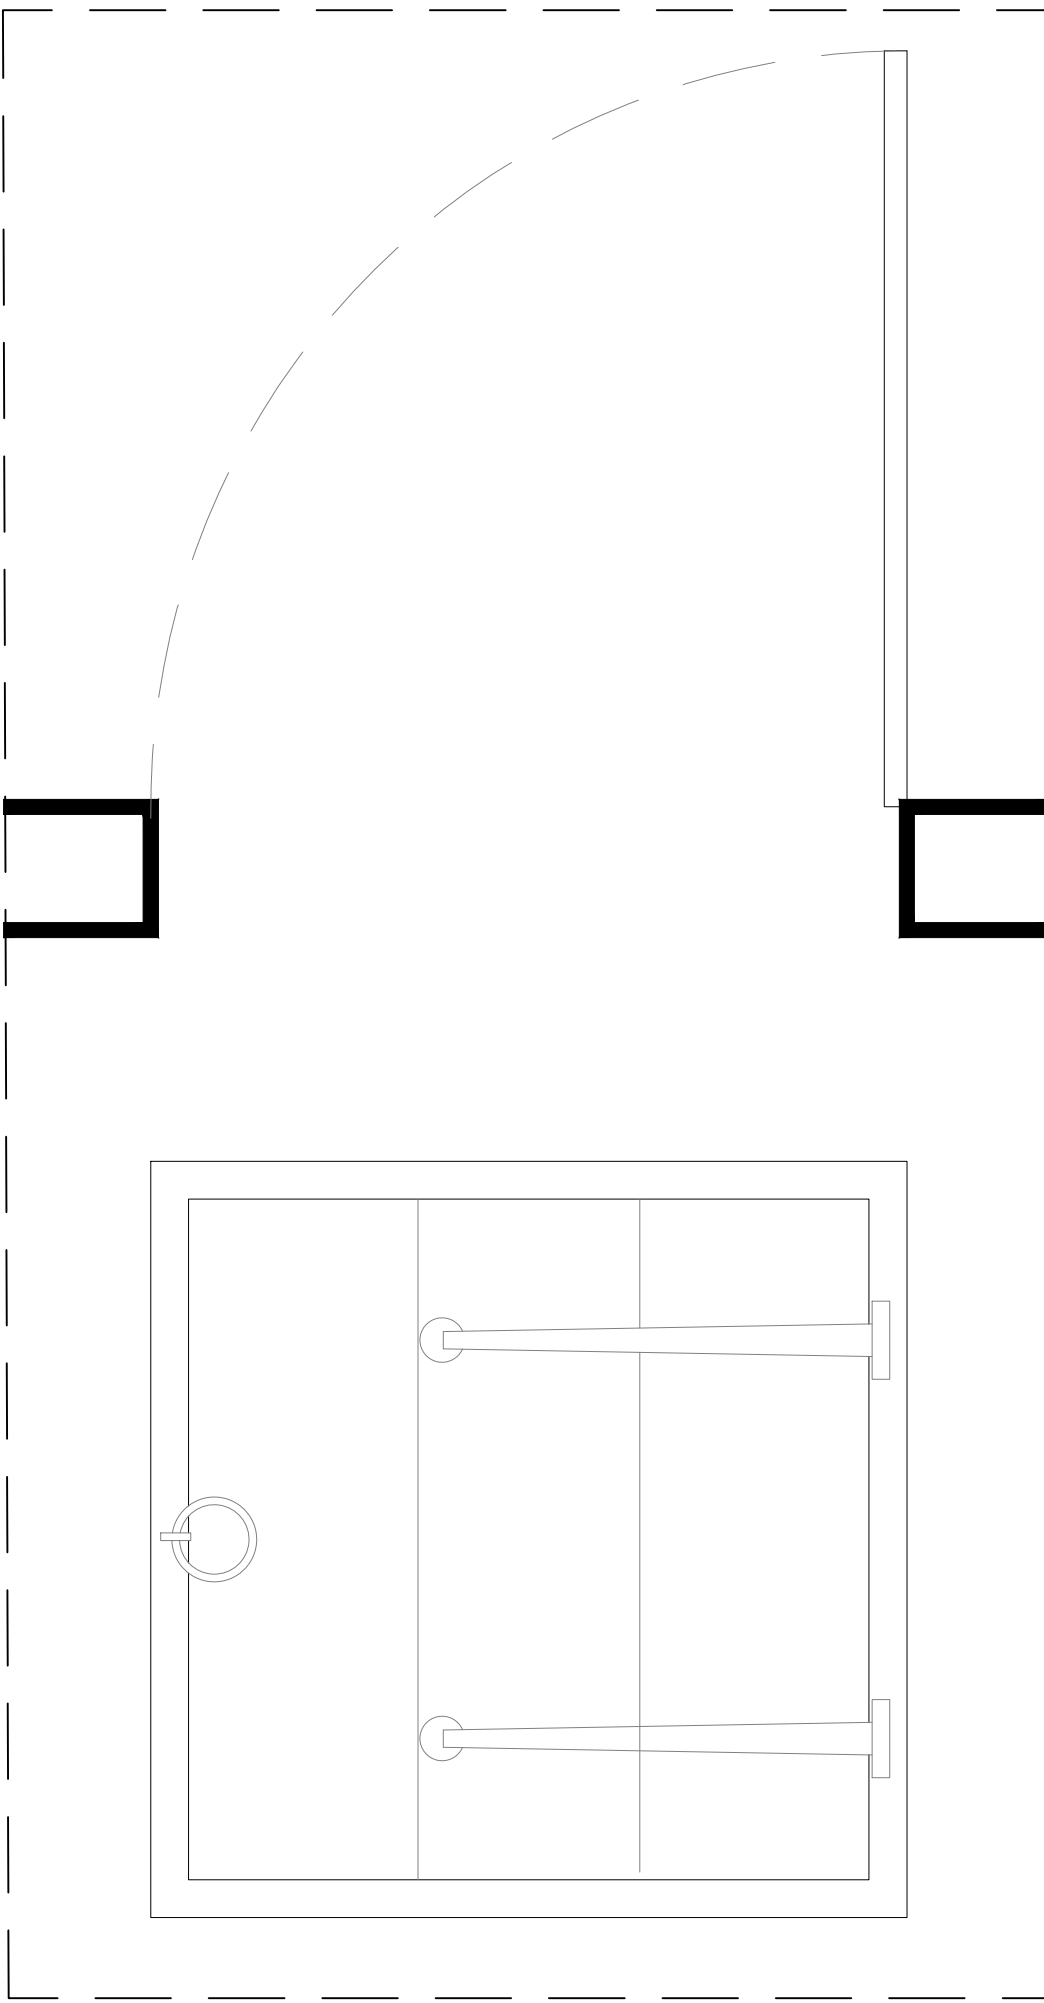


Basement Access Hatch
Section and Plan
Scale 1:10@A1
1:20@A3

NOTE
DRAWINGS TO BE READ IN
CONJUNCTION WITH SUBMITTED
DESIGN&ACCESS STATEMENT AND
HERITAGE STATEMENT
MATERIALS INSTALLED IN
ACCORDANCE WITH THOSE OUTLINED
IN CONDITION #9 OF APPROVAL
DM/23/1605

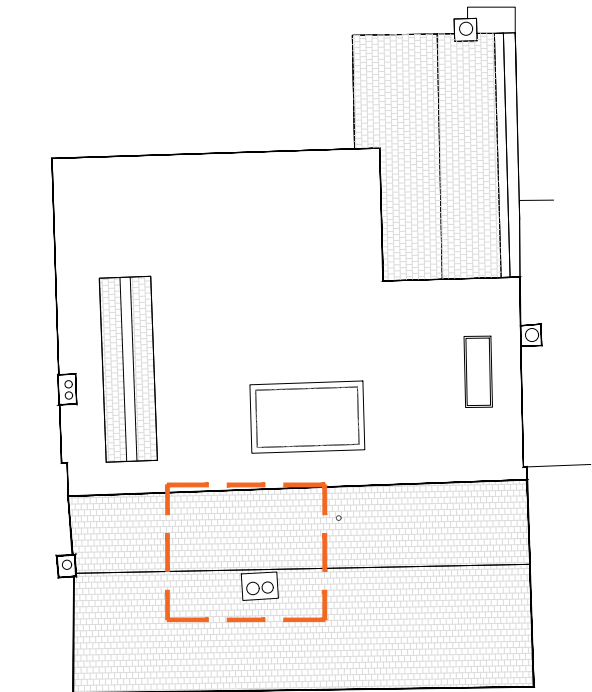

Key Plan 1:200@A1, 1:400@A3

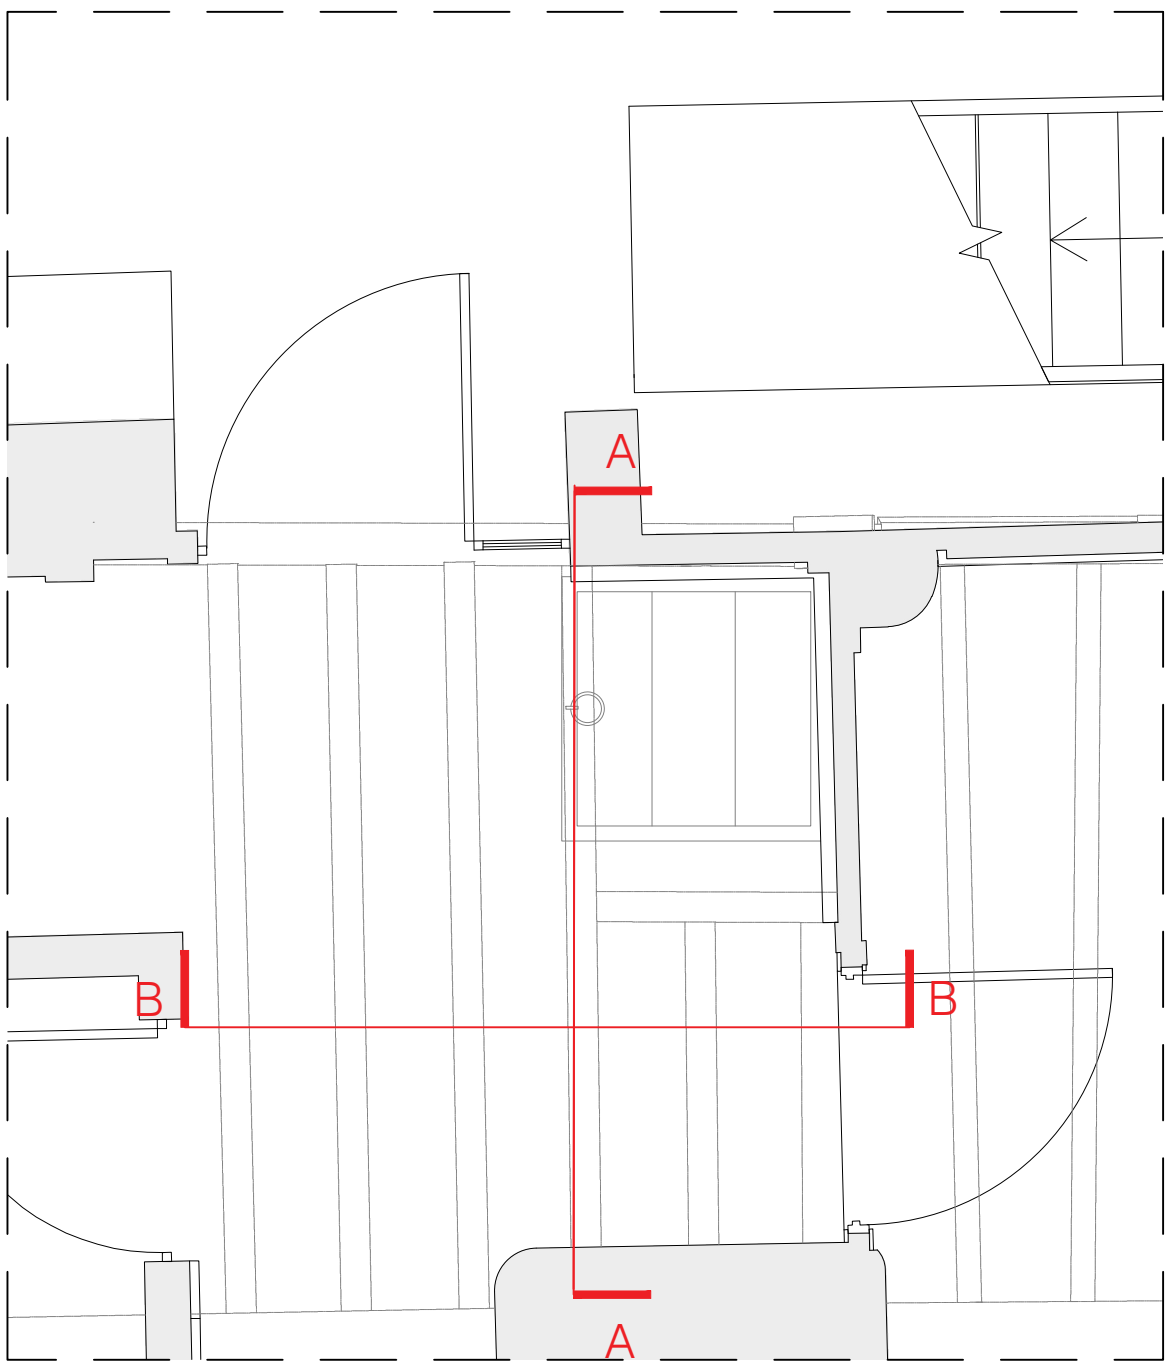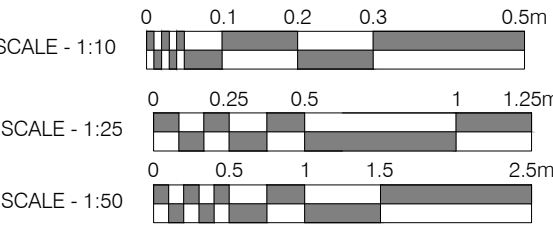

KEY
Ground Floor Plan
Scale 1:25@A1
1:50@A3



Rev.				Comments				By:				Date:			
B				Amendments as clouded-				KN				Nov 25			
C				First floor stair access door reinstated				KN				Feb 26			
D				Amended				KN				June 26			
E				Amended				KN				Aug 26			

Scale:				Date:				Drawn:				Checked:			
1:25@A1				1:5@A1				KN				Apr 25			
1:50@A3				1:10@A3											

Project No.:				Drawing No.:				Revision:			
900-25				5007				E			