


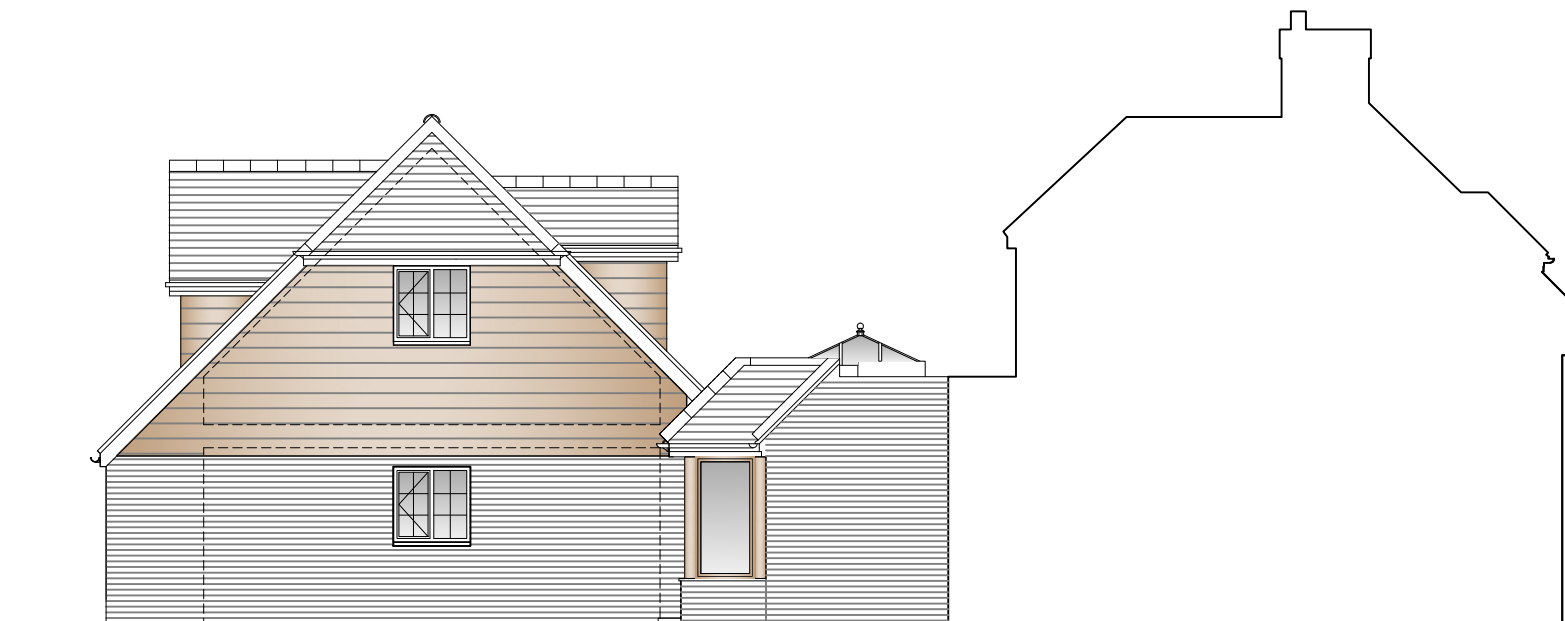

Street Elevation




North Elevation




East Elevation




South Elevation

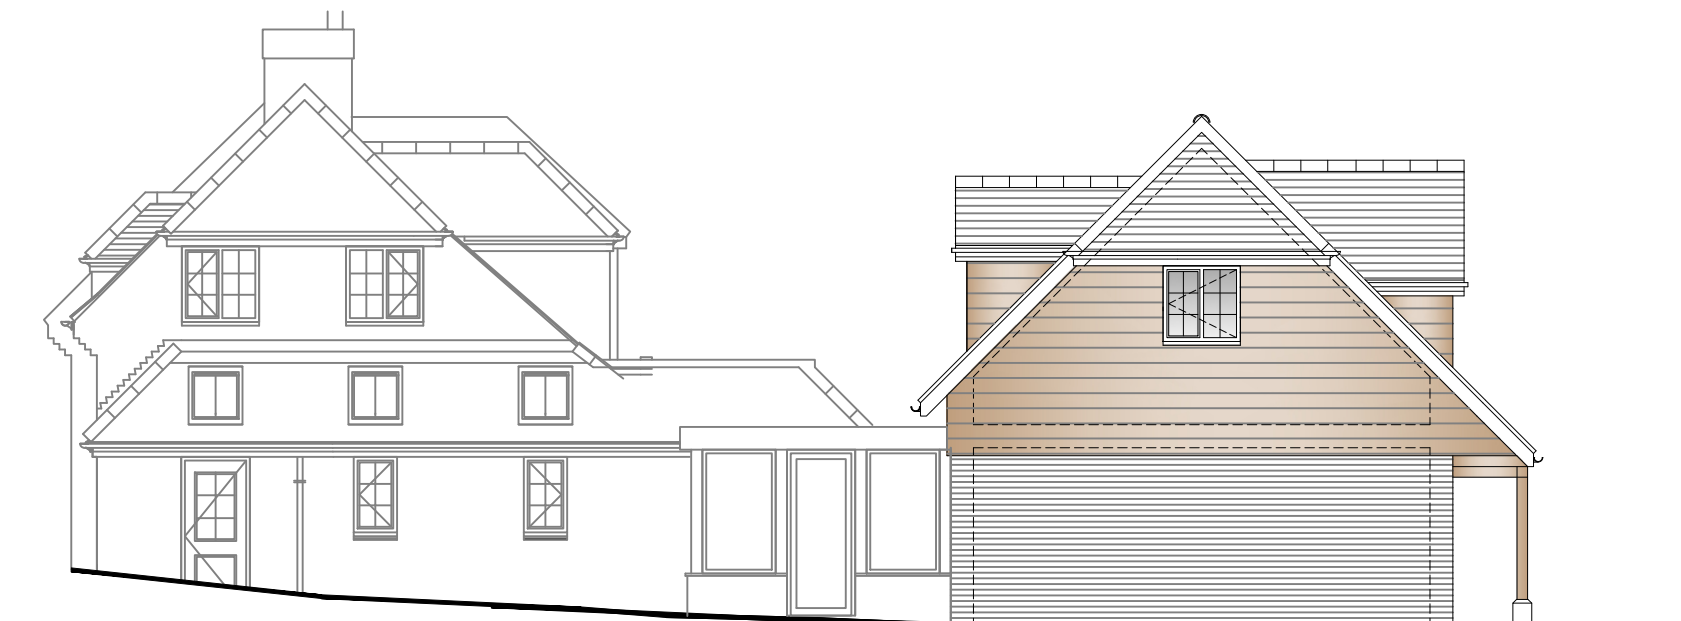

West Elevation

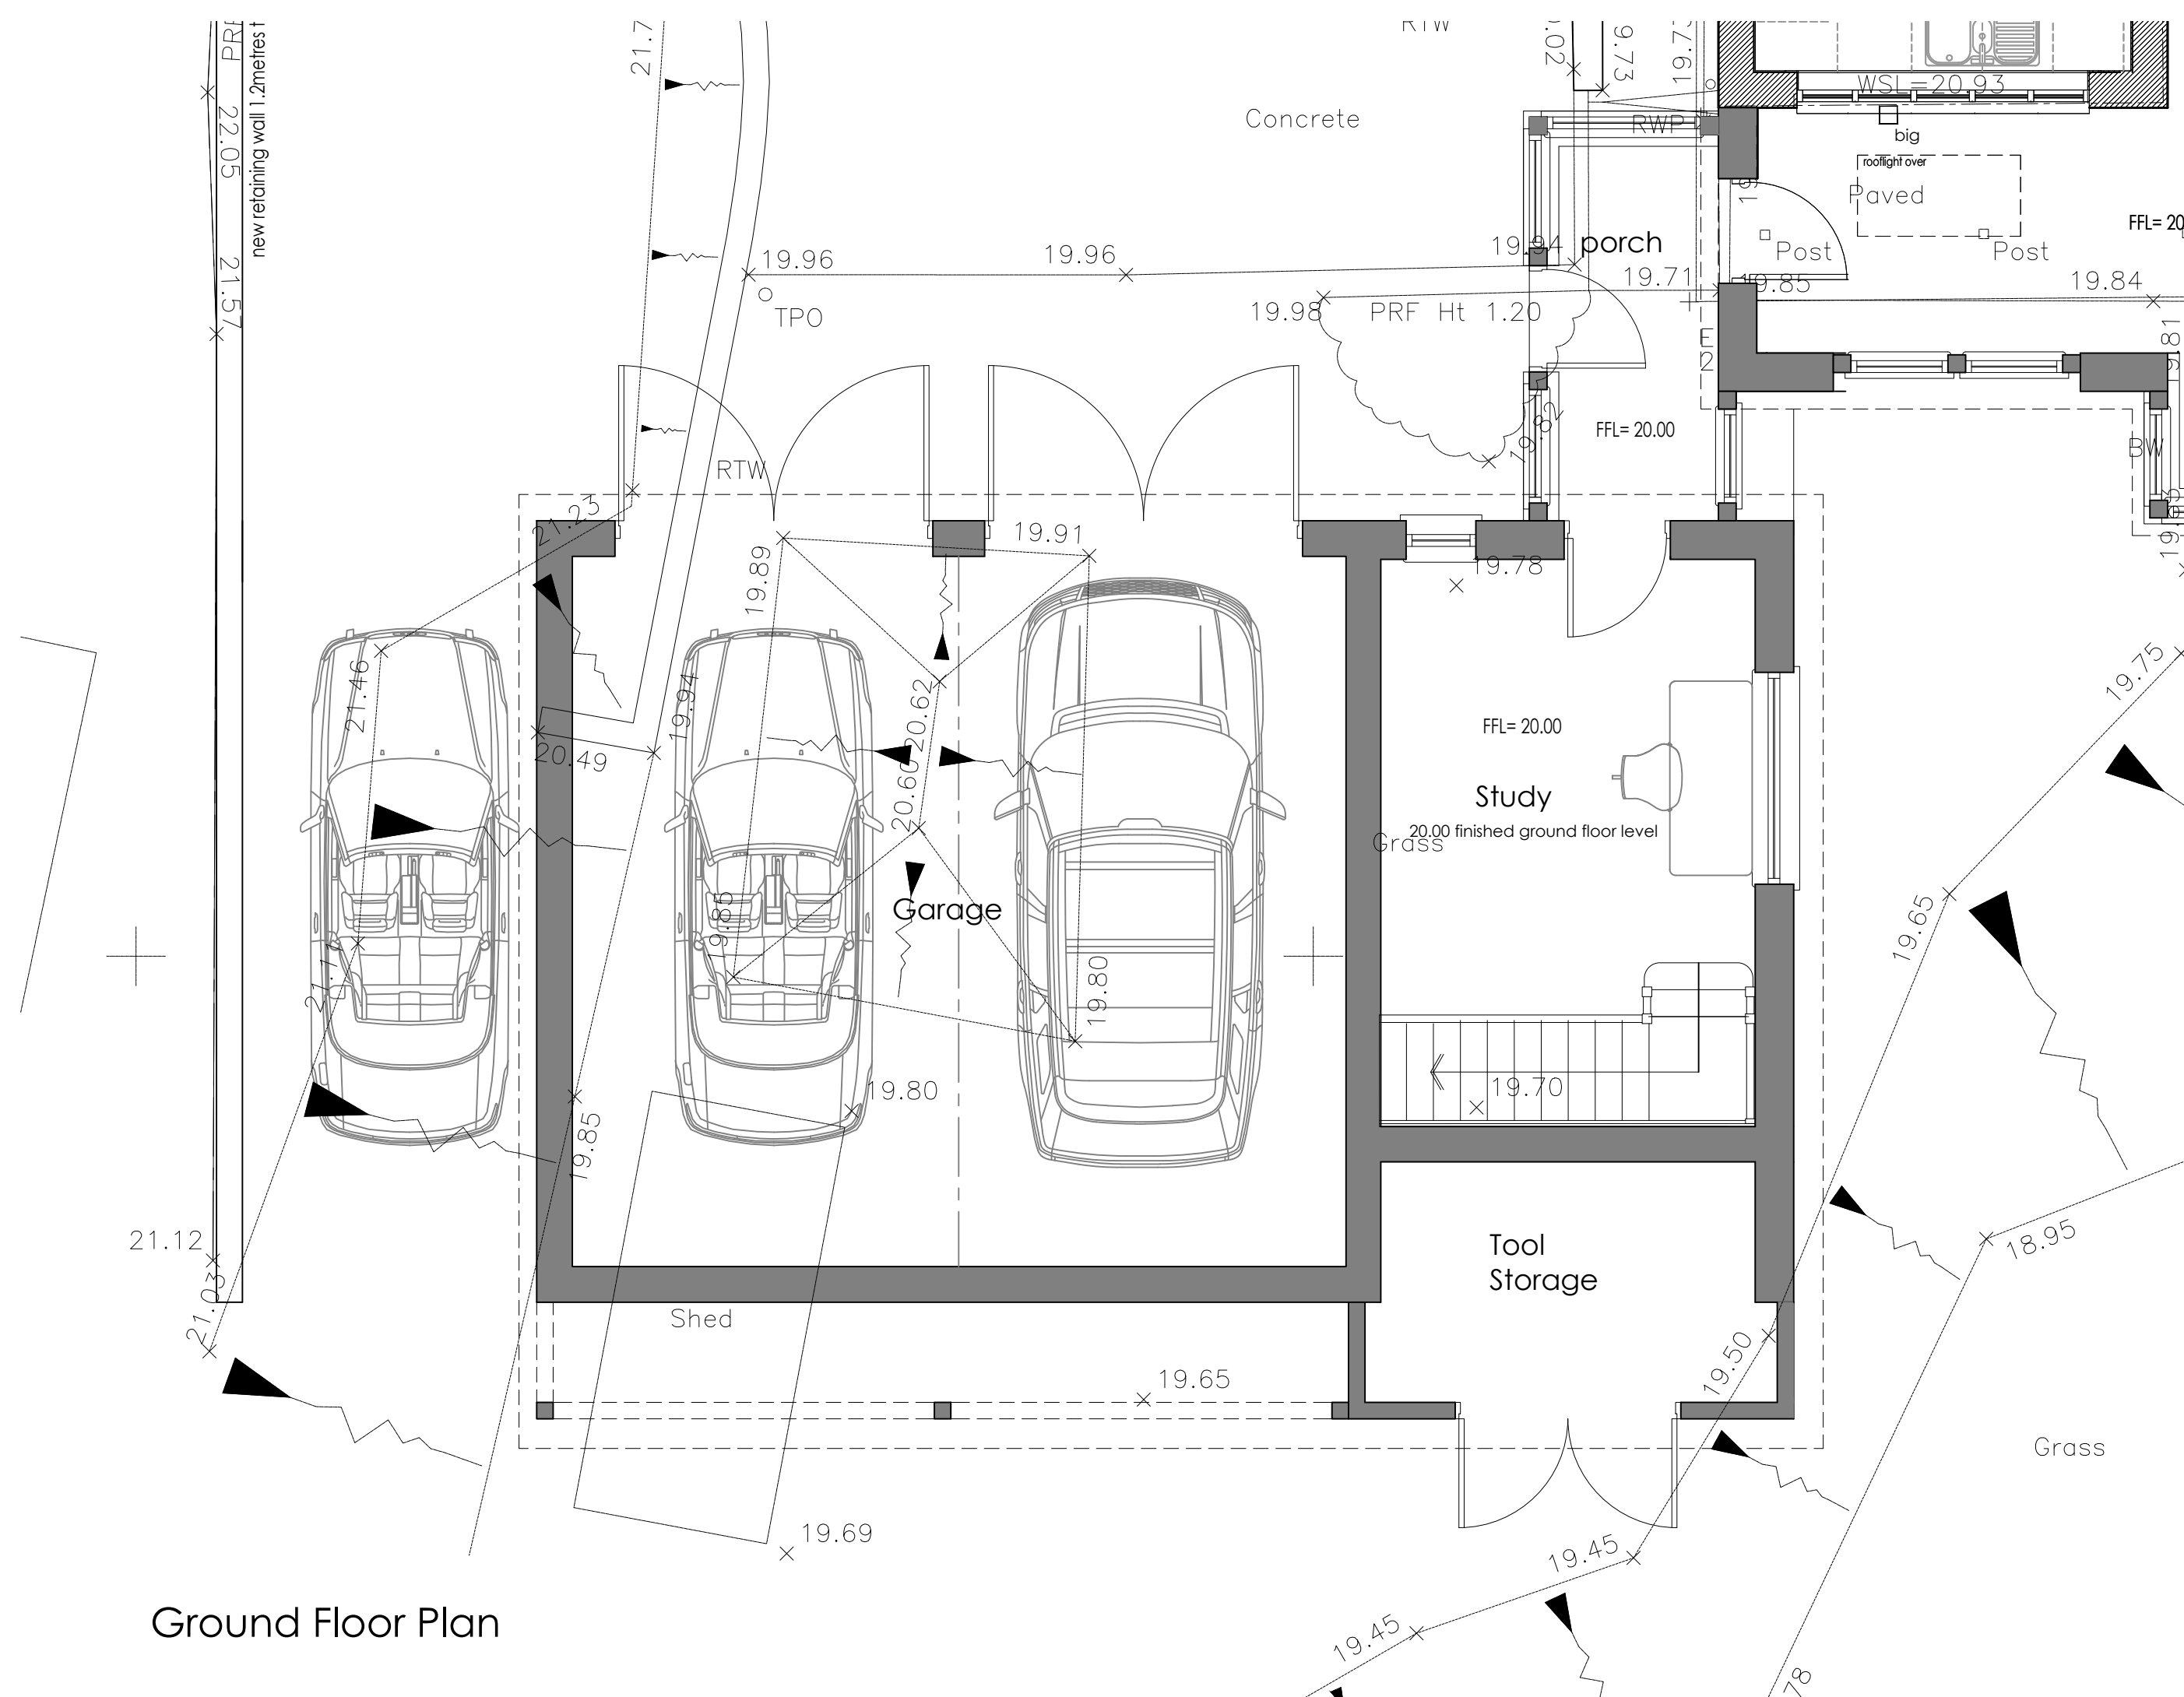

Ground Floor Plan

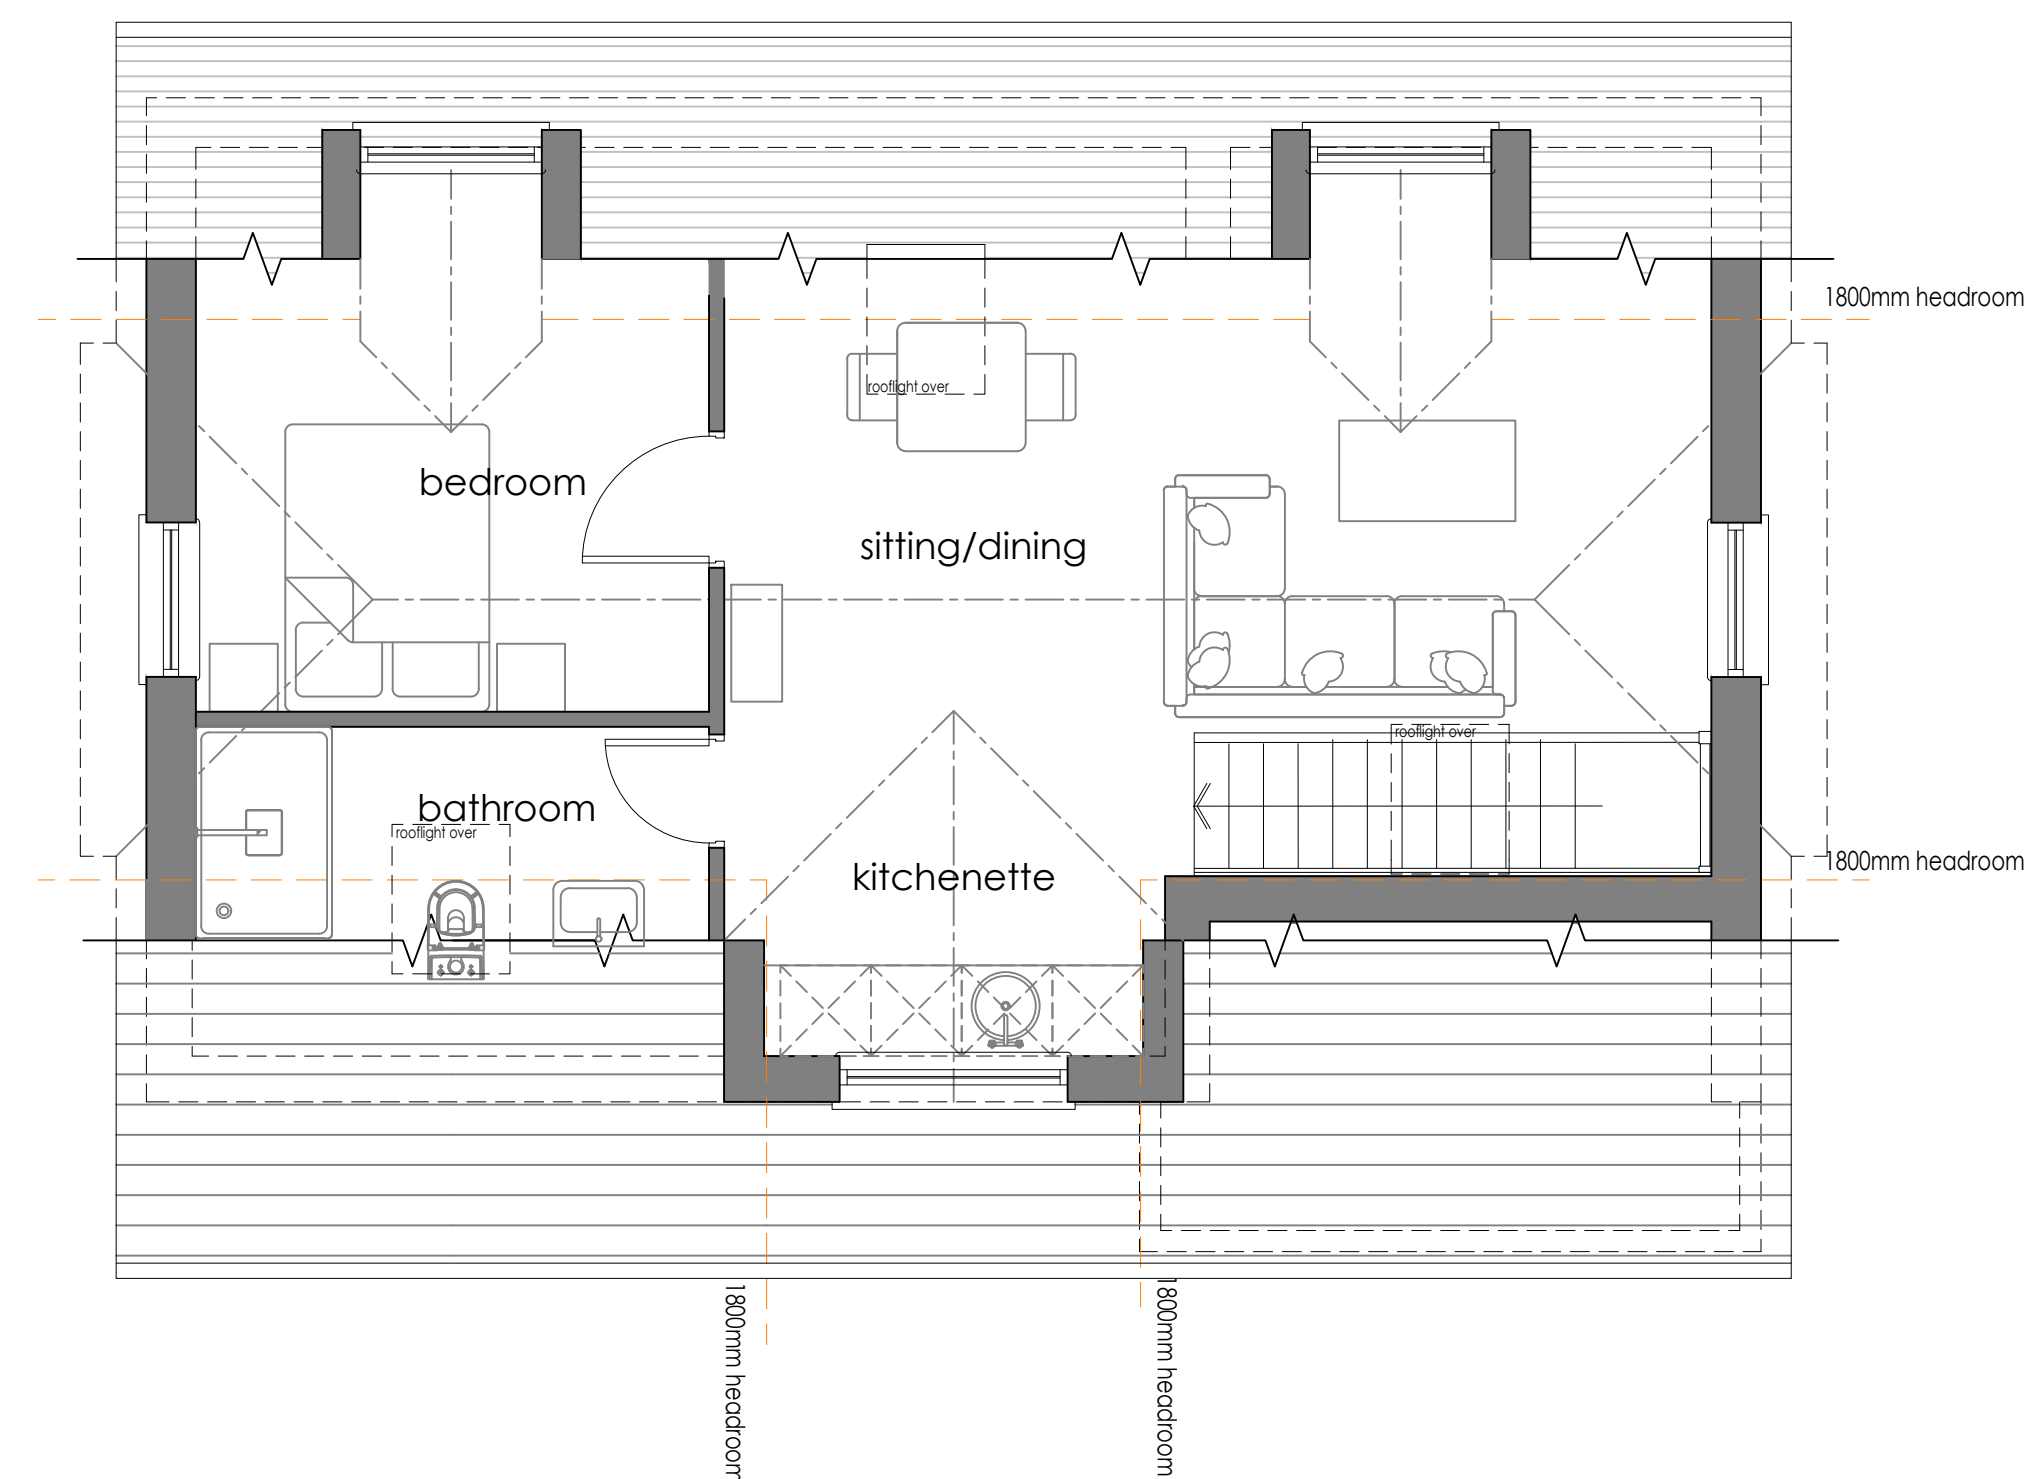

First Floor Plan

D	14.3.26	North & East Elevations updated.
C	6.3.26	topographical survey layer & elevations updated to match existing site condition & labels added to show proposed and existing extents
B	28.1.26	design amendments to suit client requirements
A	16.1.26	design amendments to suit client requirements
rev.	date	comment
amendments		
klaarchitects		
client		
Mr & Mrs W. Humphrey		
job		
"Withy Cottage"		
Horsted Lane		
Danehill		
drawing number		
314.PL.03/D		
drawing title		
General Arrangement		
Proposed		
Plans and elevations		
date	scale/original sheet size	RIBA work stage
Jan.'26	1:50;1:100@A1	
Do not scale off drawing		
Check all dimensions on site before all work is commenced		
All goods materials workmanship to conform with current building regulations BS and COP's		
© Copyright KLA Architects Ltd.		
kla architects limited	telephone 07712 649 562	Company No. 6538621
57 Perinard Road	email kla.architects@gmail.com	Registered Office
Haywards Heath	www.klaarchitects.co.uk	33 Ciffe High St.
West Sussex RH16 1PJ		Lewes. BN7 2AN