




PROPOSED ANNEX ACCOMMODATION

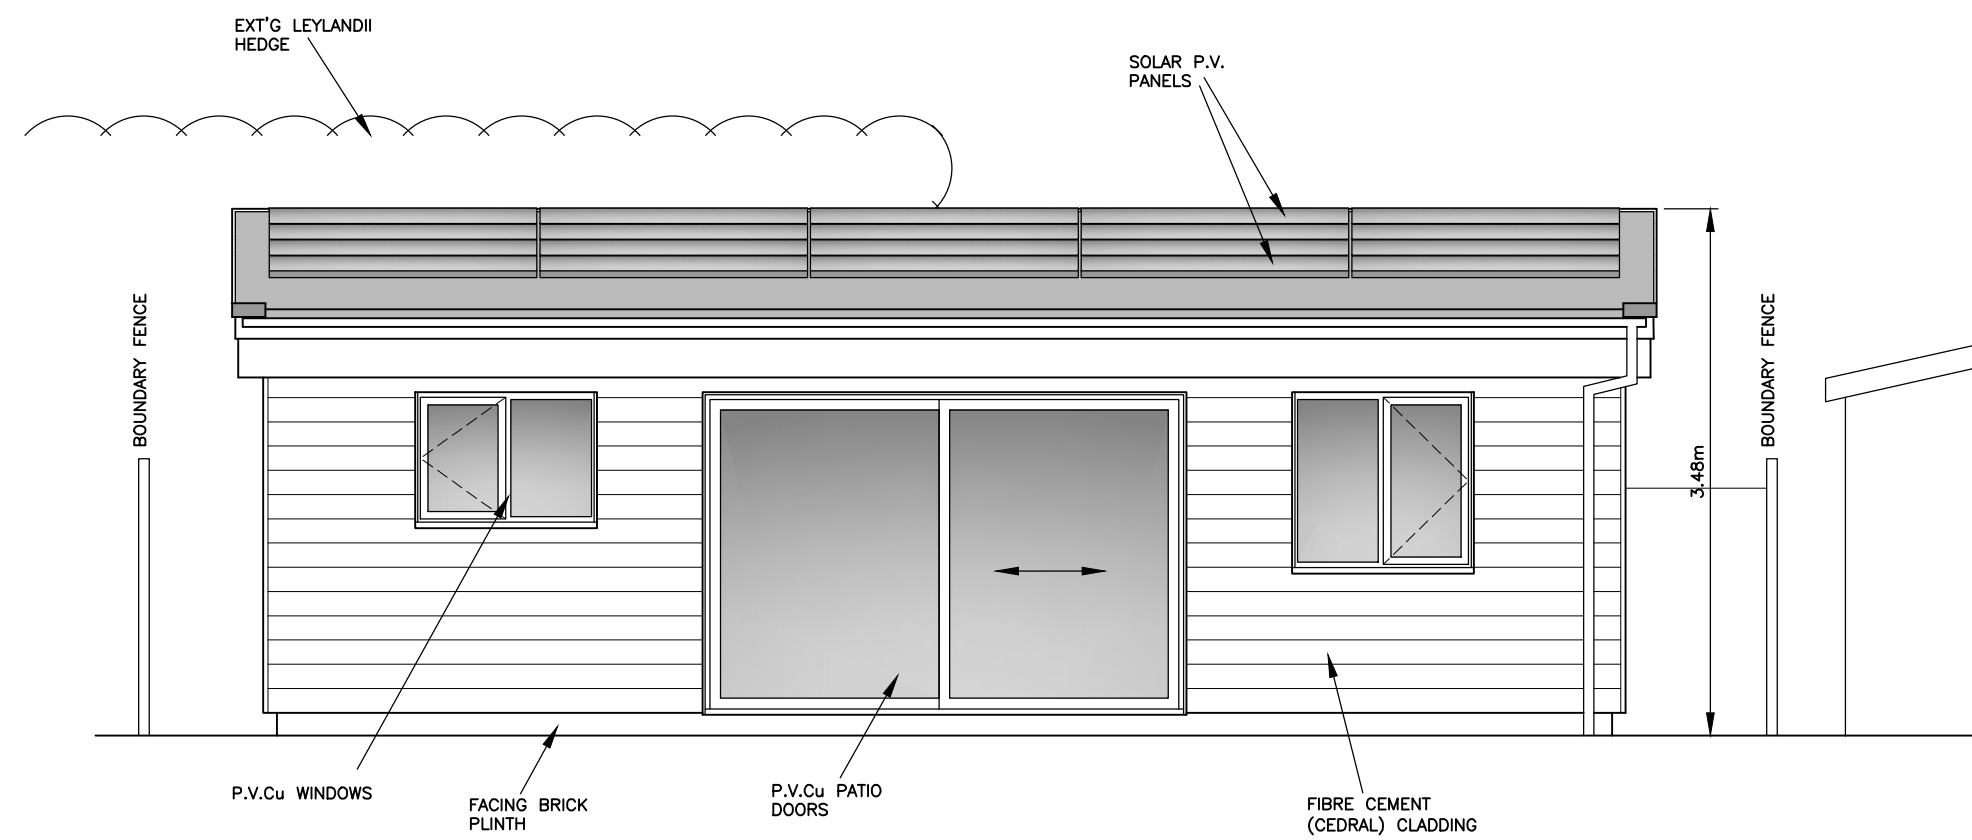


- SOUTH EAST (FRONT) ELEVATION - 1:50 -

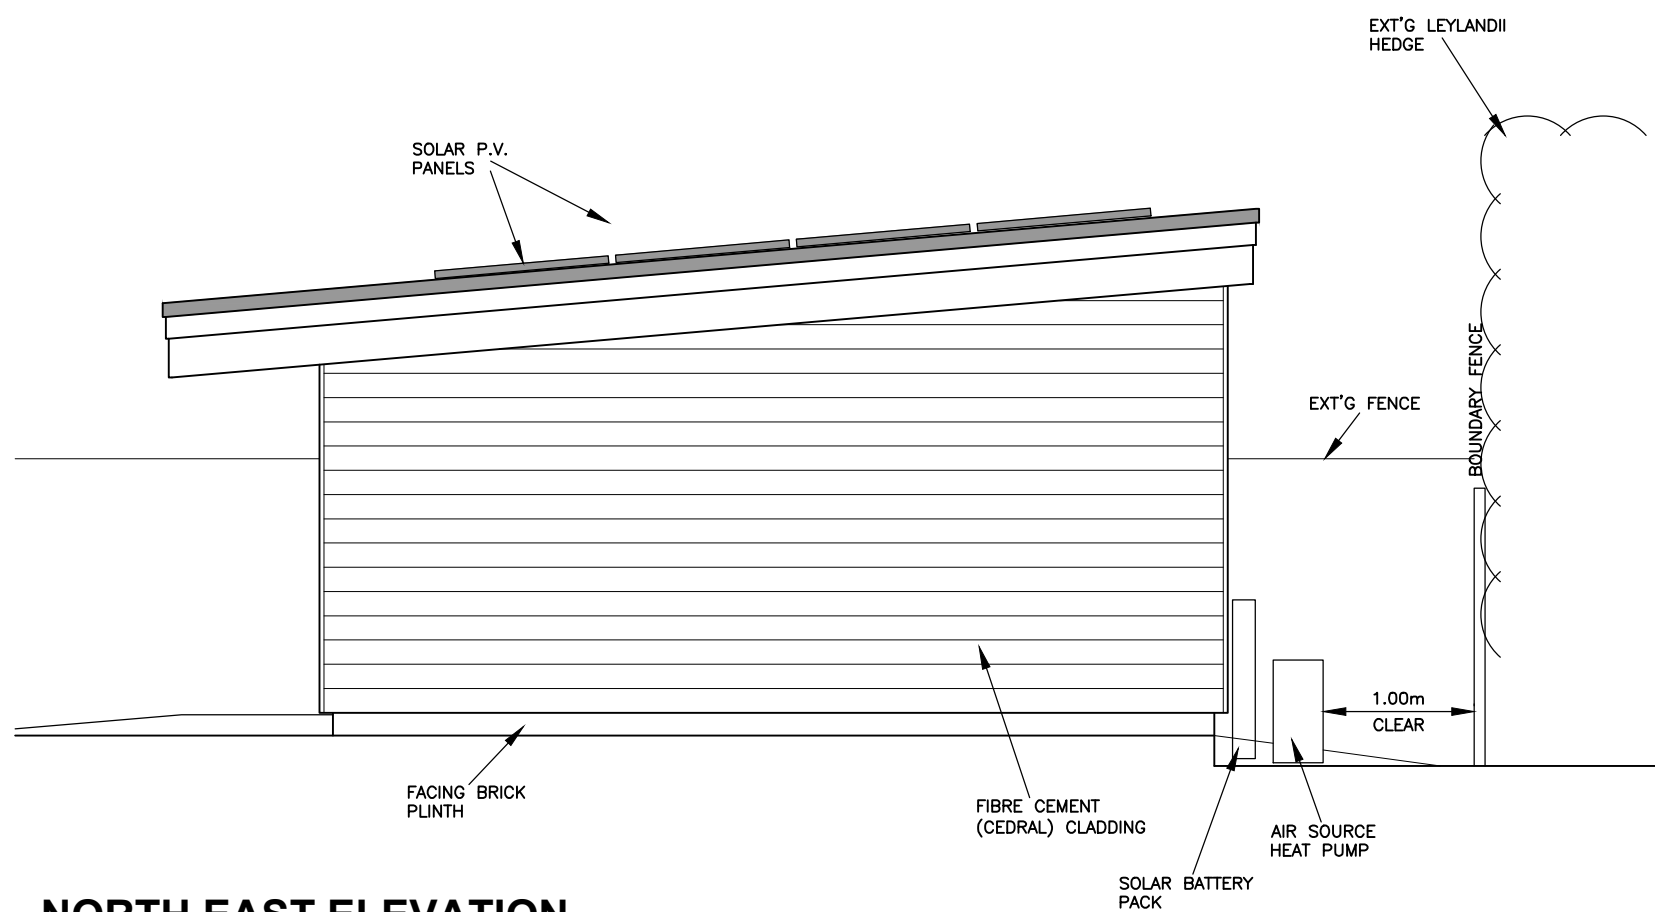


- NORTH EAST ELEVATION -

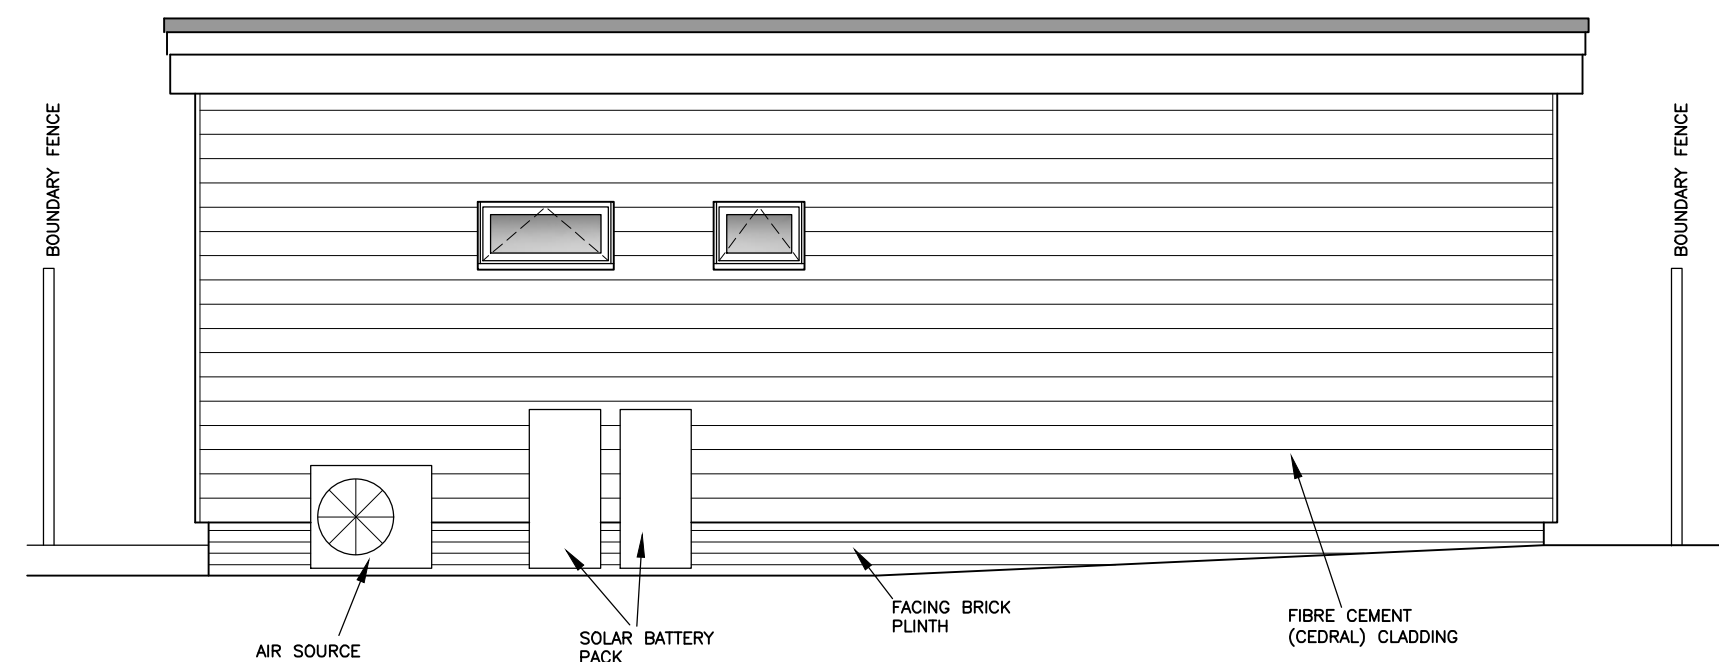

- NORTH WEST ELEVATION -


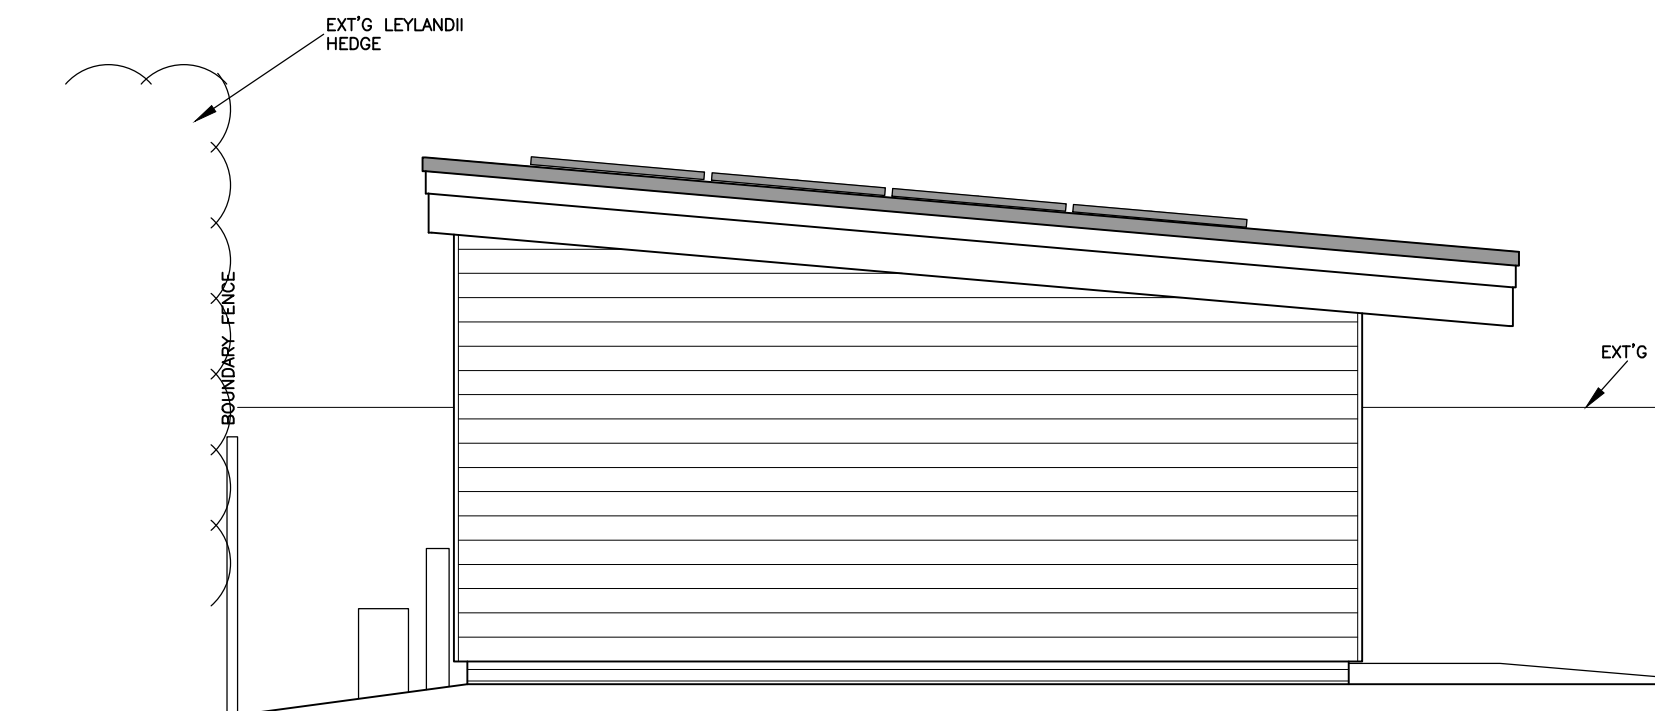


- SOUTH WEST ELEVATION -

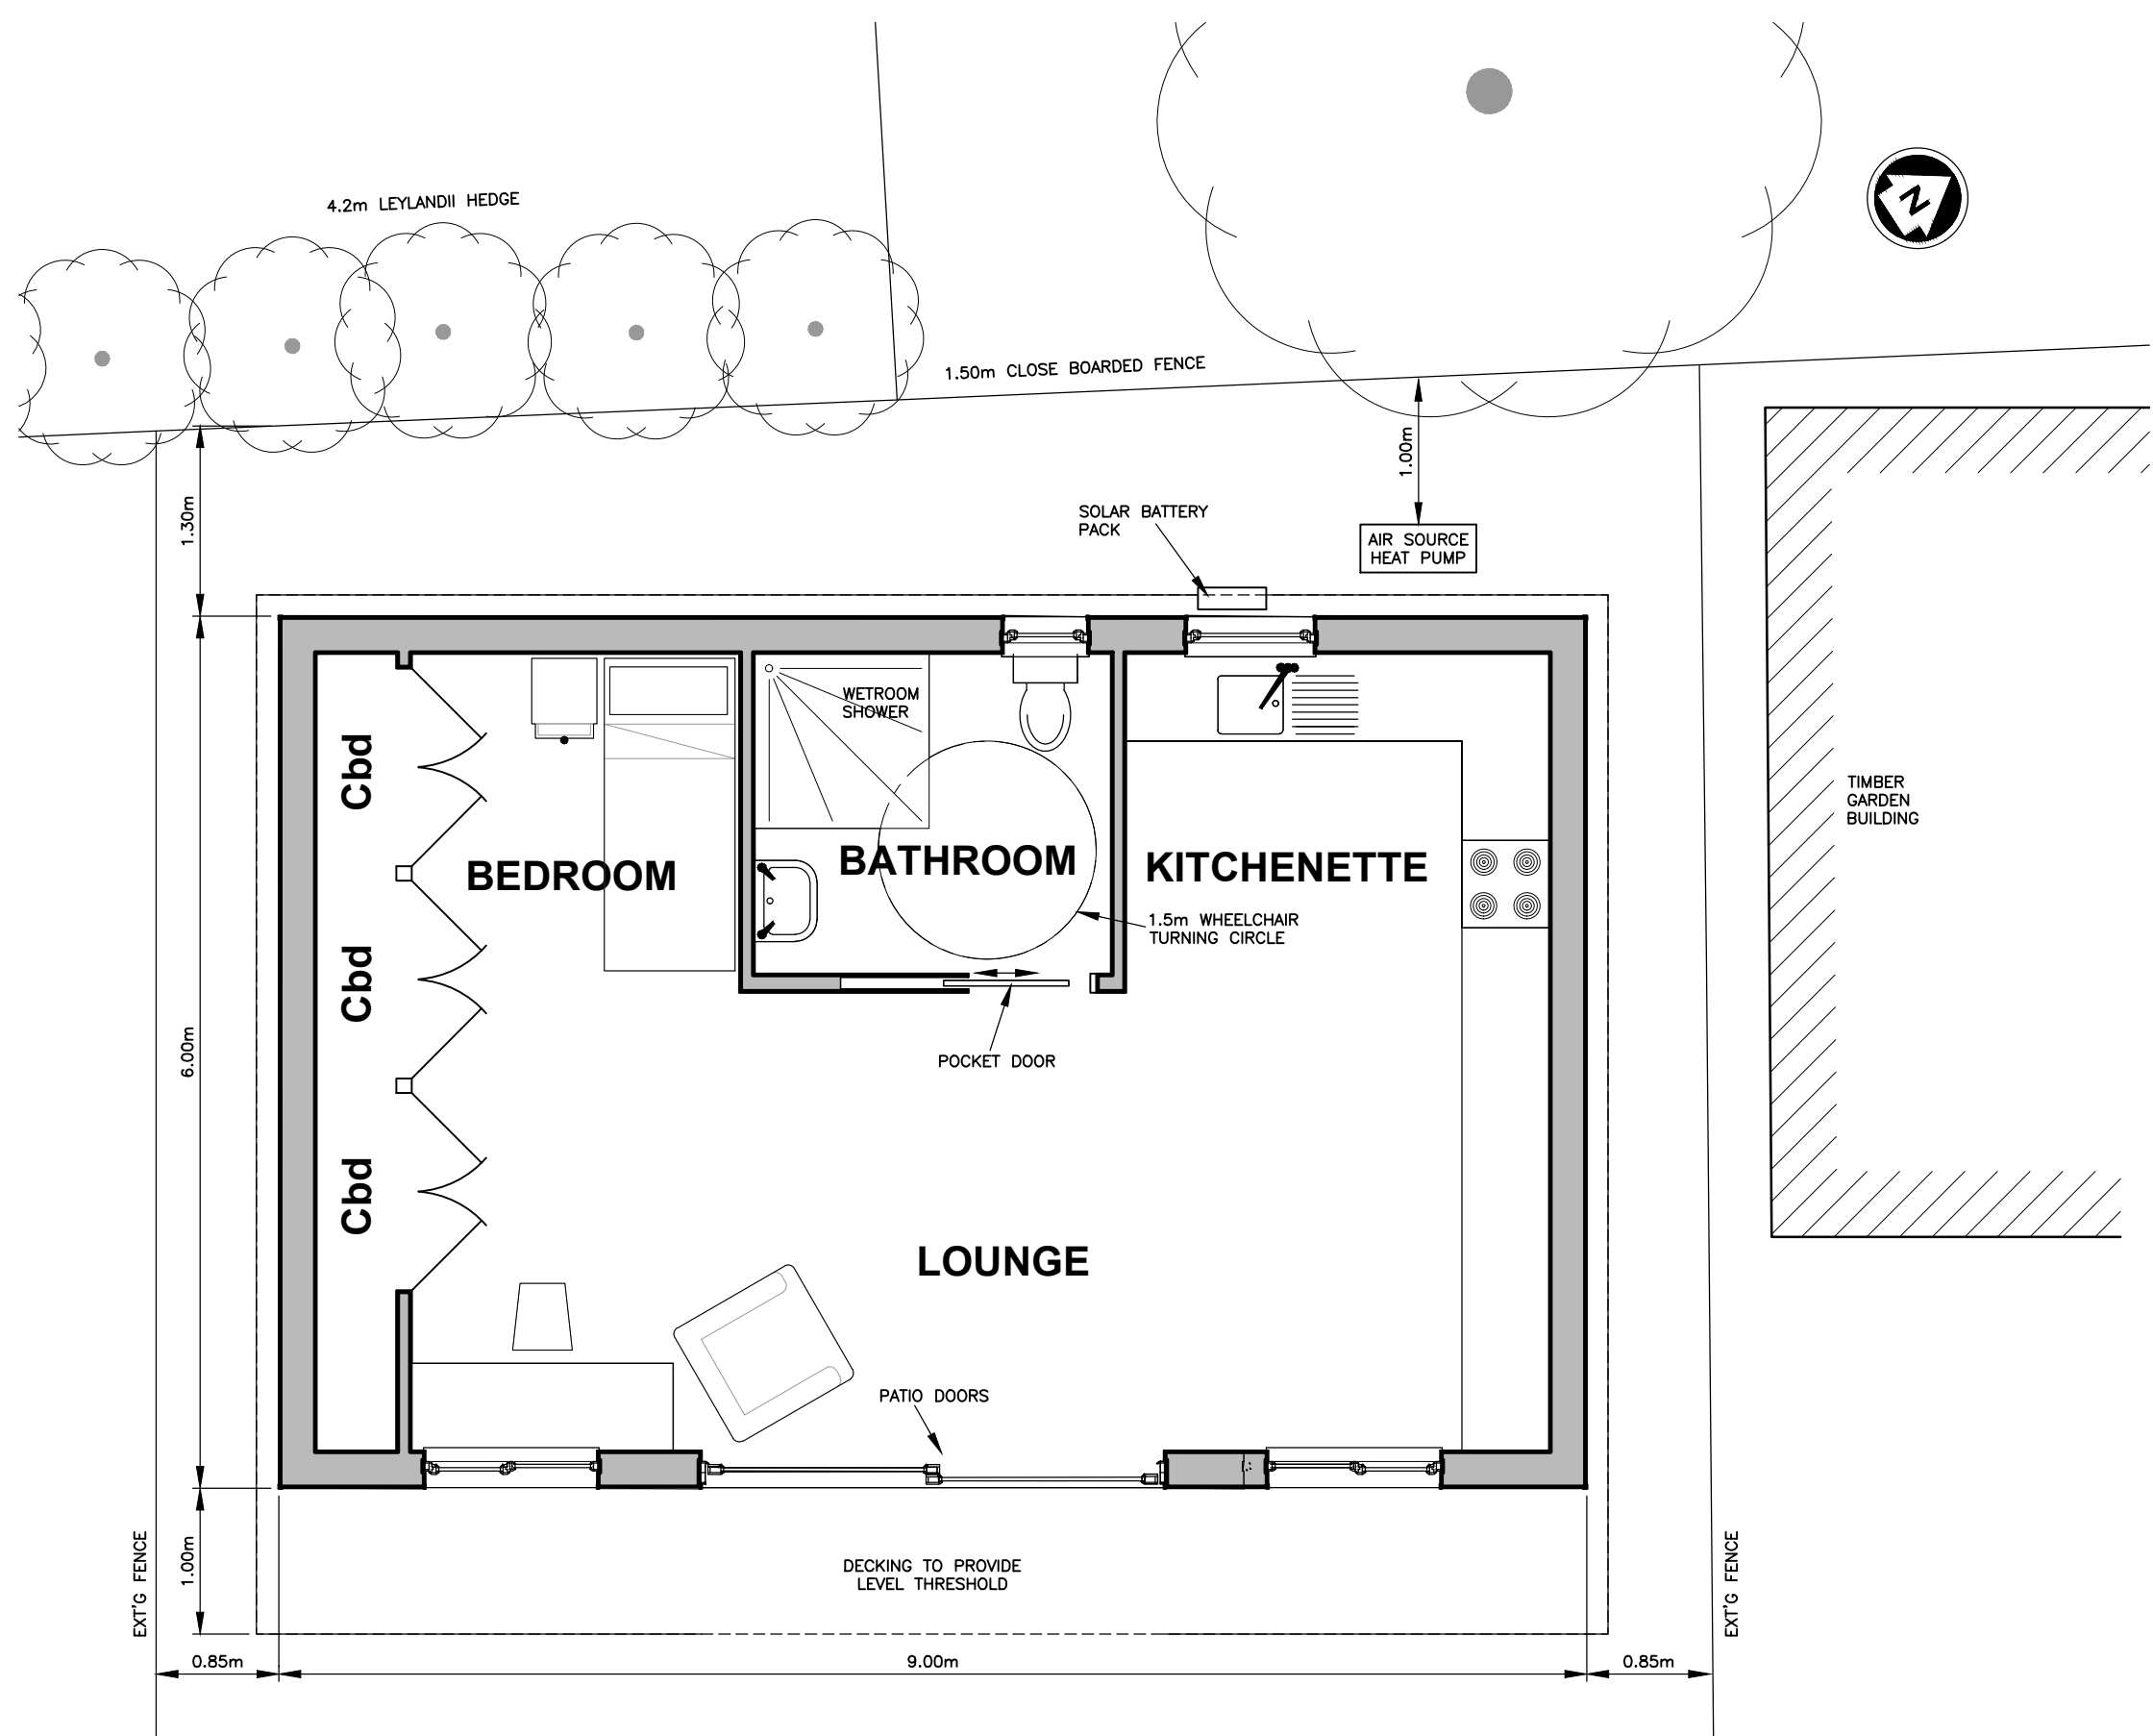


- GROUND FLOOR PLAN - 1:50 -

EXISTING SHED - TO BE REMOVED

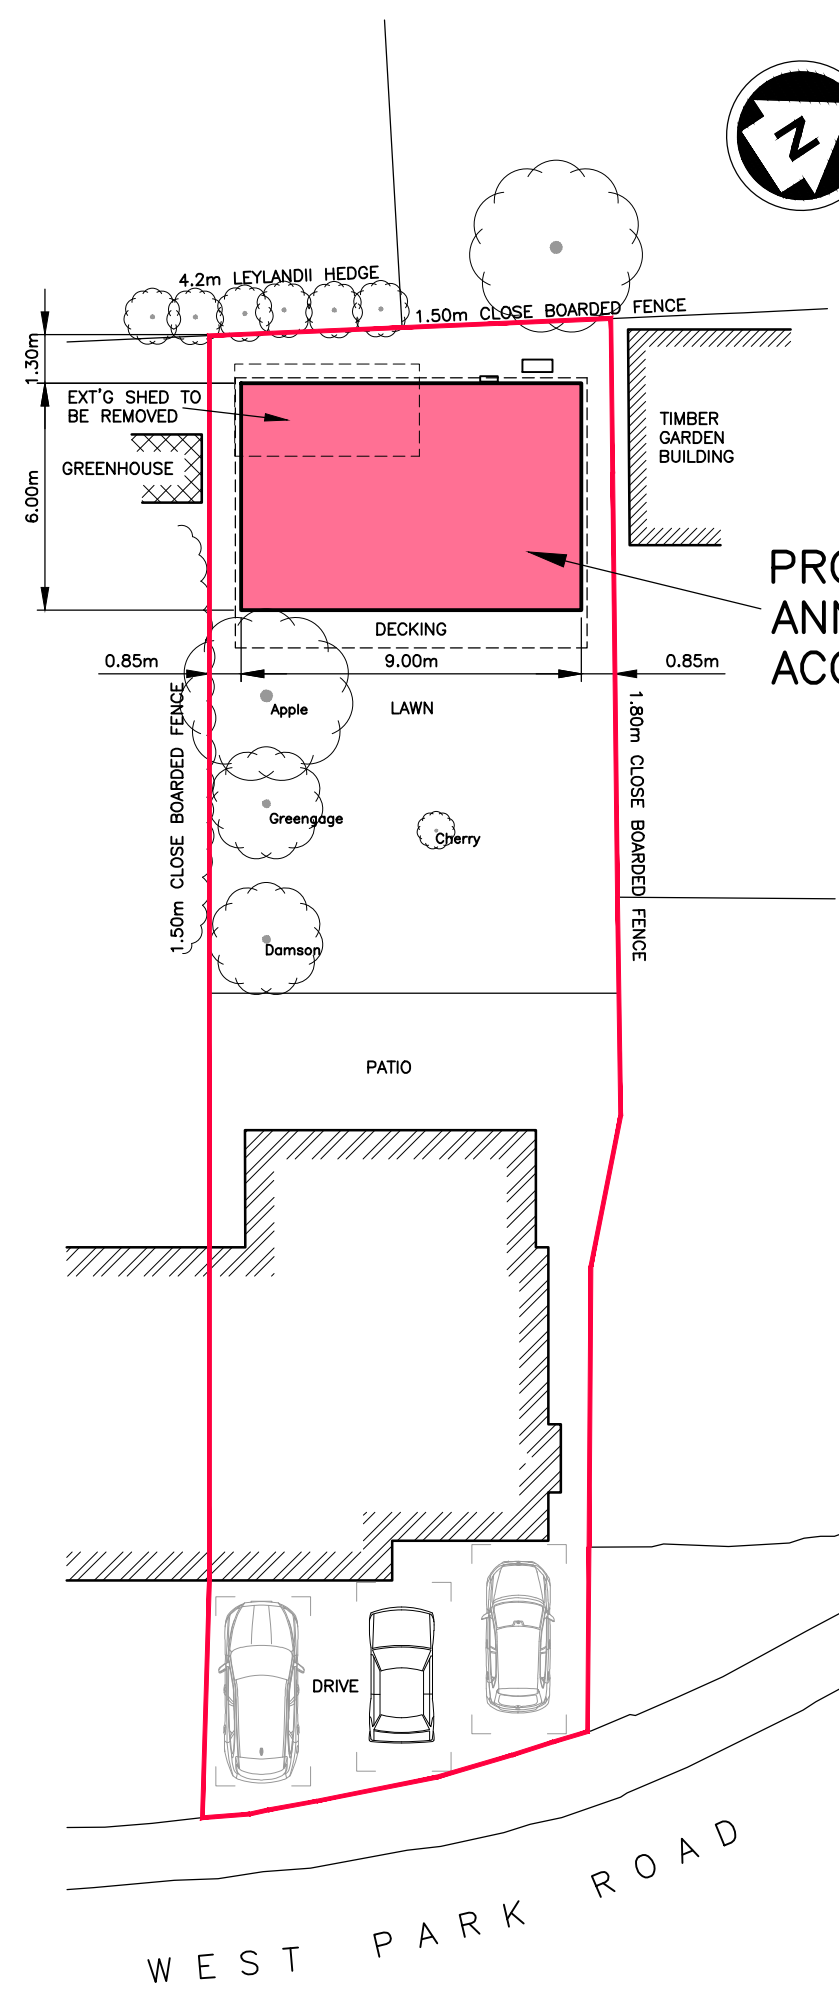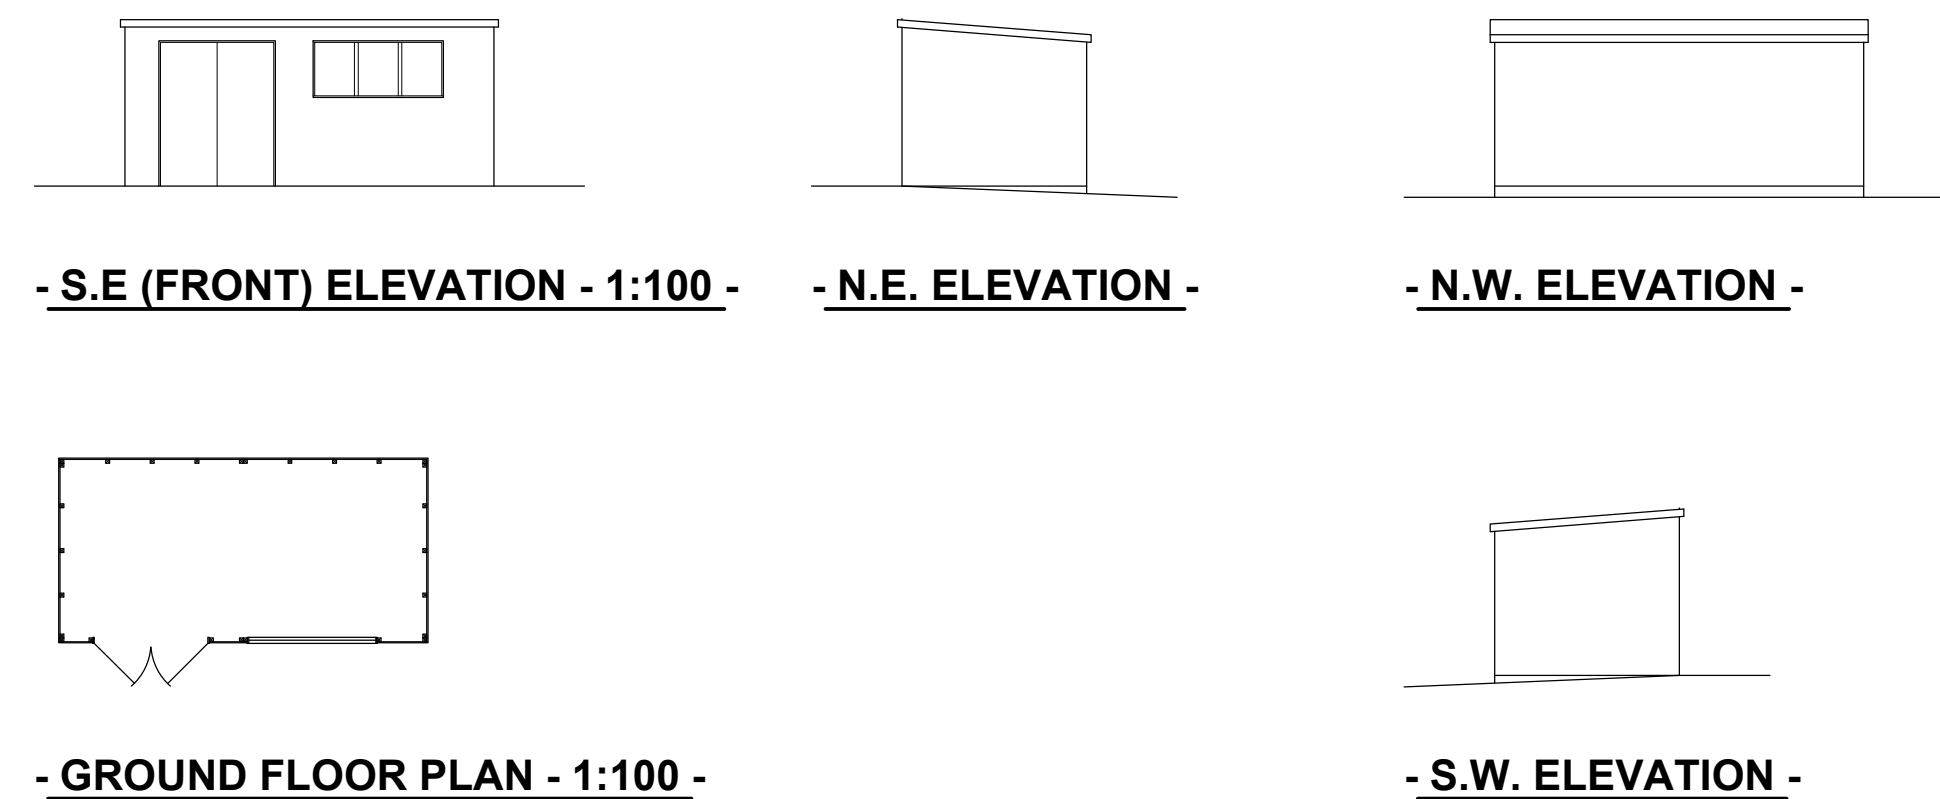

- SITE PLAN - 1:200 -
- PROPOSED -

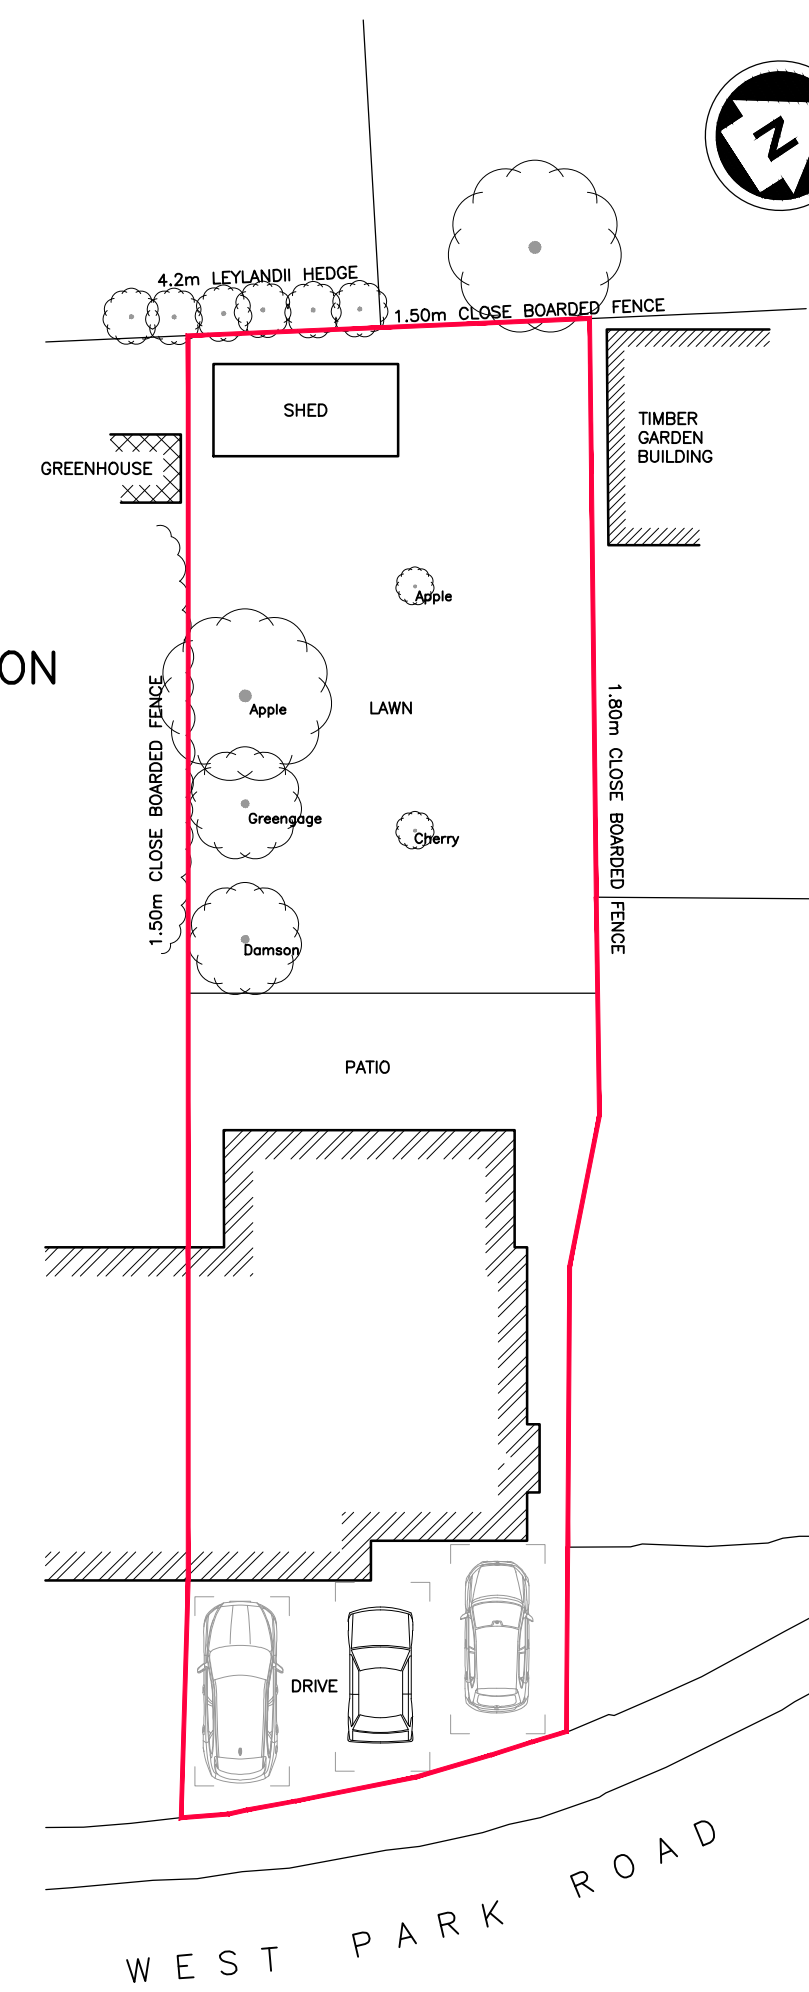

- SITE PLAN - 1:200 -
- EXISTING -

Revisions		
Rev A	24.09.26	CLIENT'S COMMENTS INCORPORATED
Client		
Mr & Mrs K Greenfield		
Job Title		
PROPOSED ANNEX ACCOMMODATION		
8 WEST PARK ROAD HANDCROSS WEST SUSSEX RH17 6DN		
Drawing Title		
GENERAL ARRANGEMENT		
T. J. Evans Building Drawings & Technical Service		
Holly's Choice Spithurst Road Barcombe East Sussex BN8 5EF Telephone (01273) 400835 E-mail: Tim@TJEvansLtd.co.uk		
Date	September 2026	Paper Size A1
Drawing Number	5 2 6 / 0 1 9 / 0 1	A