




As Existing...
Scale 1:100

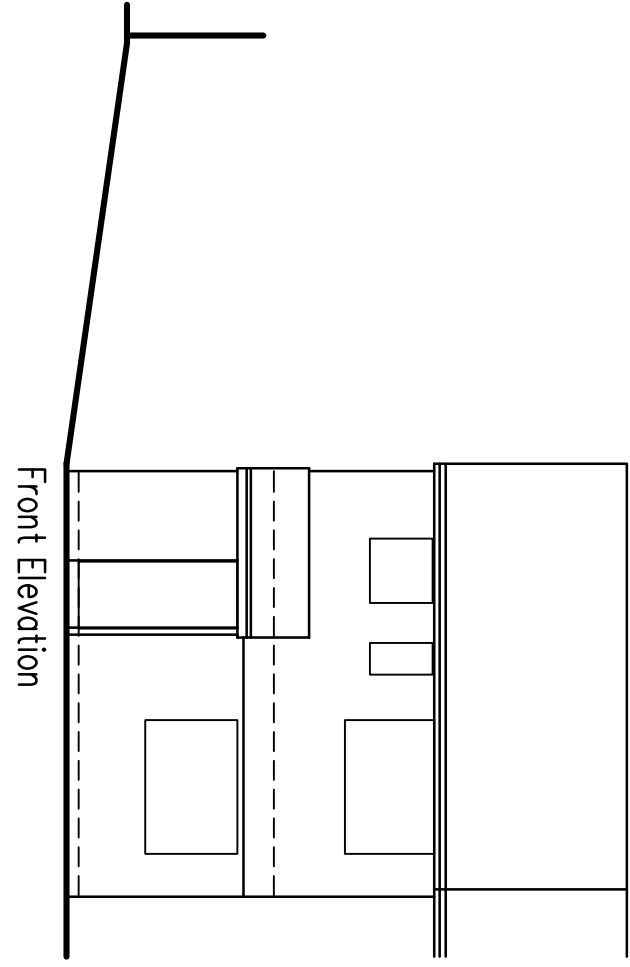


Front Elevation

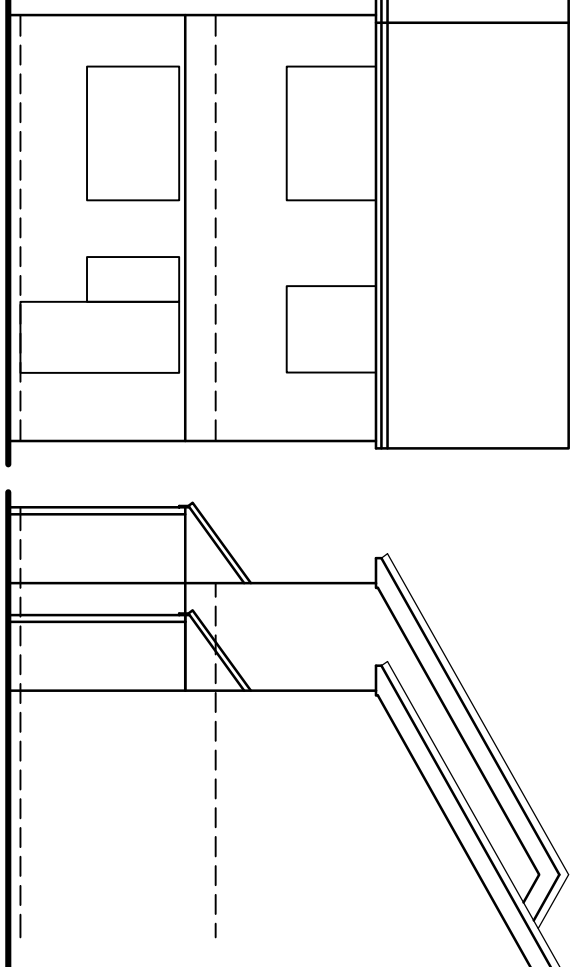


Side Elevation

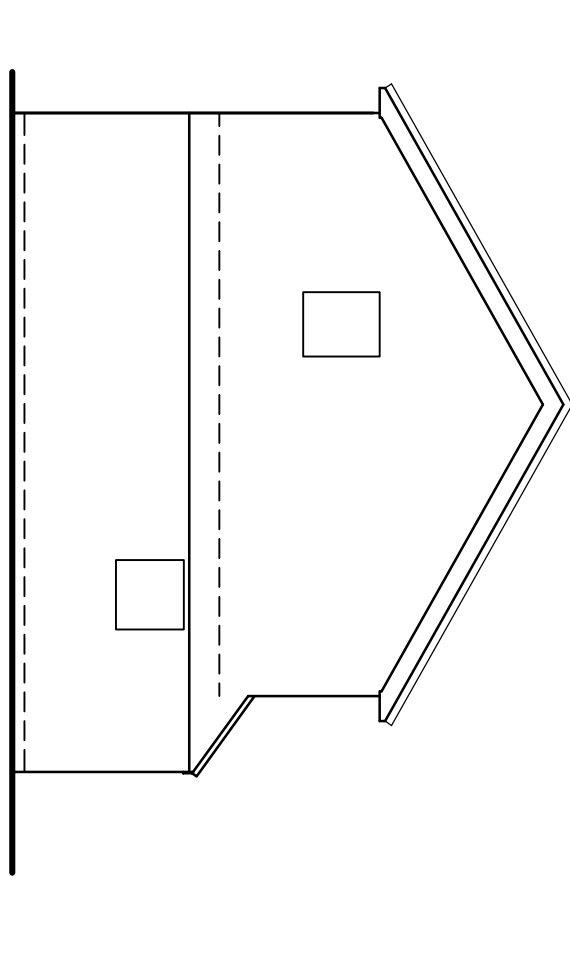


Rear Elevation

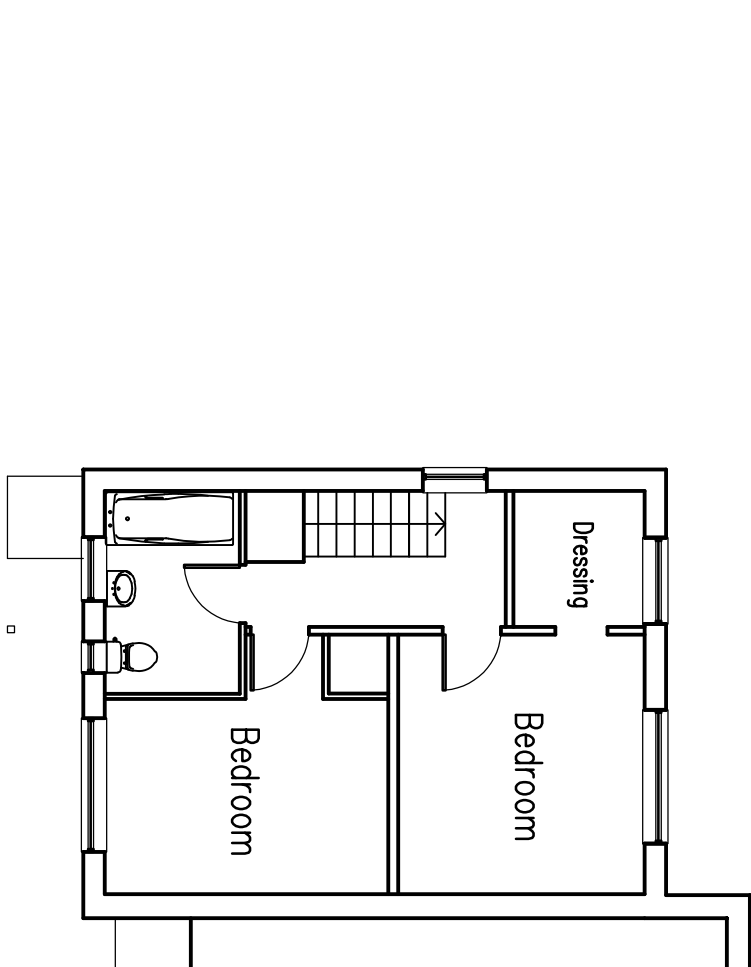

Side Elevation

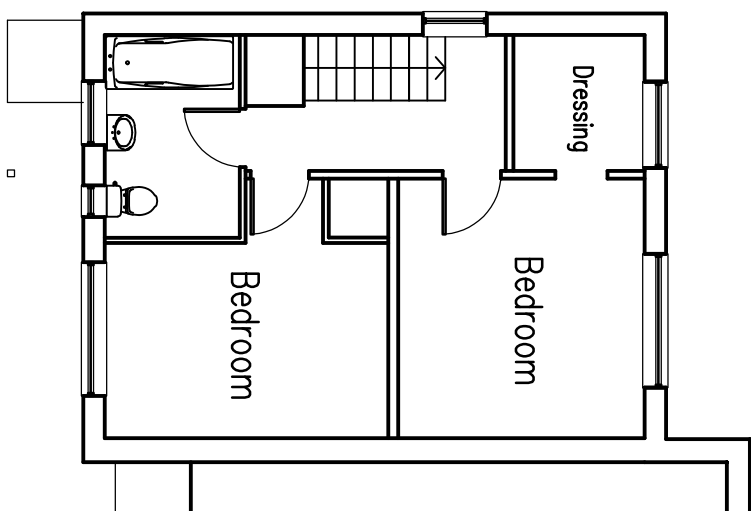


First Floor Plan

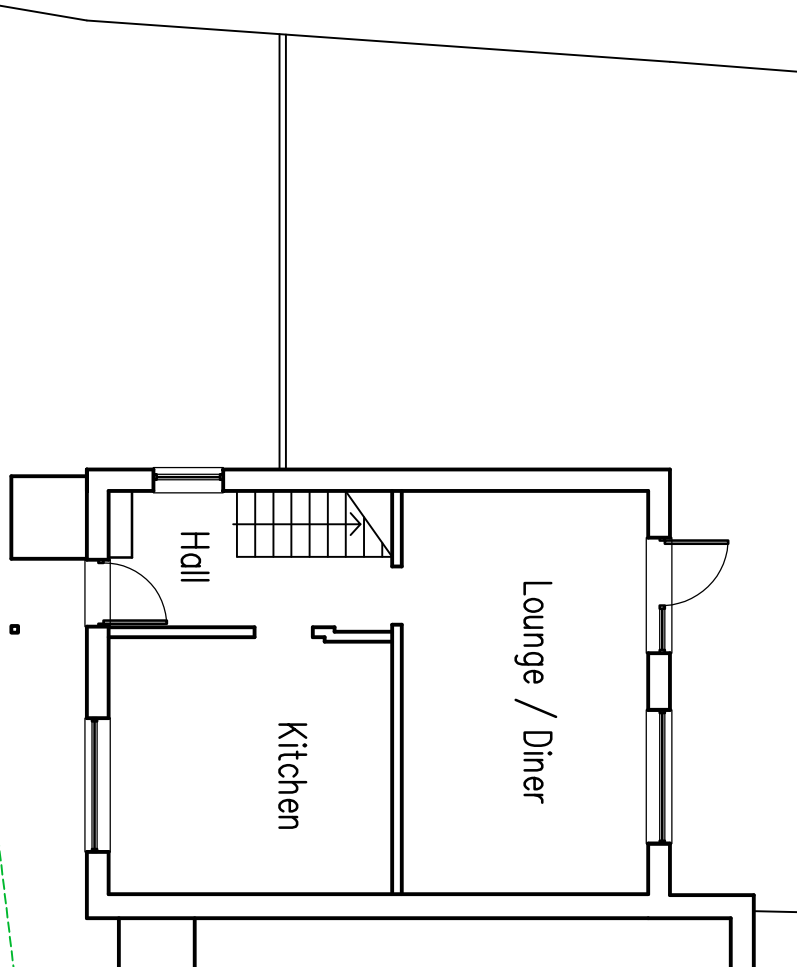


Ground Floor Plan

As Proposed...


Front (West) Elevation @ 1:100

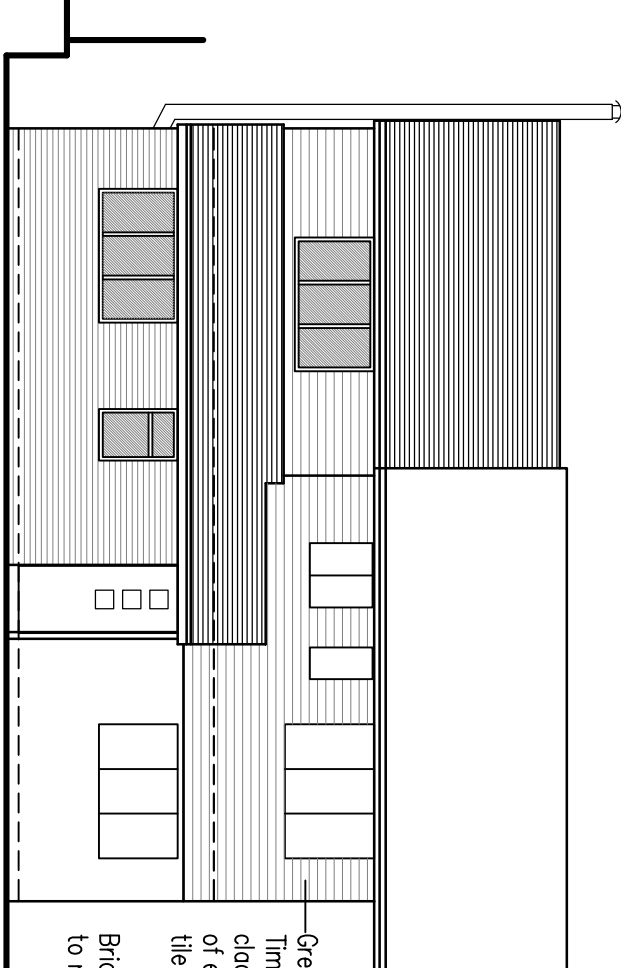


Side (North) Elevation @ 1:100

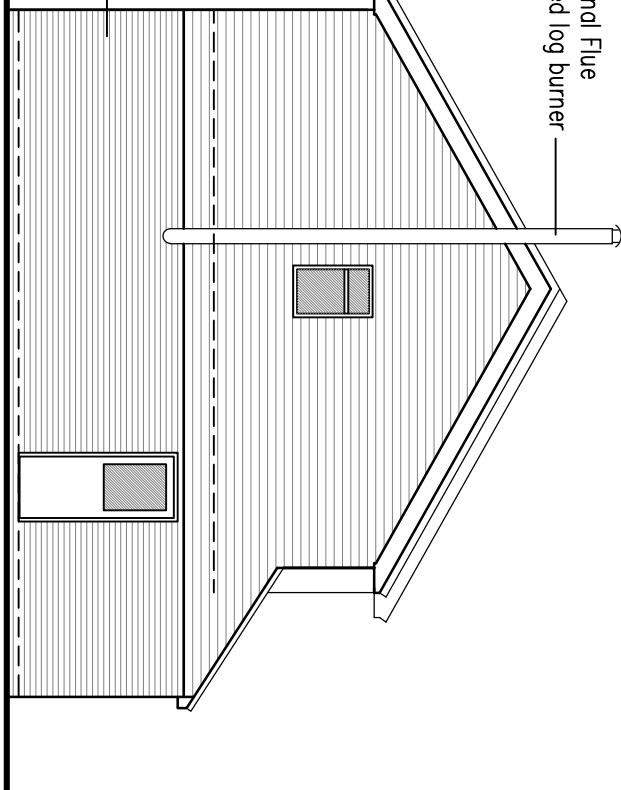

Side (South) Elevation @ 1:100

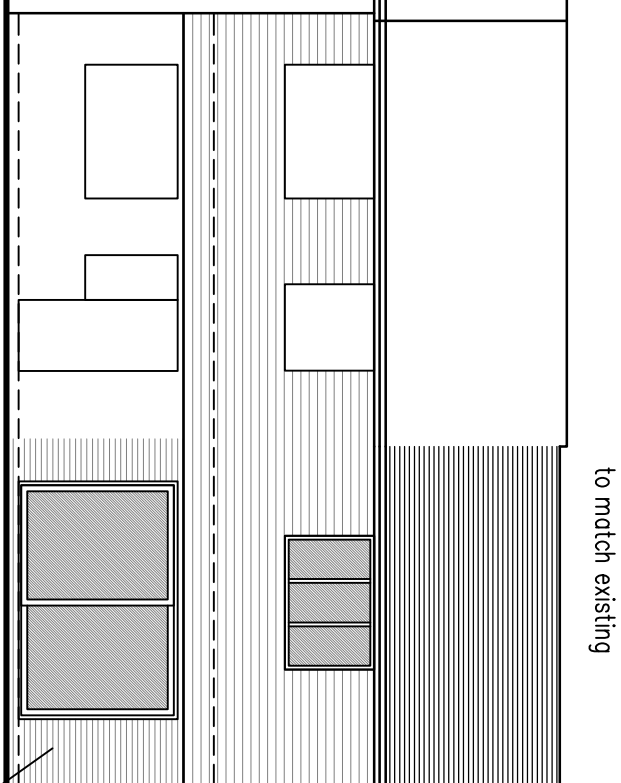

Rear (East) Elevation @ 1:100

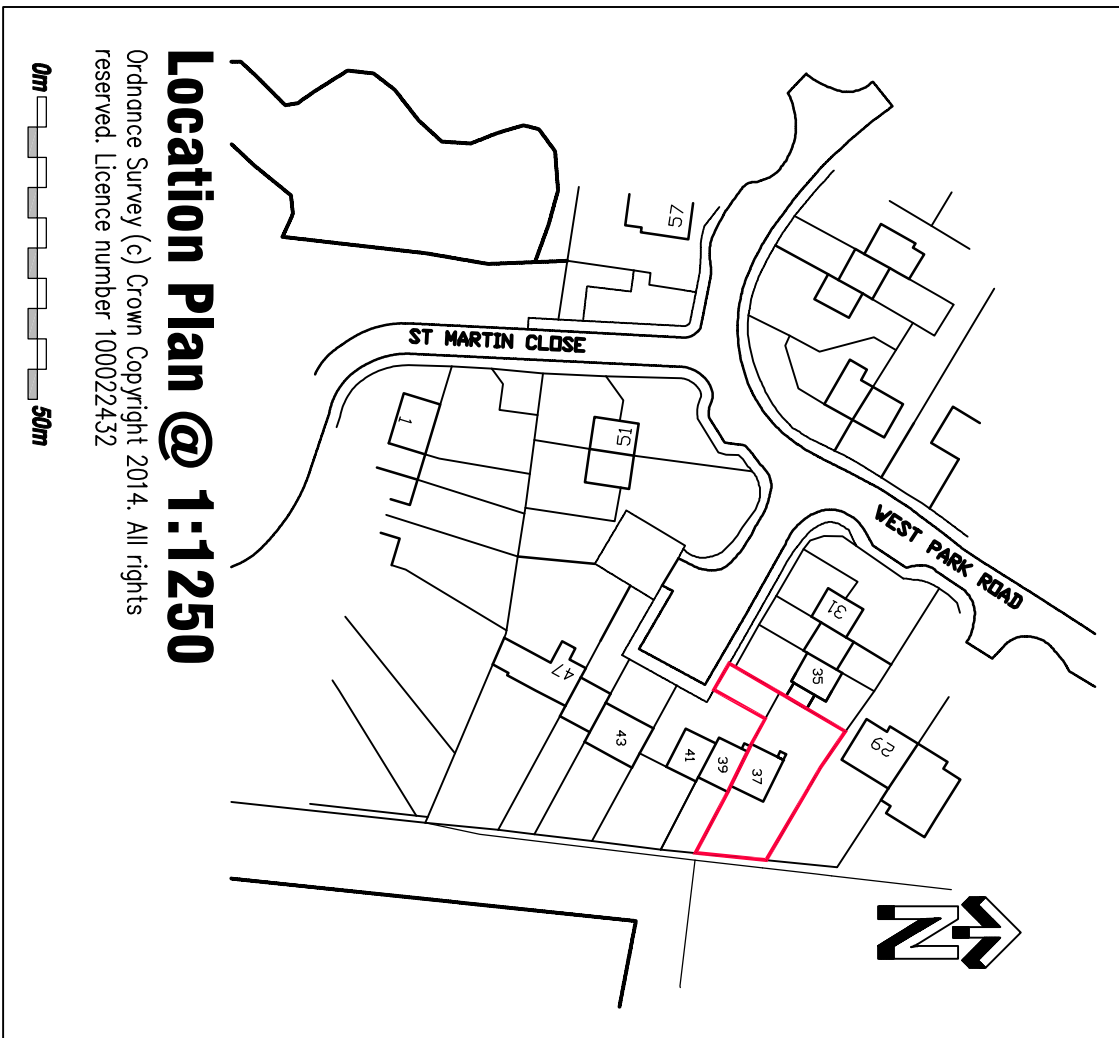


Location Plan @ 1:1250


Ordnance Survey (c) Crown Copyright 2014. All rights reserved. Licence number 100022432

0m 50m


Proposed Roof Plan @ 1:100

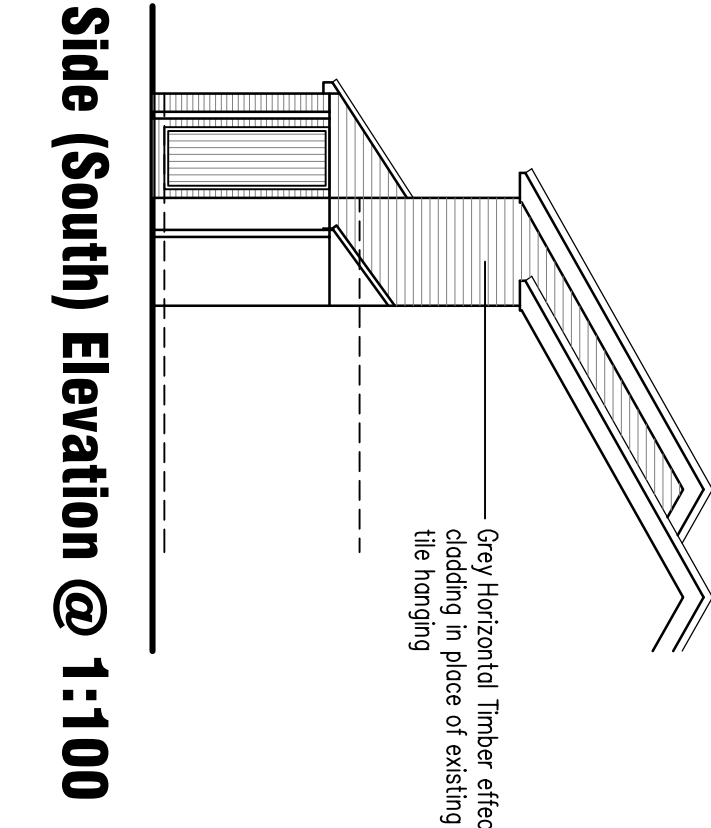


Block Plan @ 1:500

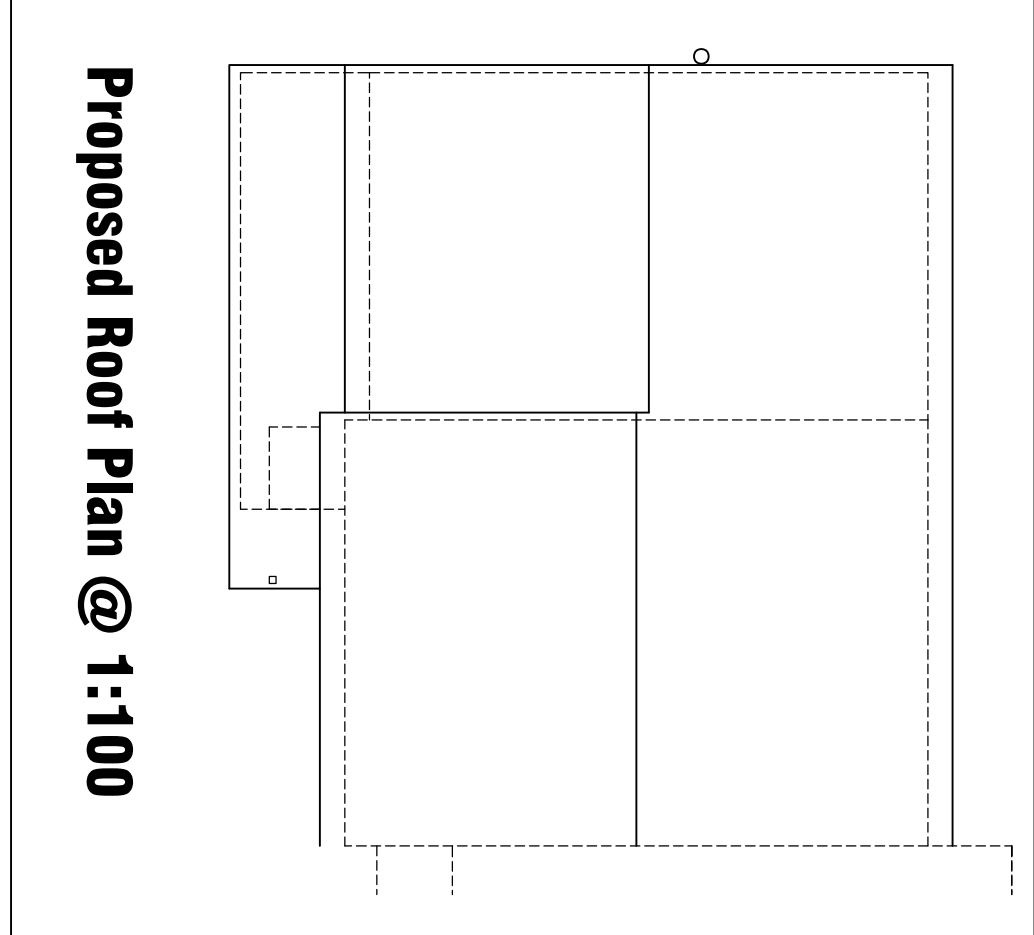

Existing Roof Plan @ 1:100

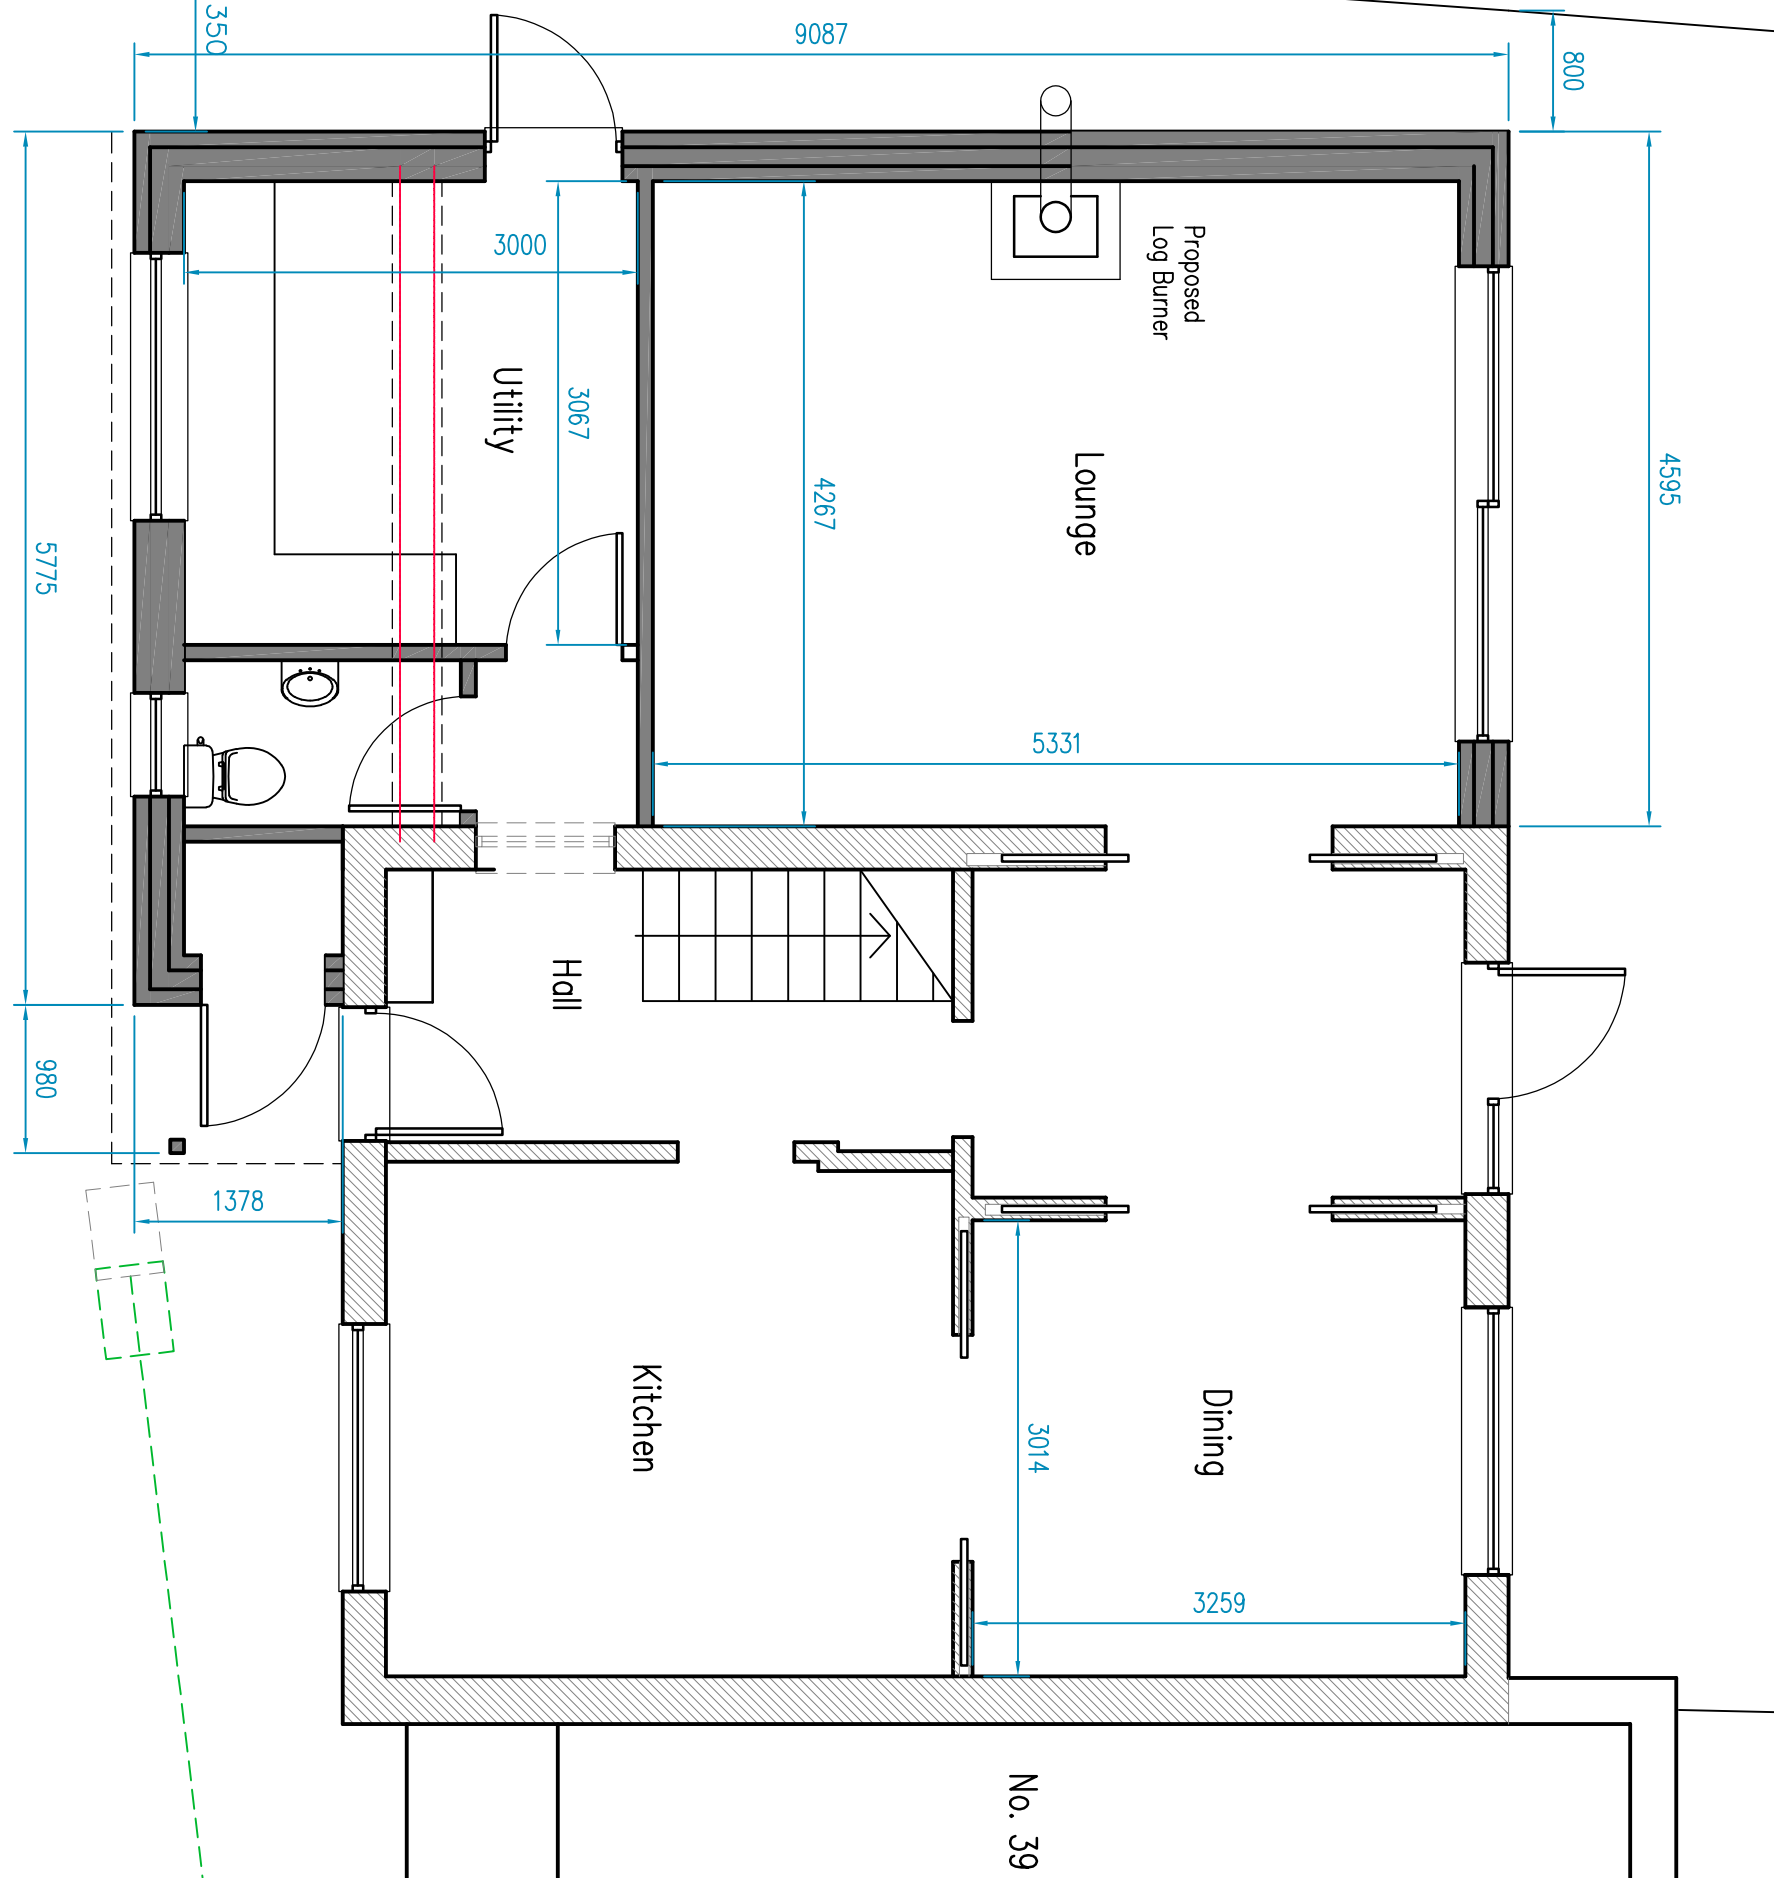

Ground Floor Plan @ 1:50

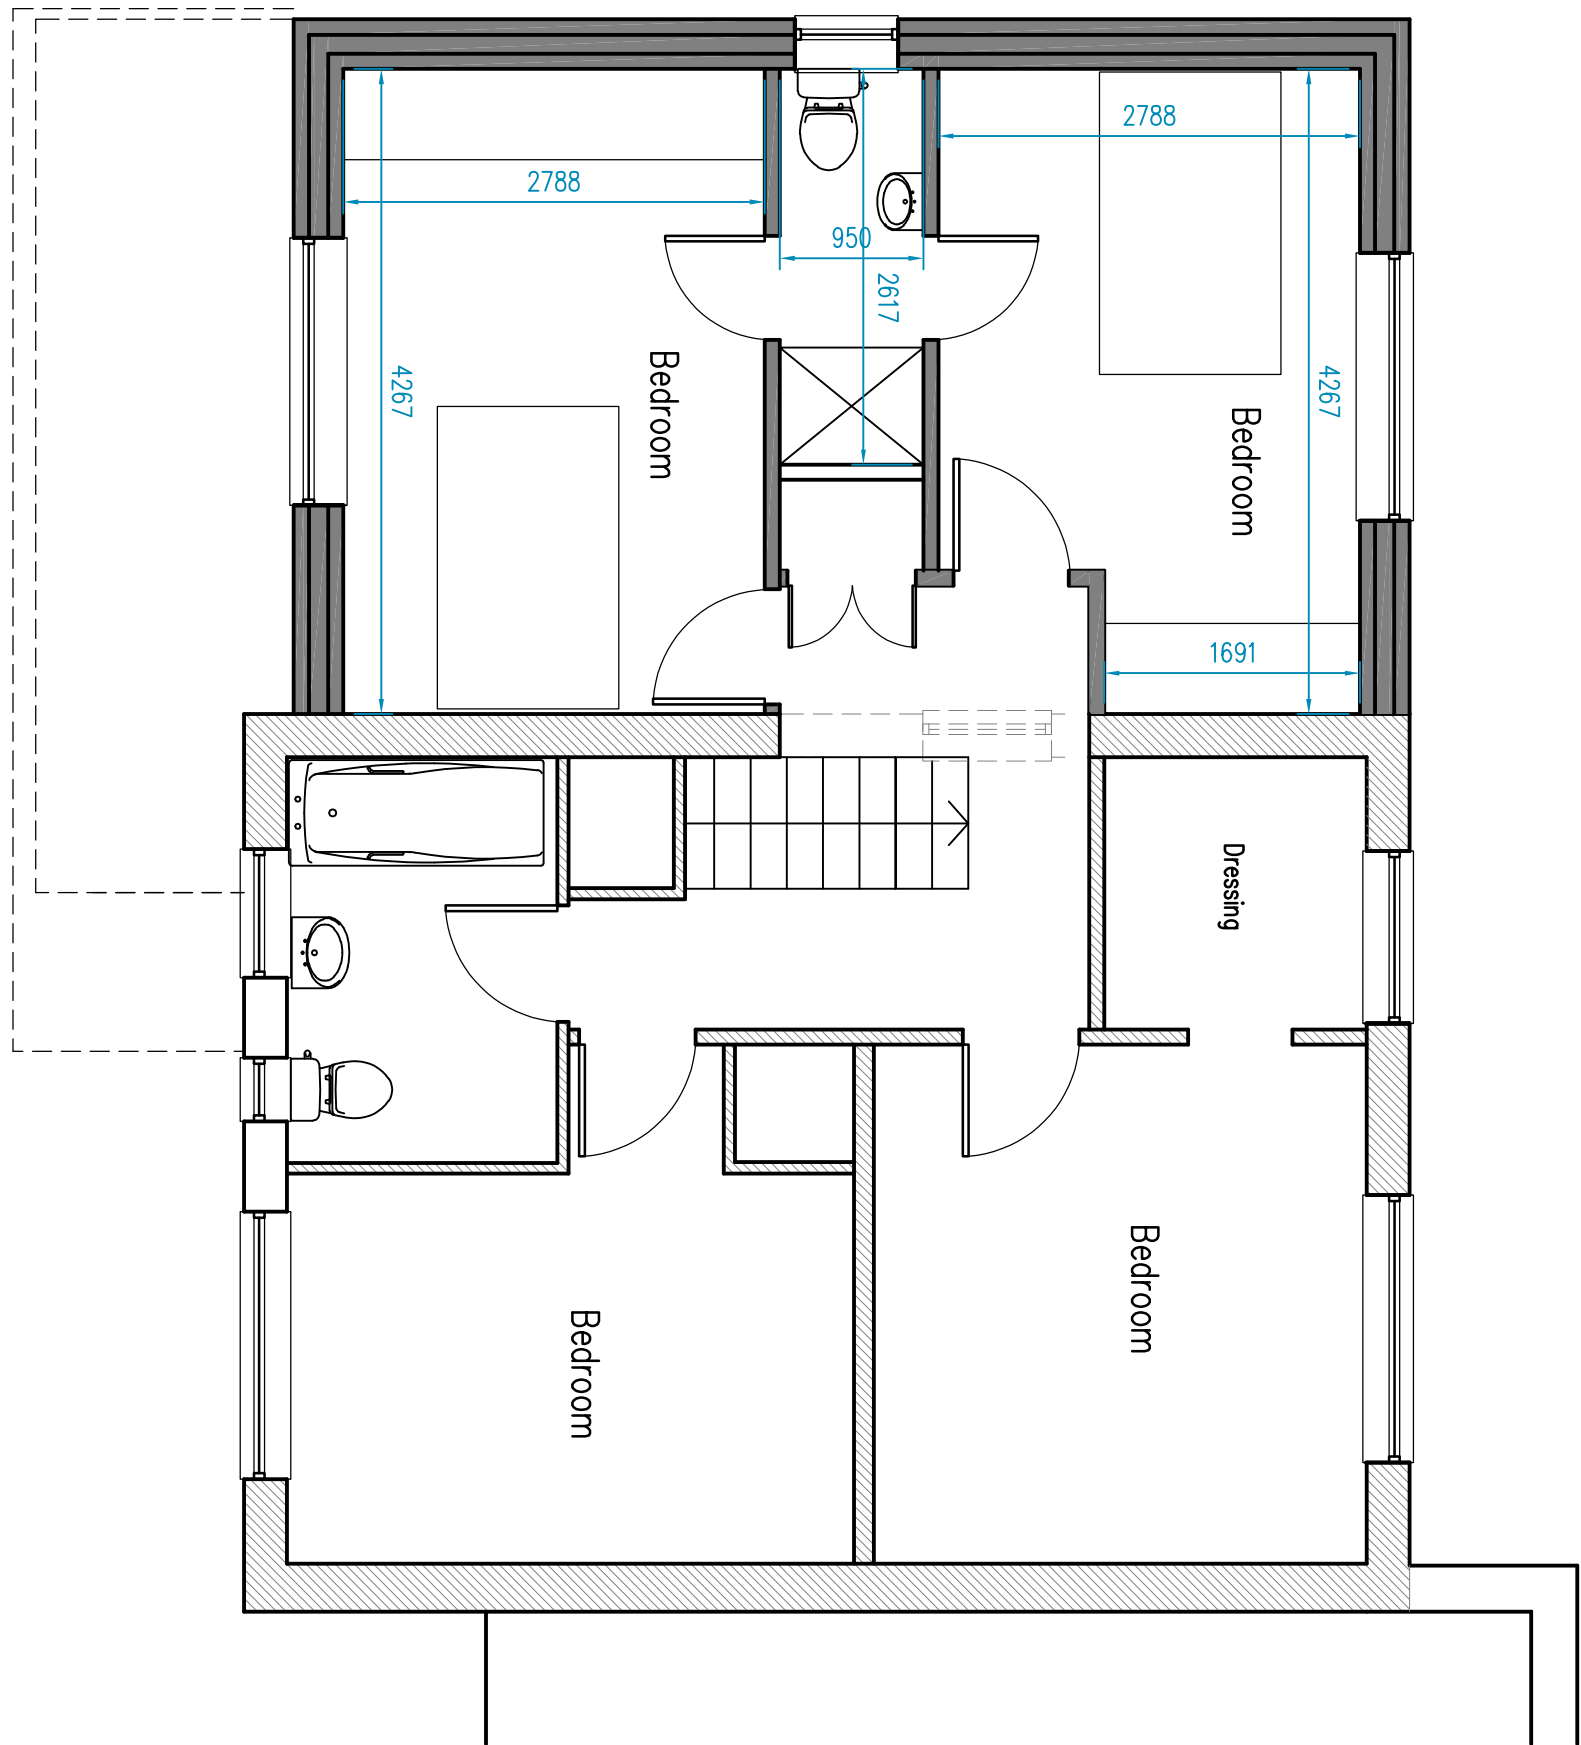

First Floor Plan @ 1:50

— xref's loaded in file:

1. CONTRACTOR IS RESPONSIBLE FOR ALL SETTING BEFORE WORK IS PUT IN HAND
2. WRITTEN DIMENSIONS ONLY TO BE TAKEN— THIS DRAWING MUST NOT BE SEALED— ANY CHANGES TO BE IMMEDIATELY NOTIFIED OF SUSPECTED OMISSIONS OR DISCREPANCIES

REVISIONS	A	Revised outline added to block plan	07/10/26
-----------	---	-------------------------------------	----------

JNA ARCHITECTS
CHARTERED ARCHITECTS
14a Brighton Road, Southgate
Grawley, West Sussex, RH10 6AA
Tel: 01293 439923 FAX: 01293 530160
www.jna-architects.co.uk

PROJECT
37 West Park rd.
Handcross, Haywards Heath
West Sussex
RH17 6DN

Proposed Two Storey side ext. Planning	
SCALE	AS SHOWN
DATE	JULY 26
DRAWN	JN
DWG. NO.	J1808-02
REV.	A