


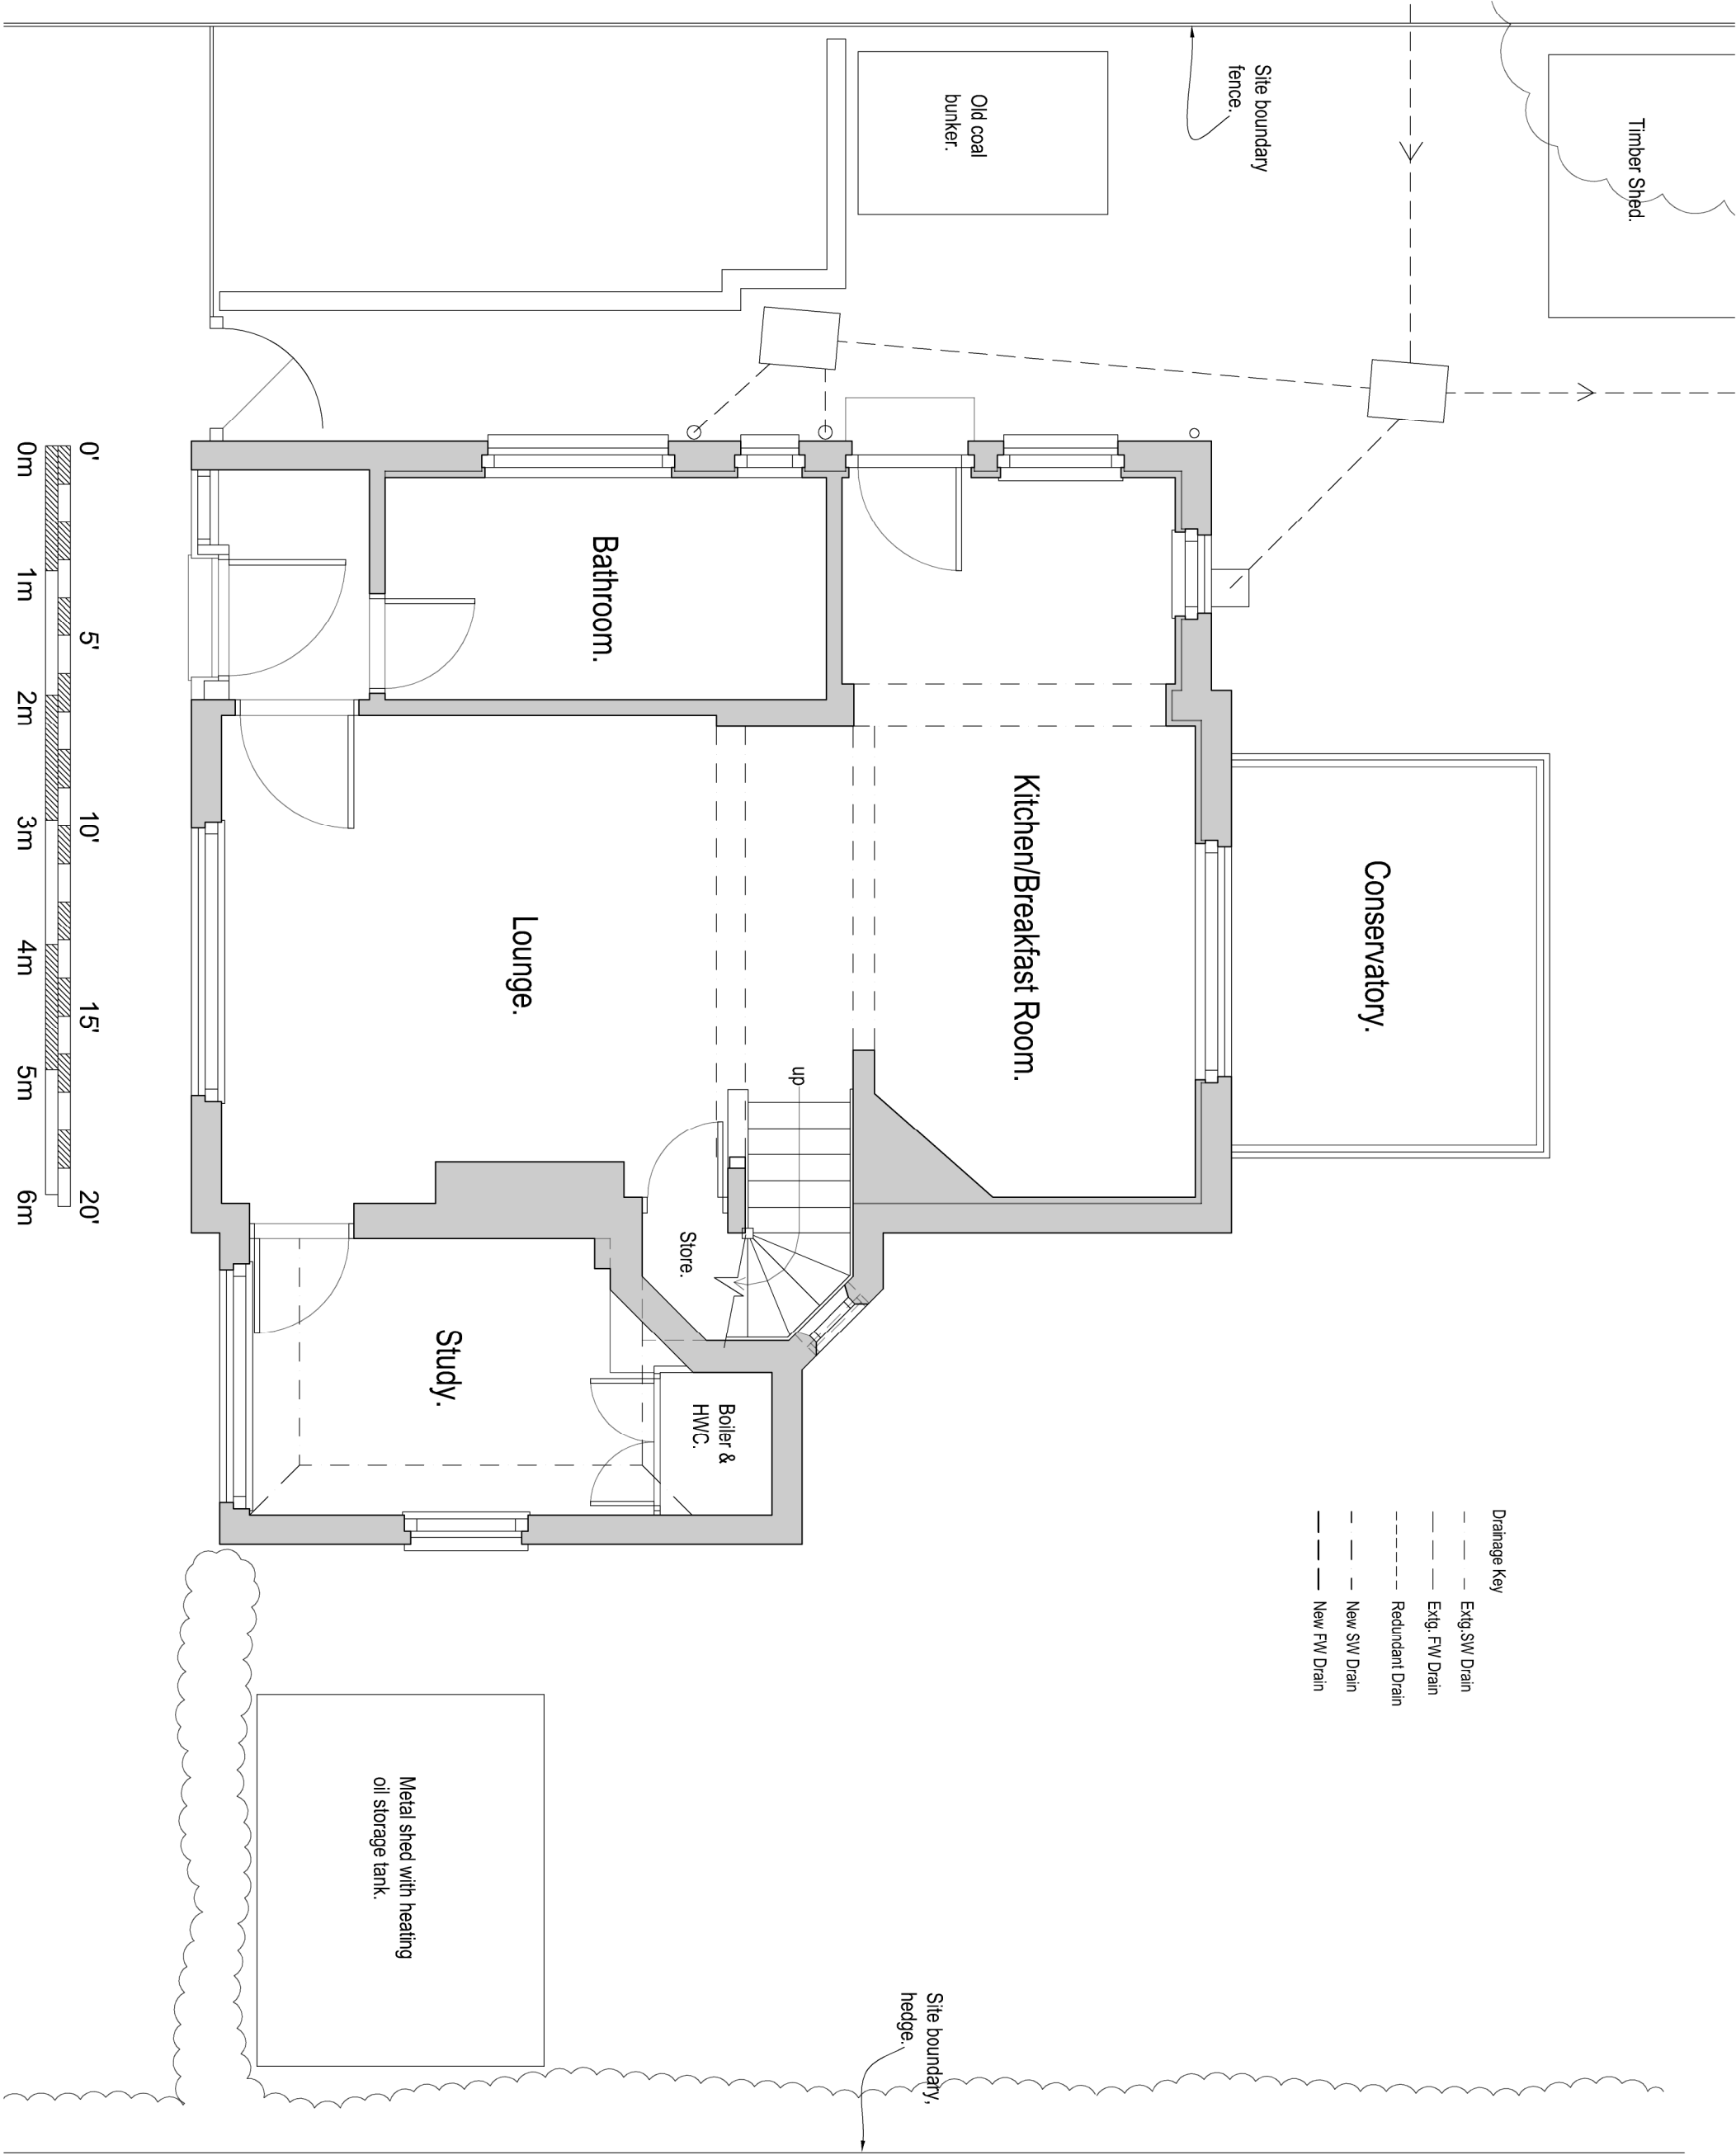

Rev.	Date	Initials	Notes			
				Chris Neale. Architectural & Planning Consultant. 12, Stockwell Road, East Grinstead, W. Sussex, RH19 4AU. 01342 326281		
Client				Henriette & Matthew Reed.		
				Project Extensions to :- 20 London Road, Balcombe, Haywards Heath, West Sussex, RH17 6PZ.		
				Title Ground Floor Plan as Existing		
				Drawn C.J.N. Scale 1:50 @ A3 Date July 2026		
				Drawing No. P 26-05-01 TP		
				Rev. PRELIMINARY, liable to change without notice, not for construction		
				Do not scale from this drawing. All figured dimensions to be checked on site before construction and any discrepancies to be notified immediately. ©The design is copyright.		