
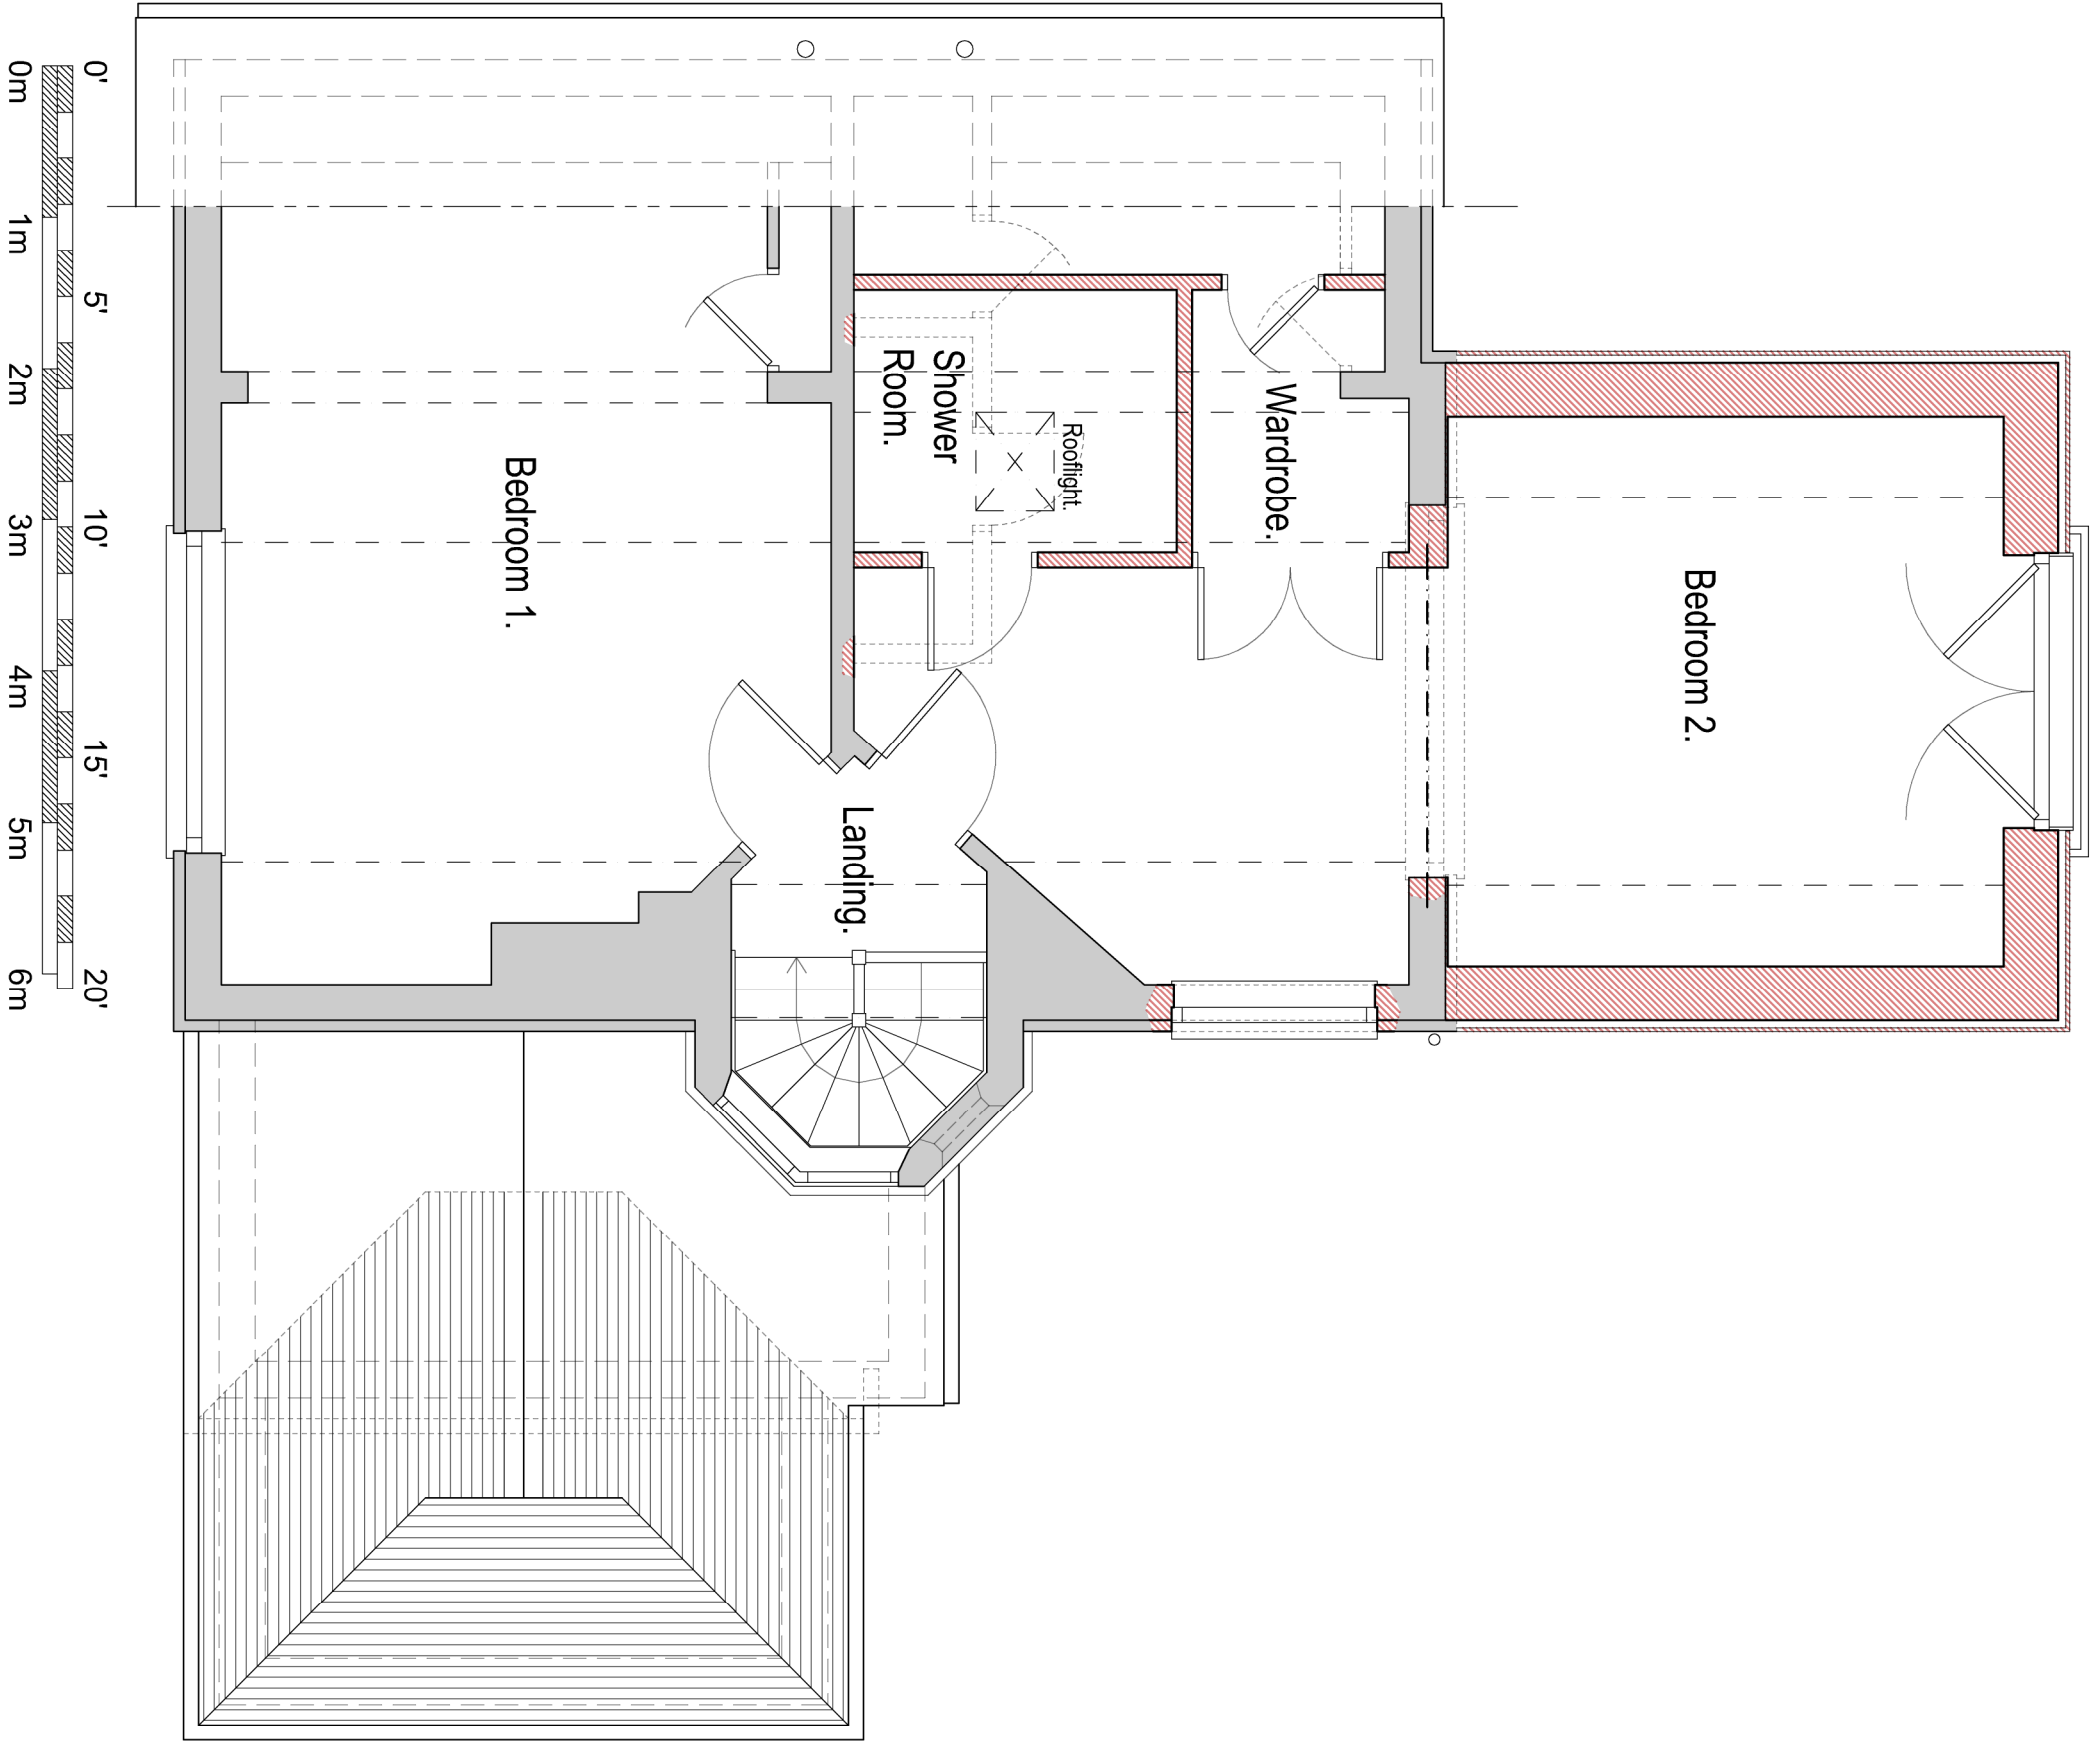


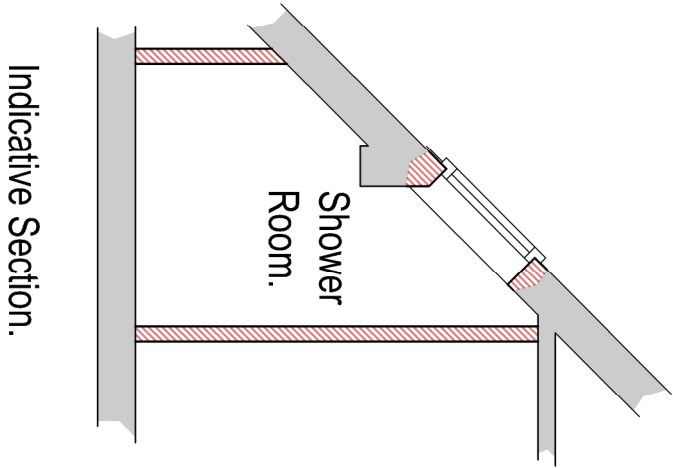

Rev.	Date	Initials	Notes
------	------	----------	-------

Chris Neale. Architectural & Planning Consultant. 12, Stockwell Road, East Grinstead, W. Sussex, RH19 4AU. 01342 326281		Project Extensions to :- 20 London Road, Balcombe, Haywards Heath, West Sussex, RH17 6PZ.	
Client Henriette & Matthew Reed.		Title First Floor Plan as Proposed.	
Do not scale from this drawing. All figured dimensions to be checked on site before construction and any discrepancies to be notified immediately. ©The design is copyright.		Drawing No.	
		Rev.	
		P 26-05-11 TP	
		PRELIMINARY, liable to change without notice, not for construction	