


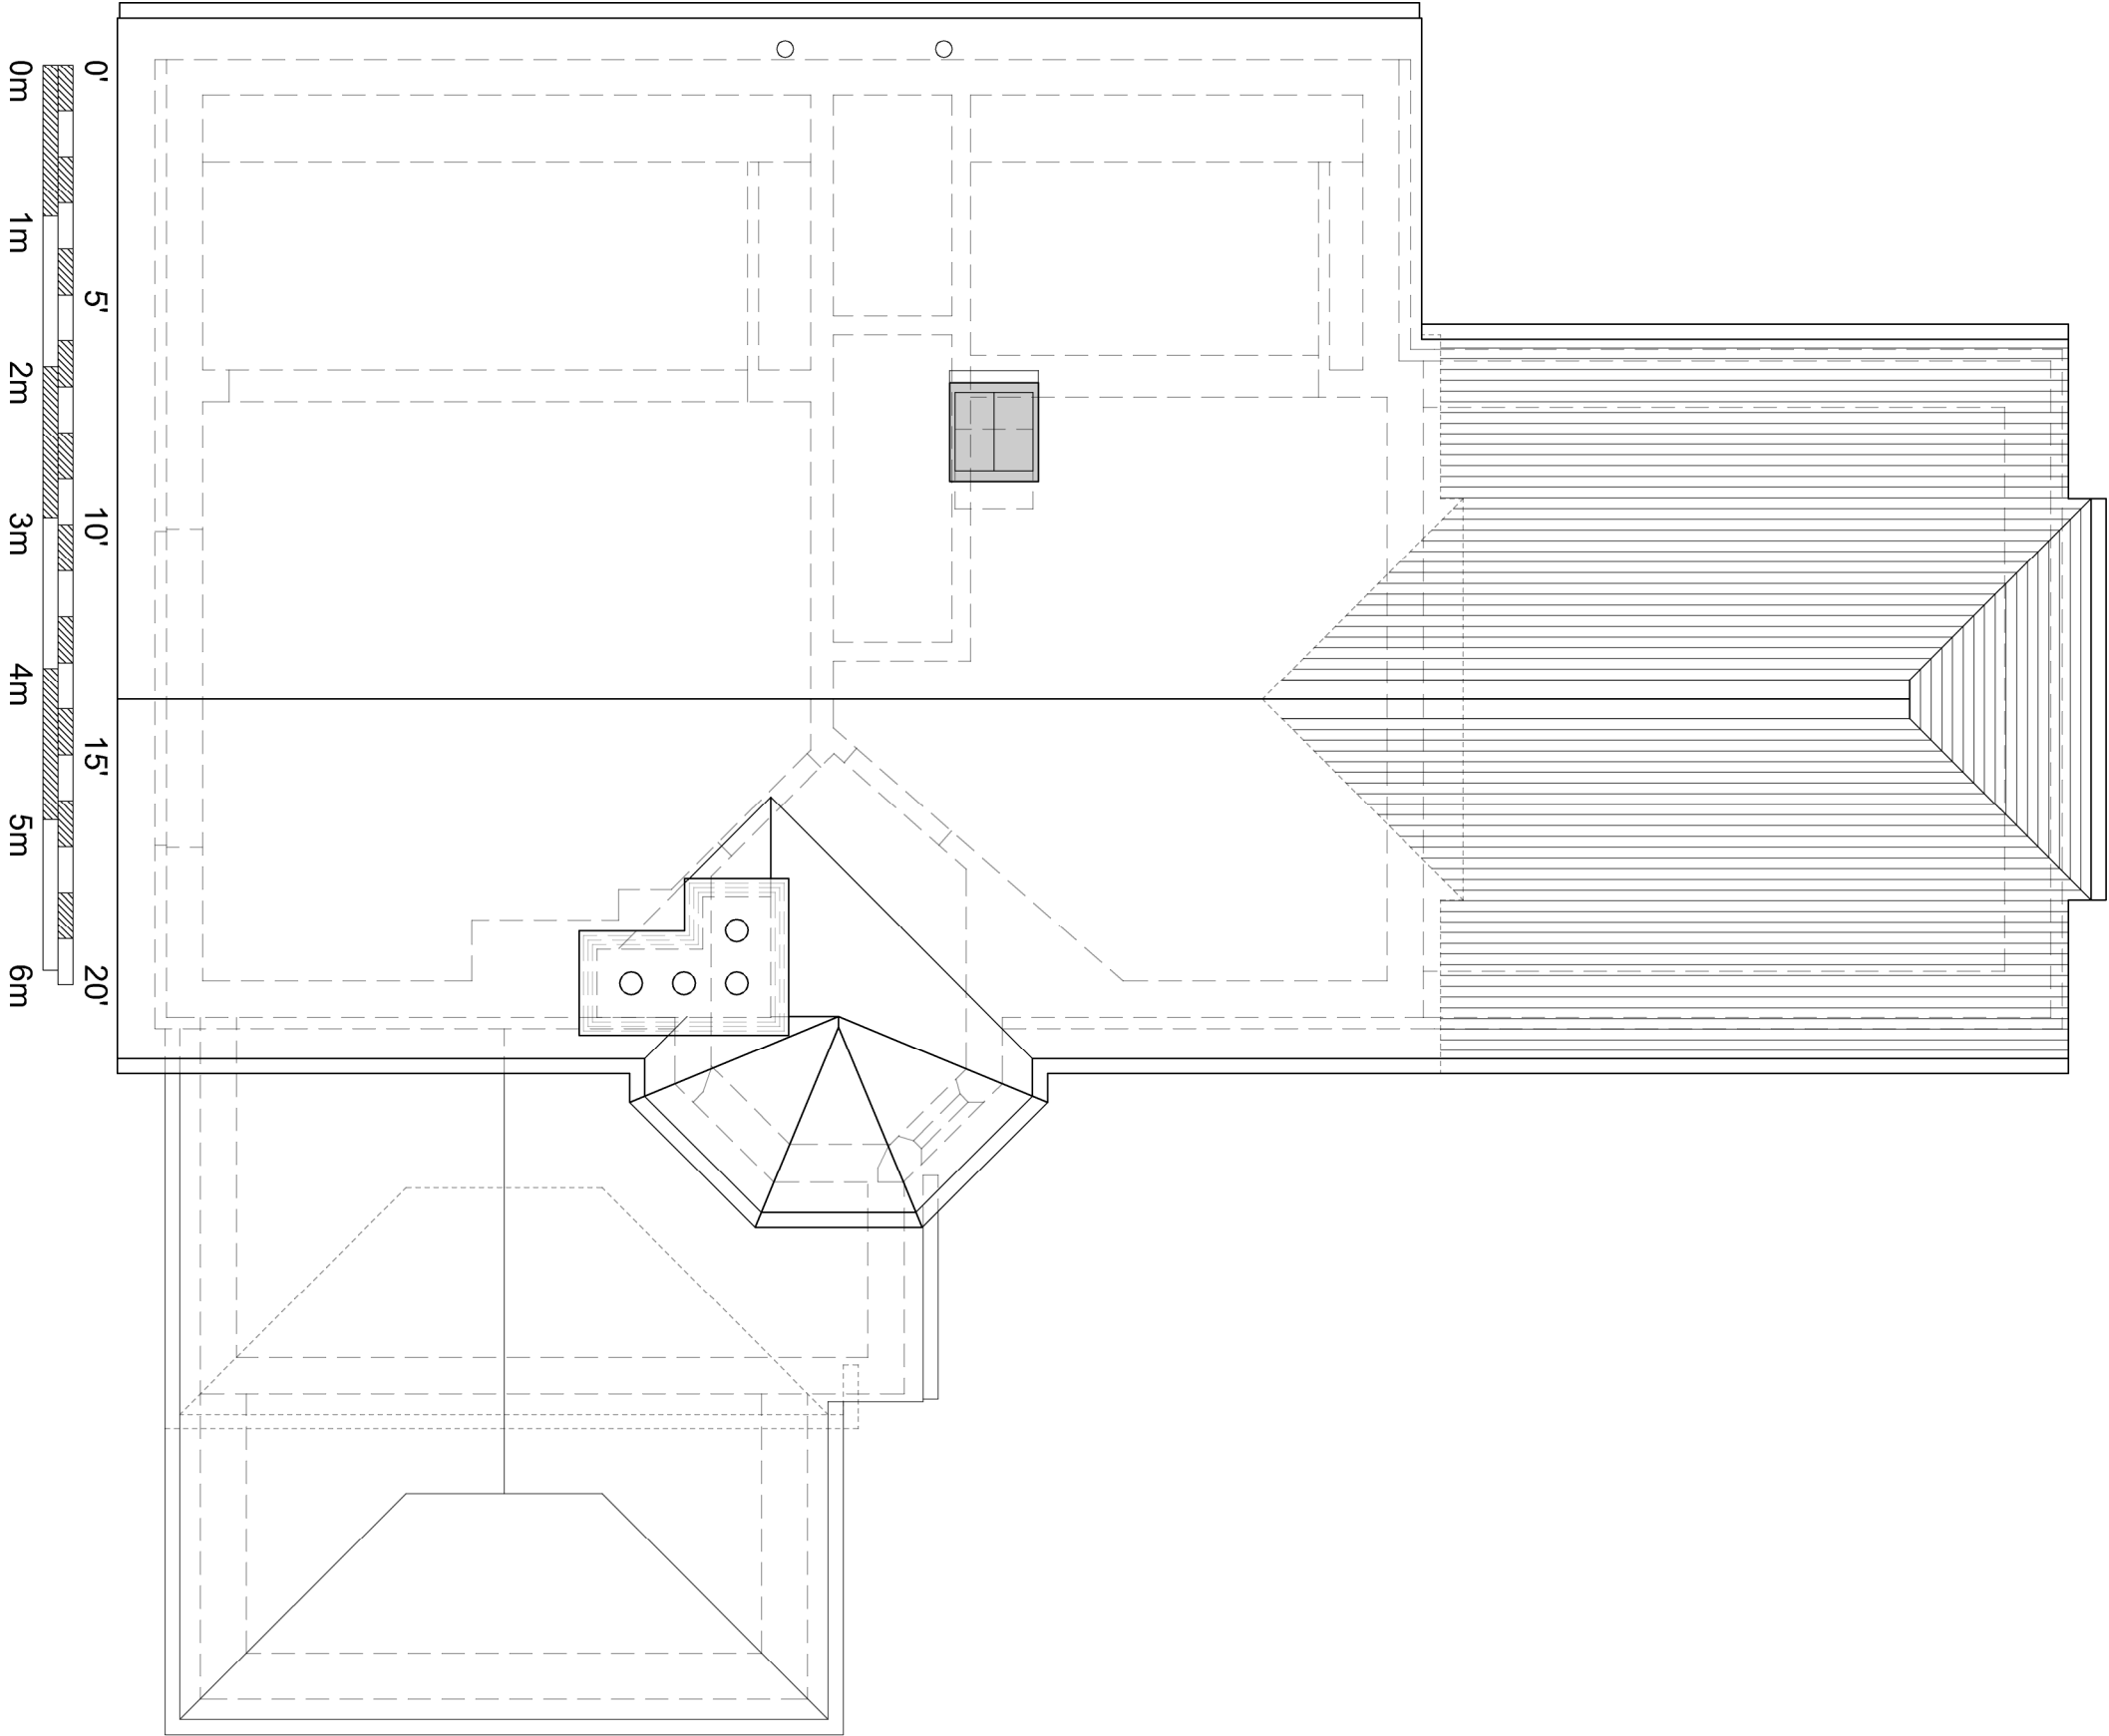

Rev. Date Initials Notes

Chris Neale. Architectural & Planning Consultant. 12, Stockwell Road, East Grinstead, W. Sussex, RH19 4AU. 01342 326281		Project Extensions to :- 20 London Road, Balcombe, Haywards Heath, West Sussex, RH17 6PZ.	
Client Henriette & Matthew Reed.		Title Roof Plan as Proposed.	
Do not scale from this drawing. All figured dimensions to be checked on site before construction and any discrepancies to be notified immediately. ©The design is copyright.		Drawn CJN	Drawing No. P 26-05-12 TP
		Scale 1:50 @ A3	
		Date Aug. 2026	Rev. PRELIMINARY, liable to change without notice, not for construction