


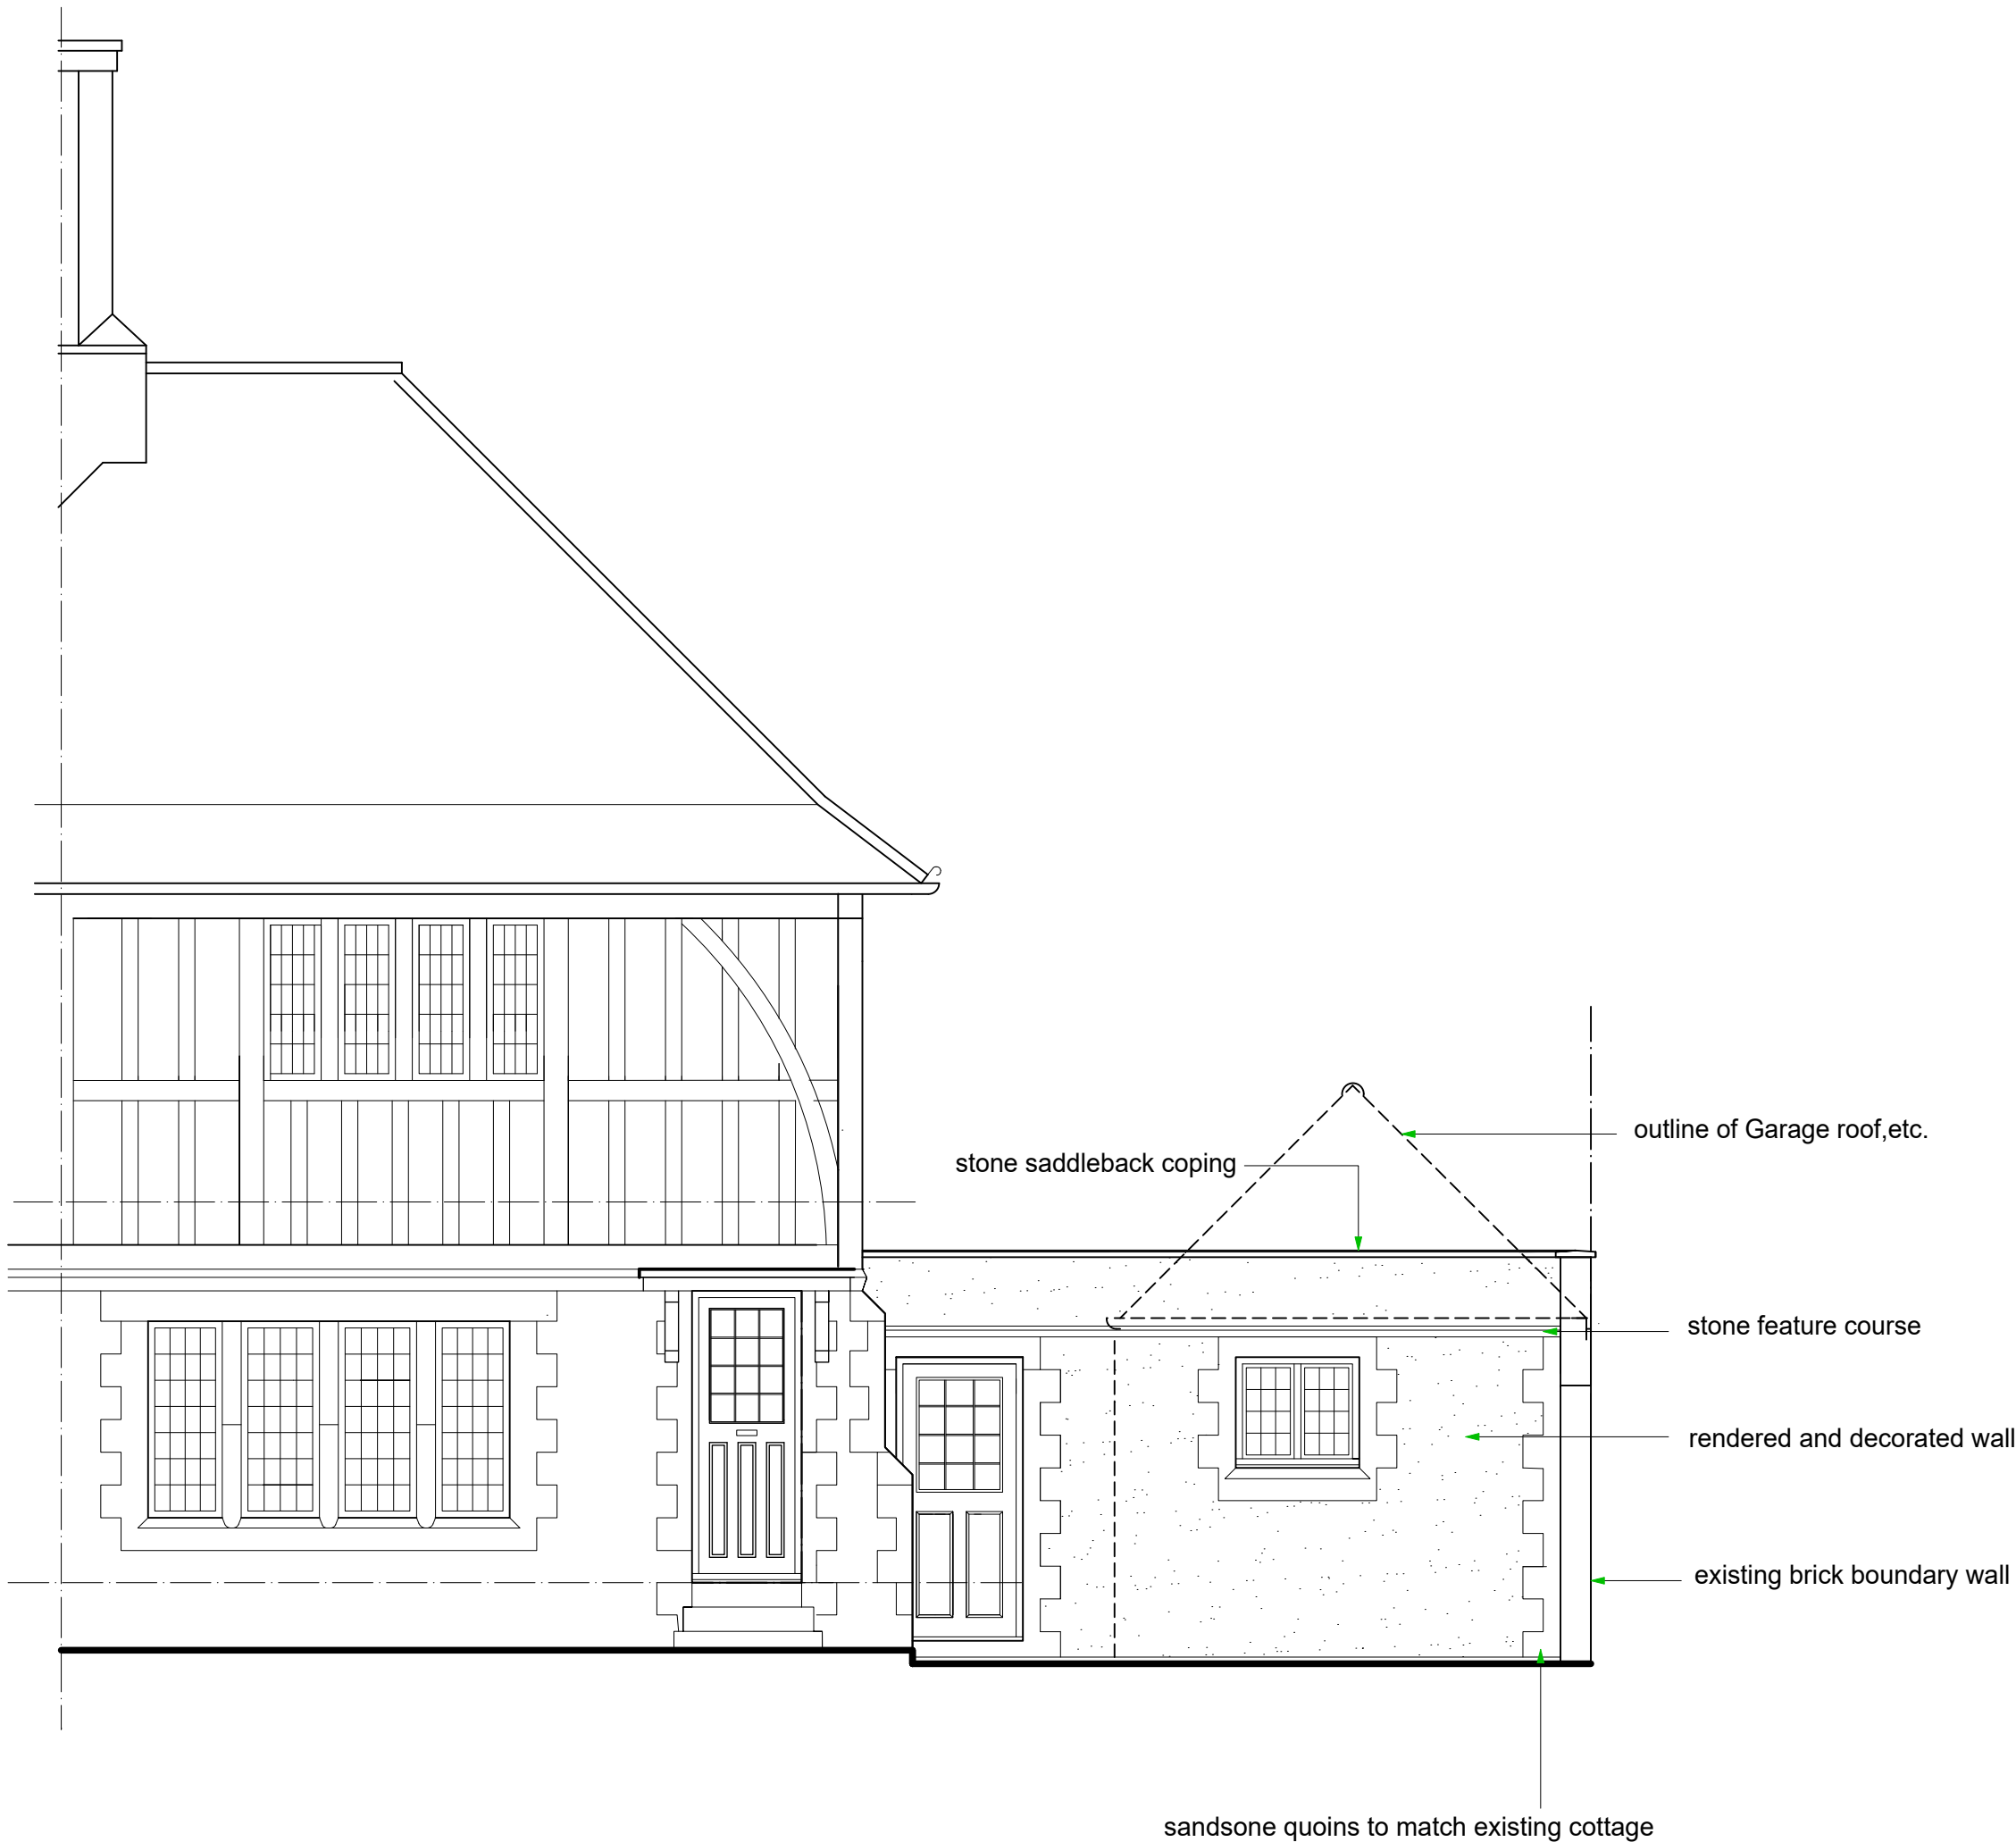

FRONT ELEVATION OF EXTENSION
BEHIND GARAGE AND GATE/FENCE

A		
	Date	Revisions

© copyright

Les Humphrey Associates
Architecture Chartered Surveyors Designers

The Studio - The Rocks
Ivy Dene Lane
Ashurst Wood
West Sussex RH19 3TN
telephone: 01342 315206 fax: 01342 313984
email: les@leshumphreyassociates.co.uk



Client
MR & MRS B. LILES

Job Title
**8, Newstone Cottages,
East Street,
Turners Hill,
West Sussex,
RH10 4PU**

Drawing Title
**Proposed Alterations and
Extesnson to Provide
Ground Floor Cloakroom
and Additional Room for
Bedroom use when Required**

Scale 1: 50 when printed @A1

Date	16-05-2025	Drawn by	I.a.h.
------	------------	----------	--------

Drg. No.	40324-05	Rev
----------	----------	-----