




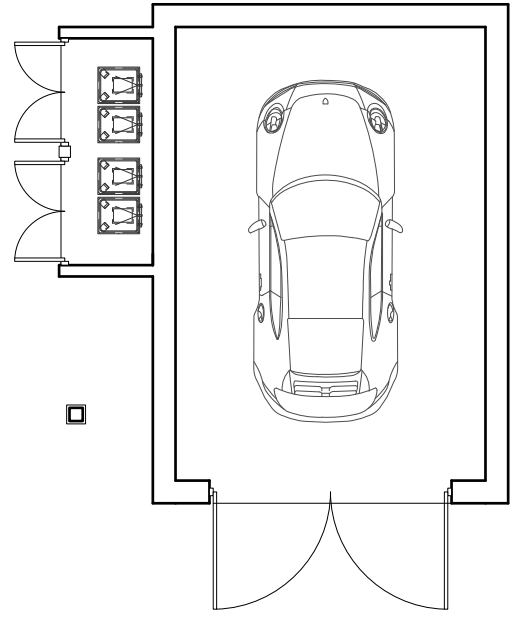


WARNINGLID PRIMARY SCHOOL - PLOT 04 GARAGE GF AS PROPOSED
SCALE 1:100 ON AN A1 SHEET

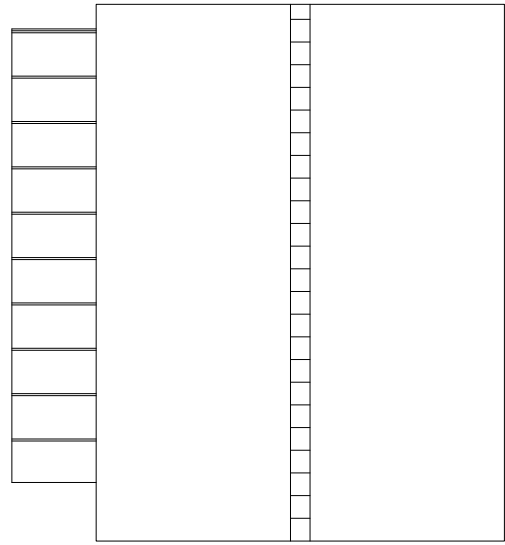


WARNINGLID PRIMARY SCHOOL - PLOT 04 GARAGE ROOF PLAN AS PROPOSED
SCALE 1:100 ON AN A1 SHEET

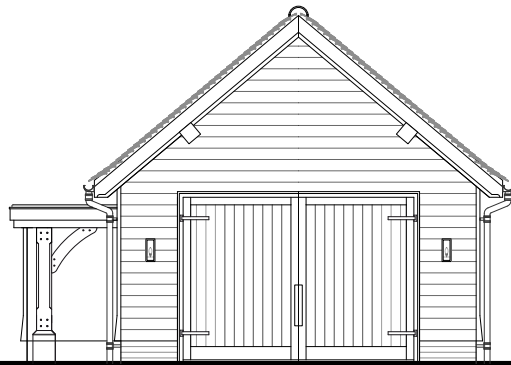


WARNINGLID PRIMARY SCHOOL - PLOT 04 GARAGE FRONT ELEVATION AS PROPOSED
SCALE 1:100 ON AN A1 SHEET

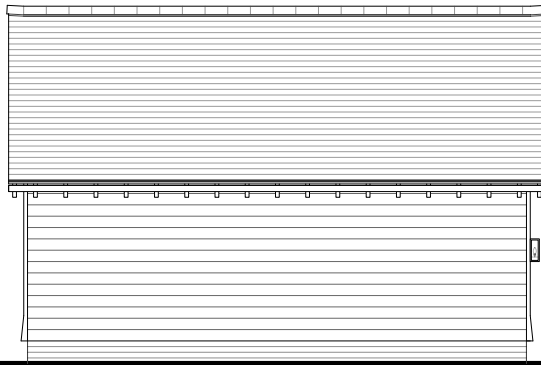

WARNINGLID PRIMARY SCHOOL - PLOT 04 GARAGE SIDE ELEVATION AS PROPOSED
SCALE 1:100 ON AN A1 SHEET

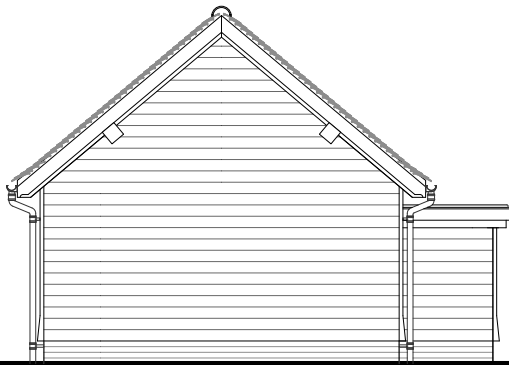

WARNINGLID PRIMARY SCHOOL - PLOT 04 GARAGE REAR ELEVATION AS PROPOSED
SCALE 1:100 ON AN A1 SHEET

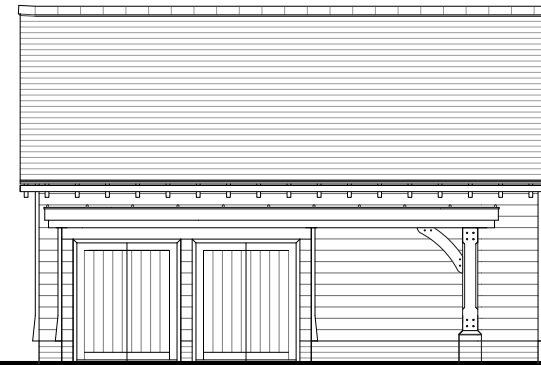


WARNINGLID PRIMARY SCHOOL - PLOT 04 GARAGE SIDE ELEVATION AS PROPOSED
SCALE 1:100 ON AN A1 SHEET

FOR PLANNING
PURPOSES ONLY

NOT FOR CONSTRUCTION

TO BE READ IN CONJUNCTION WITH
STRUCTURAL ENGINEER'S DRAWINGS, DETAILS
AND SPECIFICATIONS

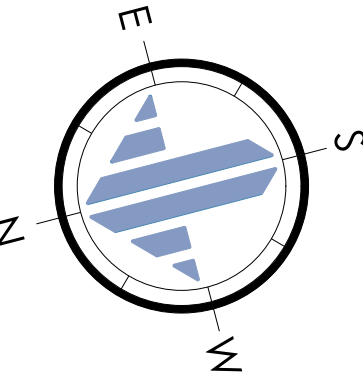

REV.	DATE.	BY.	AMENDMENT.	CHK.

PLANNING



2 Lucastes Mews, Paddockhall Road,
Haywards Heath,
West Sussex, RH16 1HE
(01444) 452604
hh@gouldbaxter.co.uk
www.gouldbaxter.co.uk

NOTES:
DO NOT SCALE OFF THIS DRAWING UNLESS FOR PLANNING PURPOSES.
CHECK ALL DIMENSIONS ON SITE BEFORE ANY WORK IS COMMENCED.
ALL GOODS MATERIALS AND WORKMANSHIP MUST CONFORM WITH
CURRENT BUILDING REGULATIONS, BRITISH STANDARDS AND CODES OF
PRACTICE.
COPYRIGHT OF THIS DRAWING IS RETAINED BY GOULD BAXTER AND IT MUST
NOT BE REPRODUCED WITHOUT WRITTEN CONSENT.


CLIENT:
Waafer Homes Limited

PROJECT:
Warninglid Primary school
Slaughtam Lane
Warninglid
RH17 5TJ

DRAWING:
Warninglid Primary School - Plot 04
Garage General Arrangement &
Elevations As Proposed

DATE: 19.05.26	SCALE AT A1: 1:100	DRAWN BY: MC
		CHECKED BY:

JOB NO. GH706	DRAWING NO. PL.010	REV.
------------------	-----------------------	------

 

SCALE 1:100 ON AN A1 SHEET