



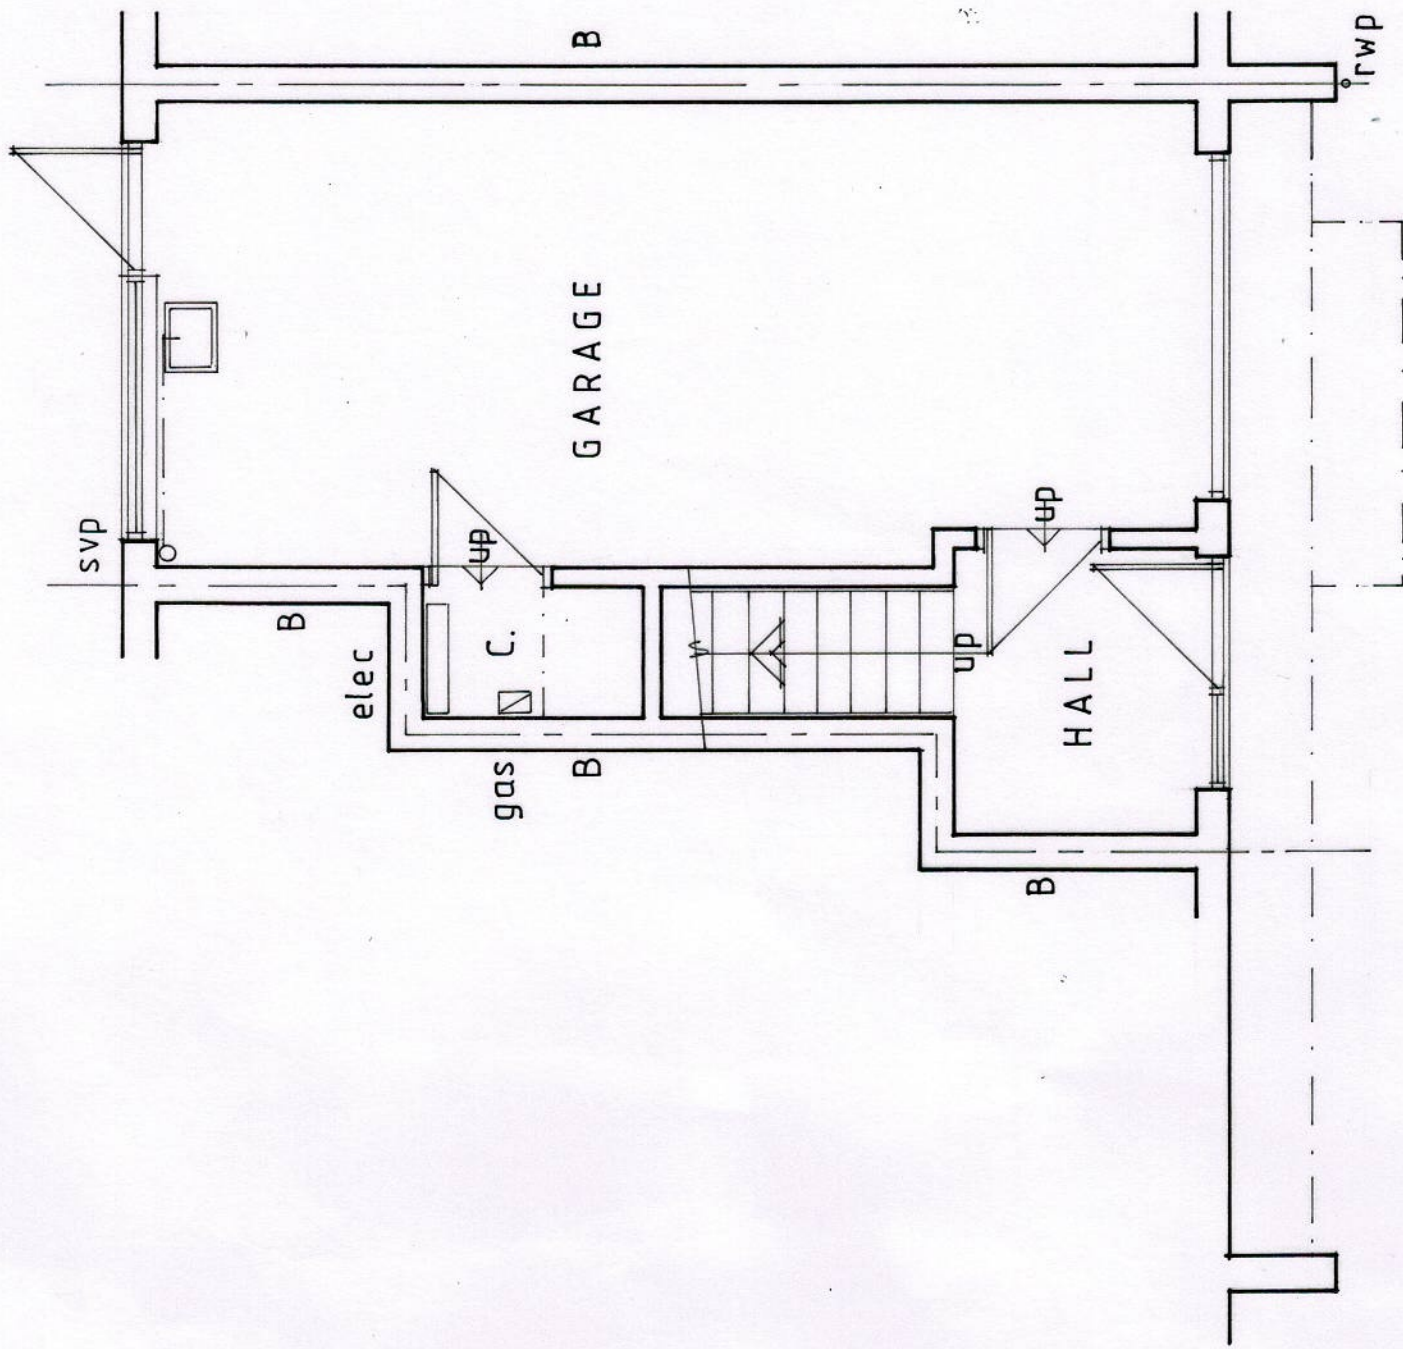

GROUND FLOOR PLAN

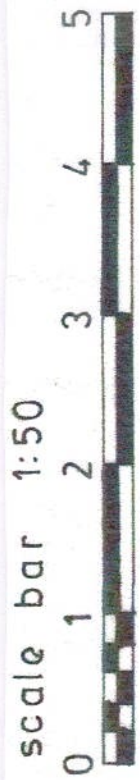

**Belmont Designs Practice
Limited**

37 Ashenground Road
Haywards Heath
West Sussex
RH16 4PS
email: james@belmont-designs.co.uk

Architectural Practice

Client
Ms O Benson-Green
Site
51 Brook Way
Lindfield
RH16 2BP
Project
Proposed conversion
of garage to kitchen
/living room

Date
May 2026
Scale
1:50
Drawn
JTM
Drawing No

B.030.26.02

copyright and all
dimensions to be
checked prior to
commencement

Existing Ground Floor Plan