


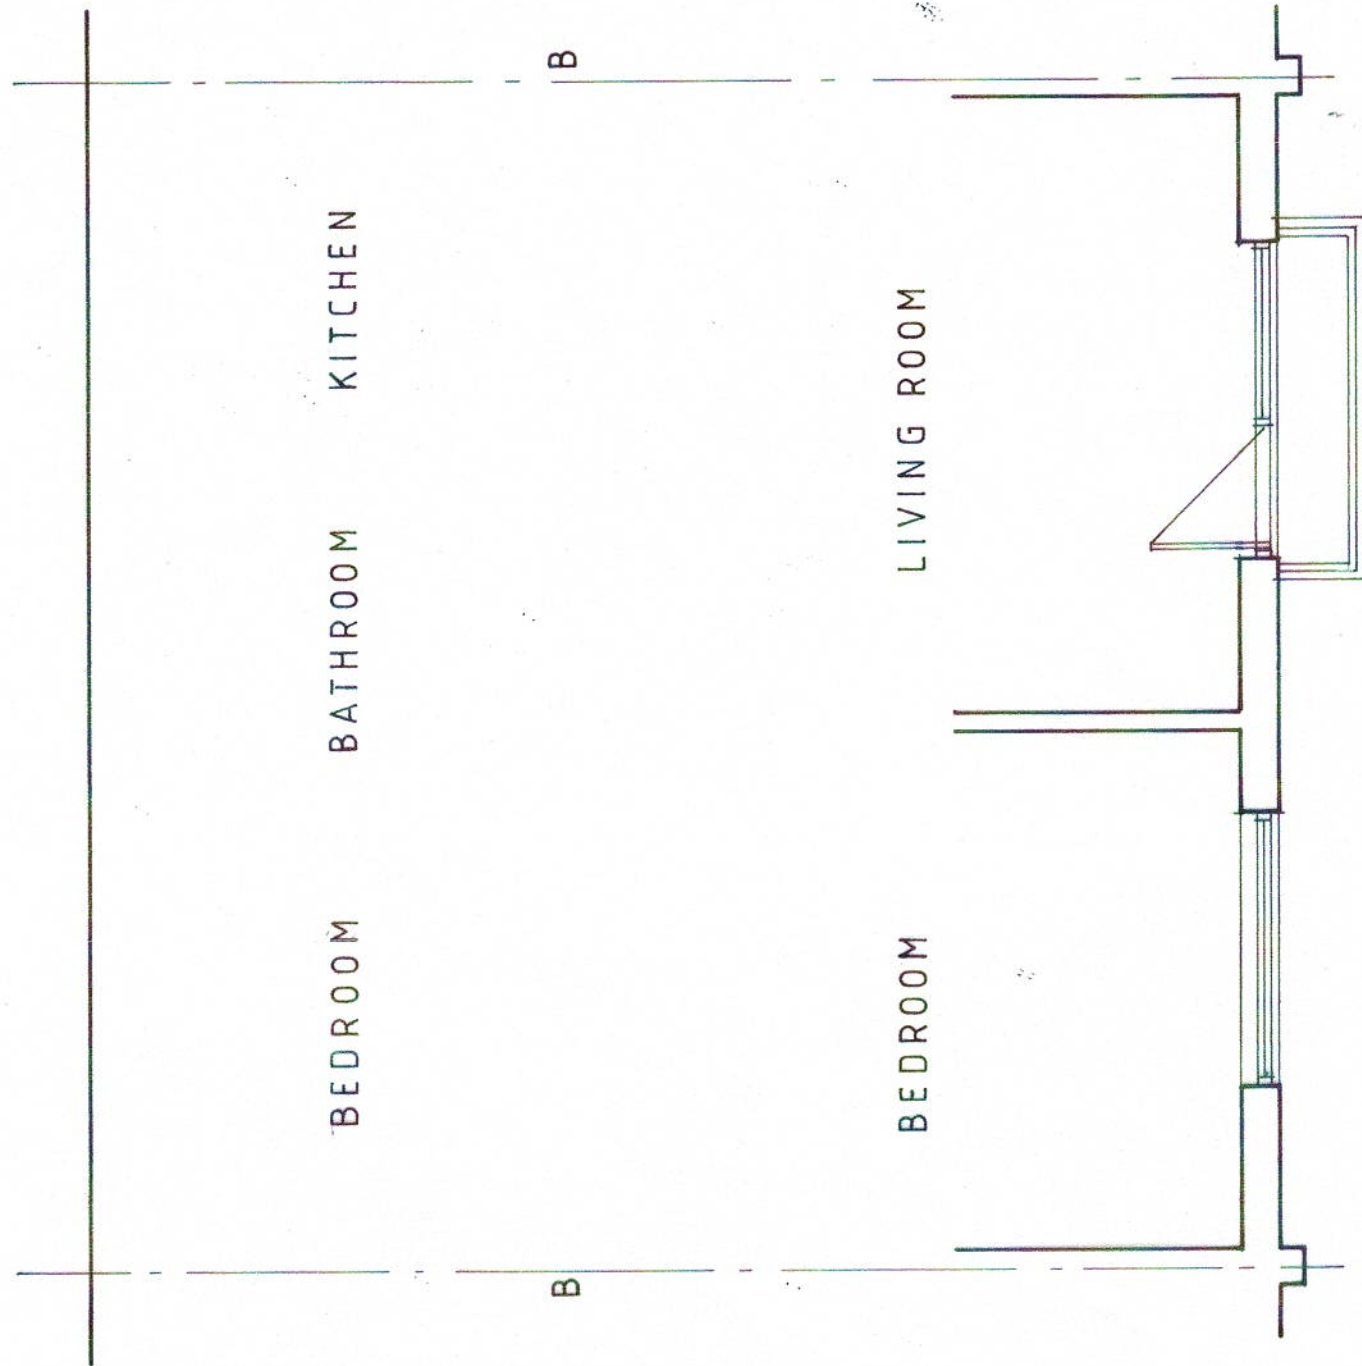


FIRST FLOOR PLAN

**Belmont Designs Practice
Limited**
37 Ashenground Road
Haywards Heath
West Sussex
RH16 4PS
email: james@belmont-designs.co.uk

Architectural Practice

Client: Ms O Benson-Green
Site: 51 Brook Way
Lindfield
RH16 2BP
Project: Proposed conversion
of garage to kitchen
/living room
Date: May 2026
Scale: 1:50
Drawn: JTM
Drawing No: B.030.26.03
copyright and all
dimensions to be
checked prior to
commencement

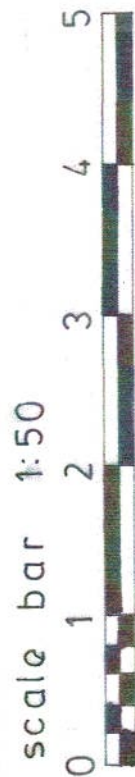

Existing First Floor Plan