



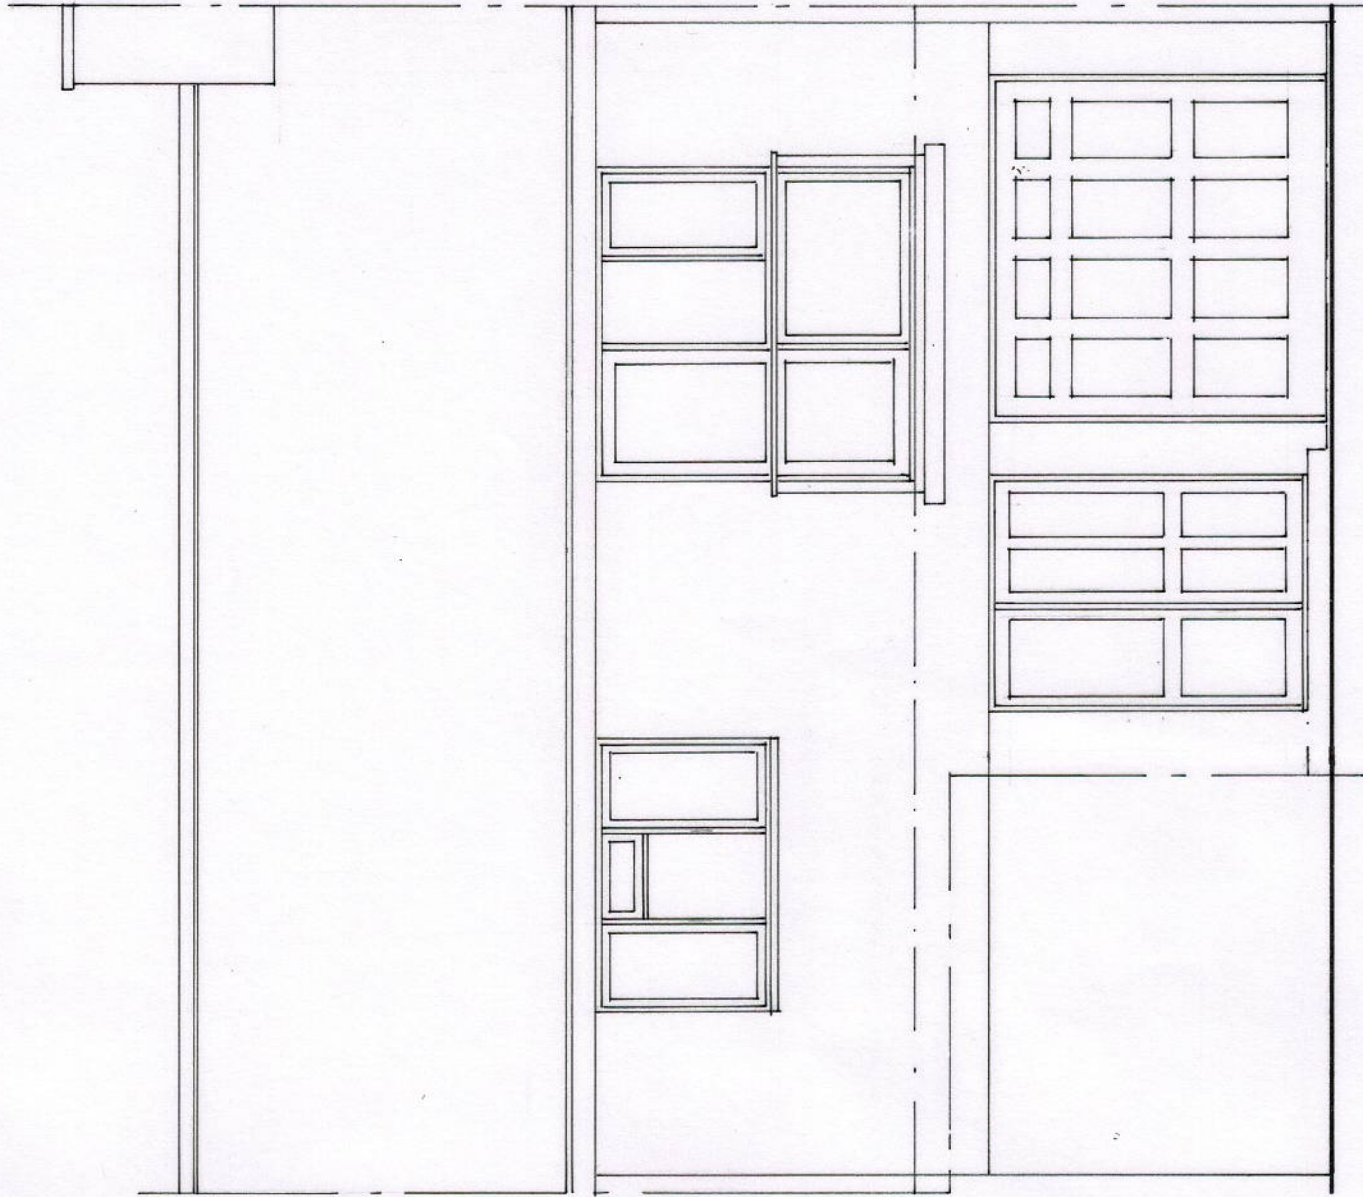

FRONT ELEVATION

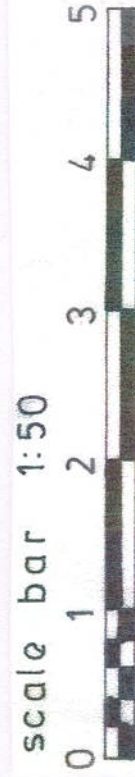

**Belmont Designs Practice
Limited**

37 Ashenground Road
Haywards Heath
West Sussex
RH16 4PS
email:james@belmont-designs.co.uk

Architectural Practice

Client
Ms O Benson-Green
Site
51 Brook Way
Lindfield
RH16 2BP
Project

Proposed conversion
of garage to kitchen
/living room

Date May 2026
Scale 1:50
Drawn JTM
Drawing No

B.030.26.04

copyright and all
dimensions to be
checked prior to
commencement

Existing Front Elevation