



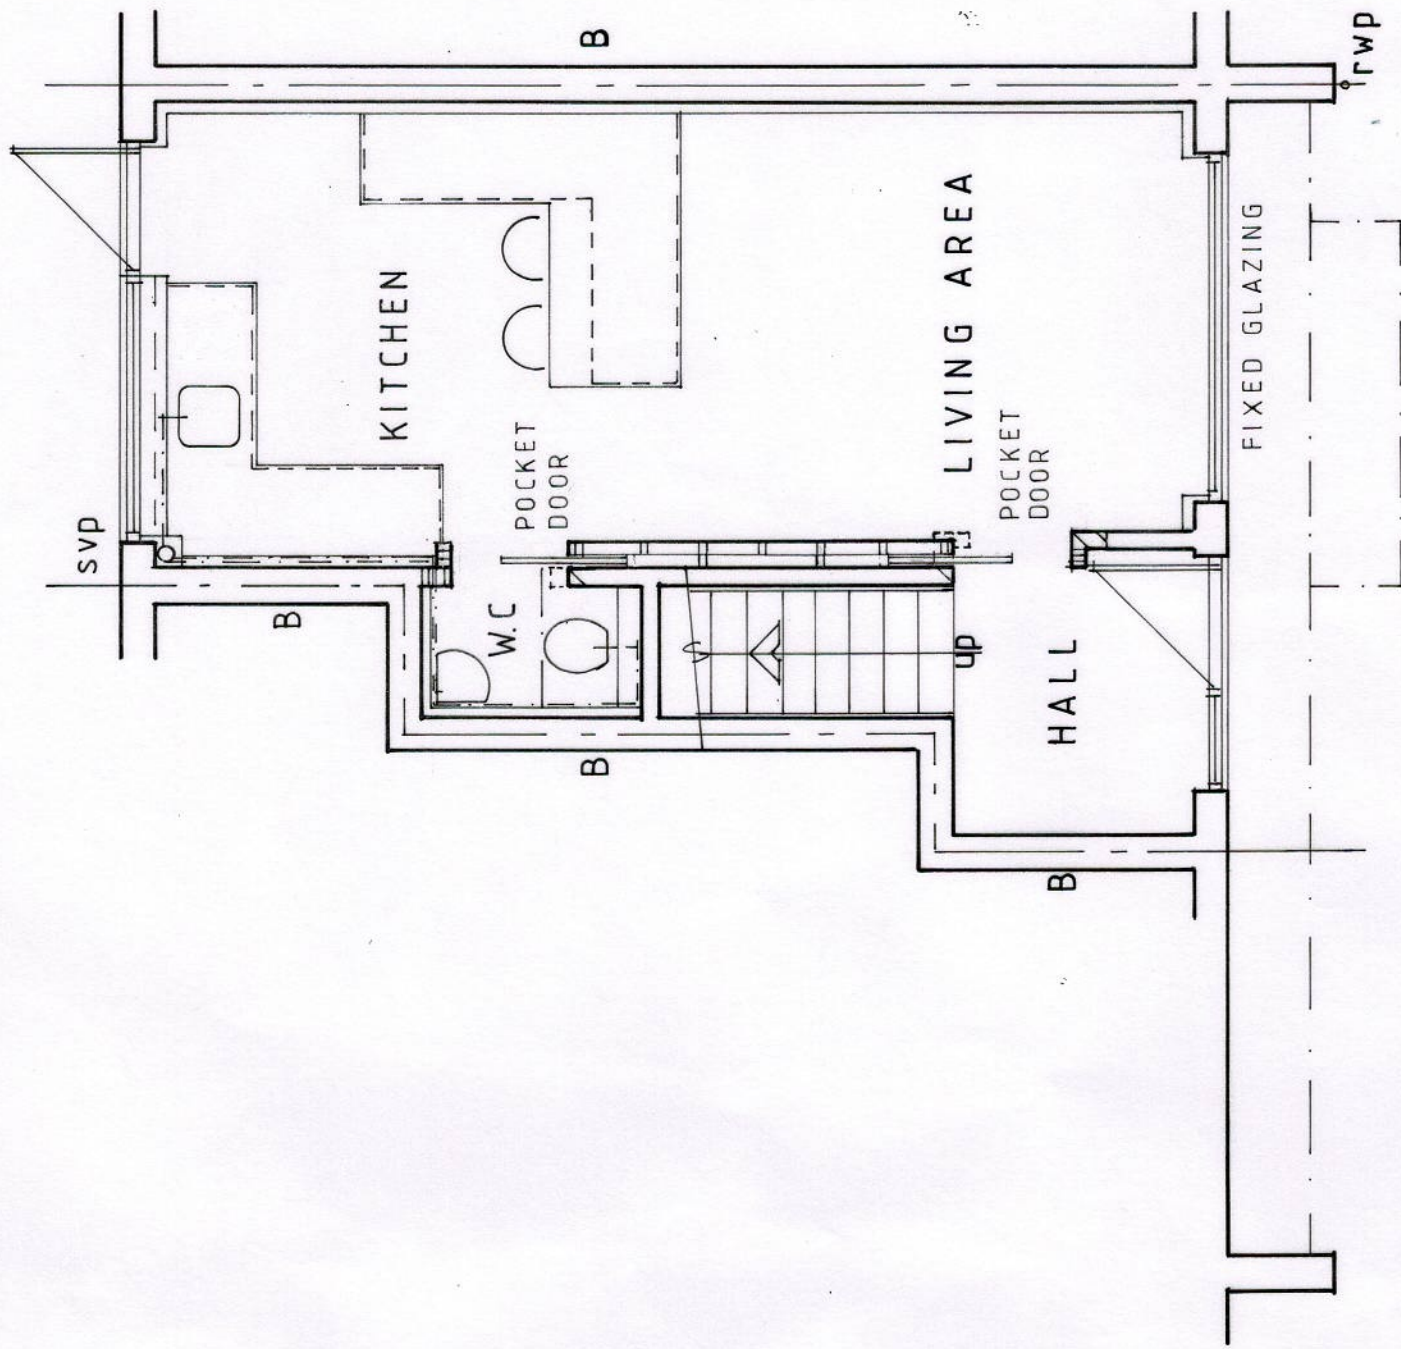

GROUND FLOOR PLAN

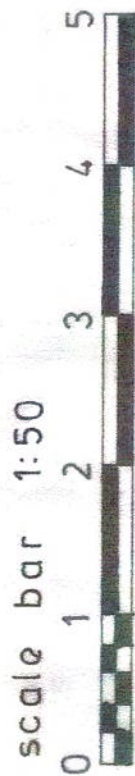

**Belmont Designs Practice  
Limited**

37 Ashenground Road  
Haywards Heath  
West Sussex  
RH16 4PS  
email:james@belmont-designs.co.uk

**Architectural Practice**

Client  
Ms O Benson-Green  
Site  
51 Brook Way  
Lindfield  
RH16 2BP  
Project

Date  
May 2026  
Scale  
1:50  
Drawn  
JTM  
Drawing No

**B.030.26.05**

copyright and all  
dimensions to be  
checked prior to  
commencement

Proposed conversion  
of garage to kitchen  
/living room

**Proposed Ground Floor Plan**