



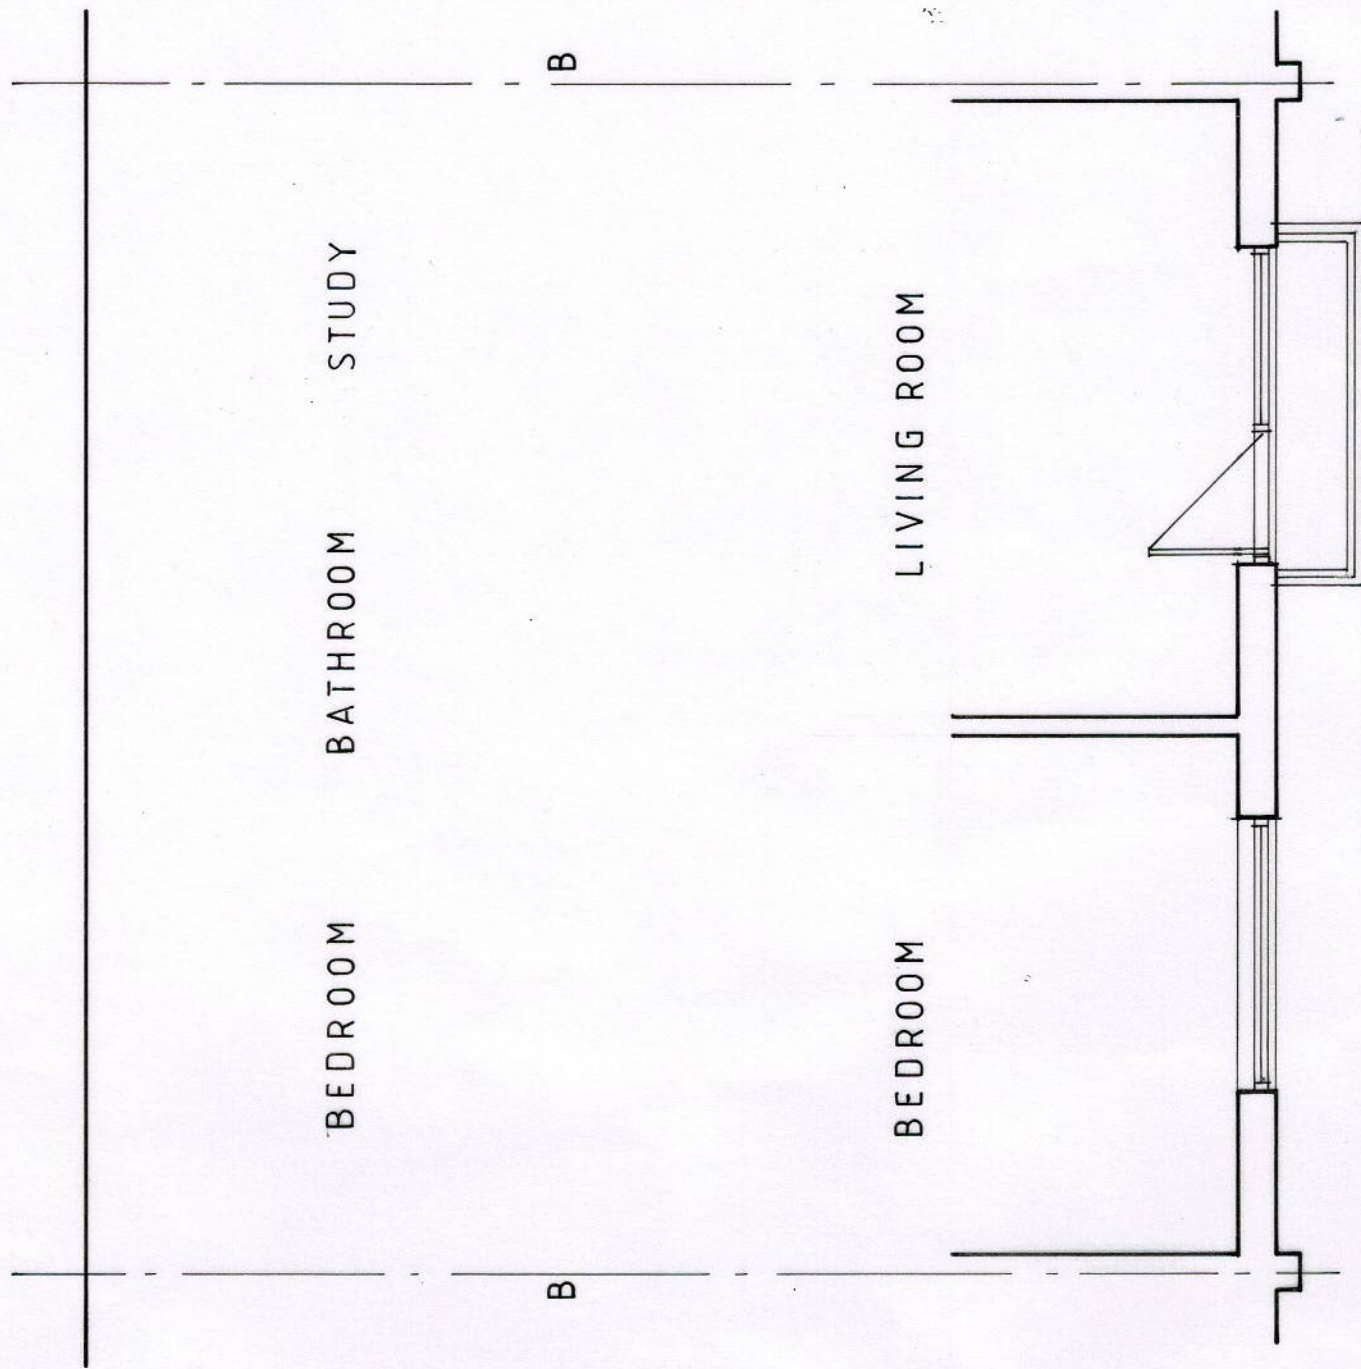

FIRST FLOOR PLAN

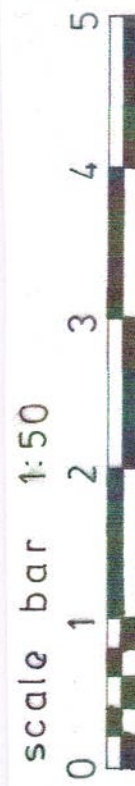

Belmont Designs Practice Limited
 37 Ashenground Road
 Haywards Heath
 West Sussex
 RH16 4PS
 email: james@belmont-designs.co.uk

Architectural Practice

Client: Ms O Benson-Green
 Site: 51 Brook Way
 Landfield
 RH16 2BP
 Project: Proposed conversion of garage to kitchen / living room

Date: May 2026
 Scale: 1:50
 Drawn: JTM
 Drawing No: B.030.26.06

copyright and all dimensions to be checked prior to commencement

Proposed First Floor Plan