



VISUAL SCALE 1:100 @ A2

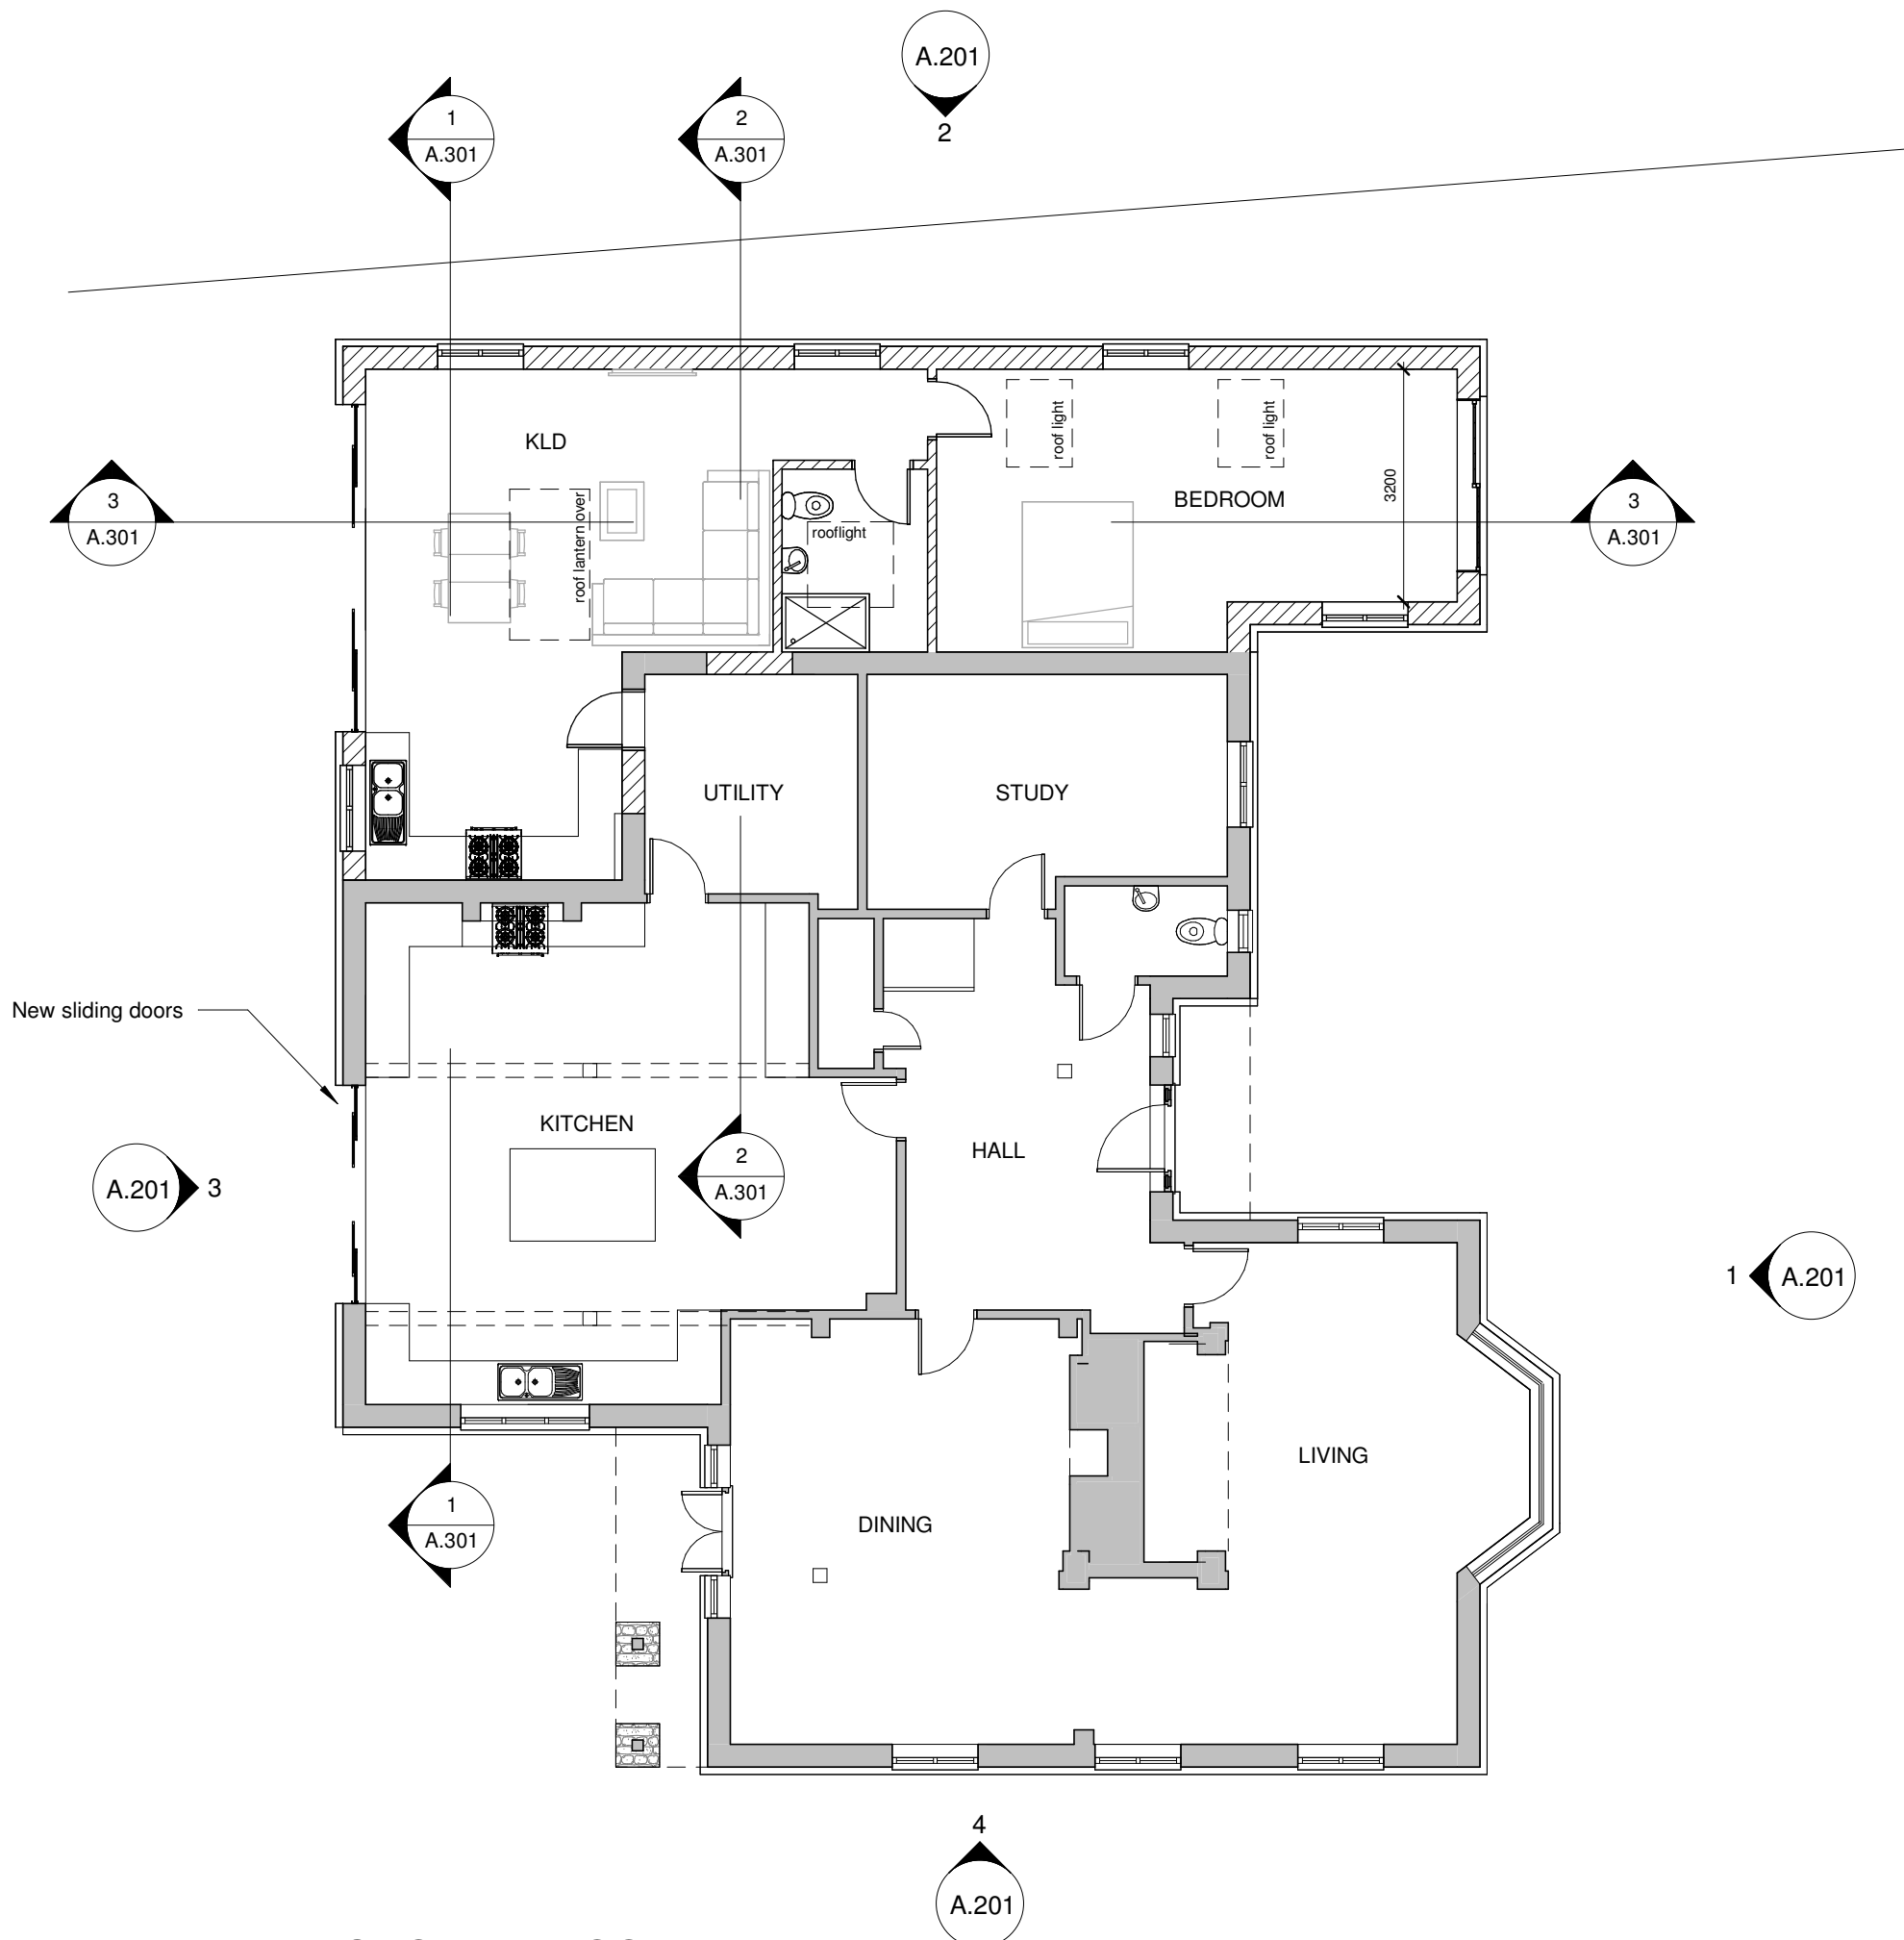

1 GROUND FLOOR
1 : 100

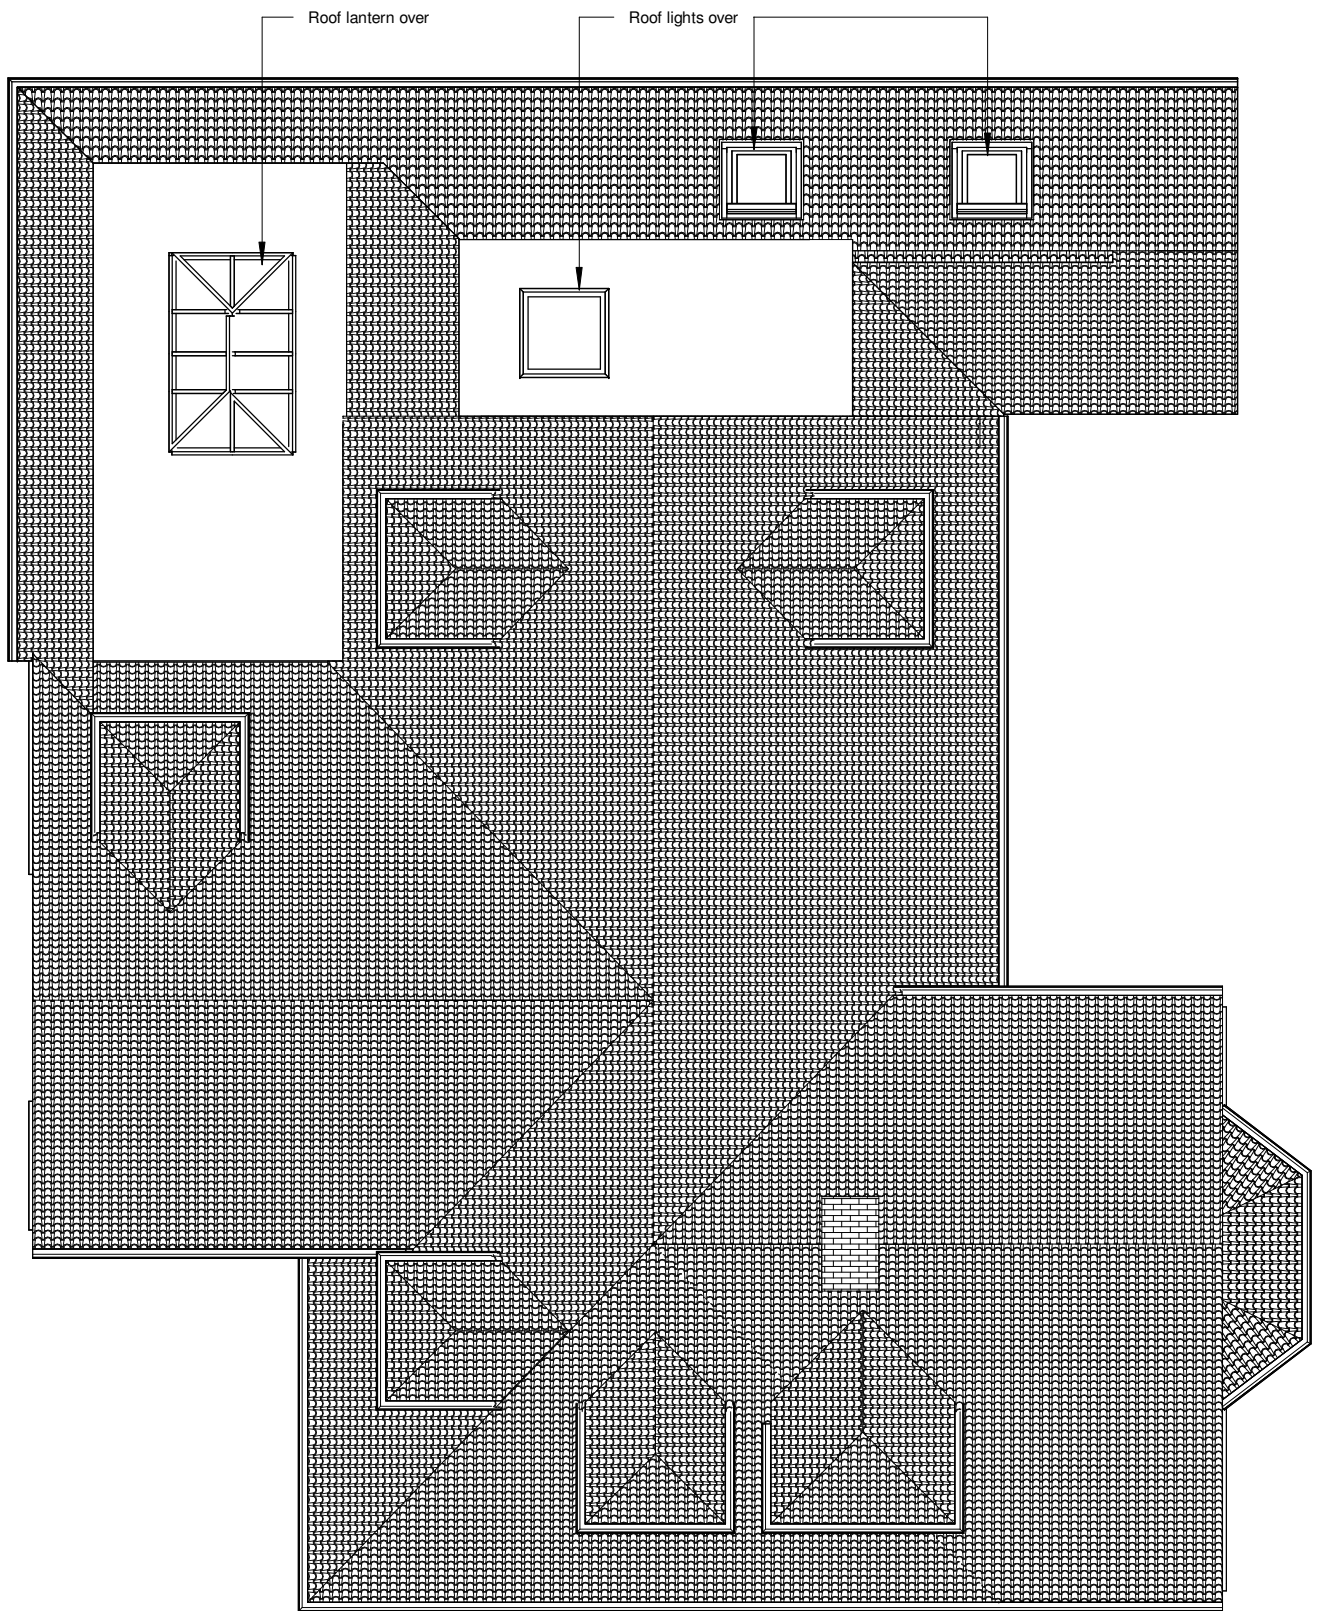

2 ROOF PLAN
1 : 100

Rev	Description	Date
A	Amendments as requested	12/05/26
B	Fenestration added	14/05/26



info@kronadesign.co.uk
kronadesign.co.uk
01903 256150

PROJECT

Side Extension to
Form Family Annex

ADDRESS

The Pump House
Wykehurst Park
Colwood Lane
Bolney
RH17 5QQ

TITLE

Proposed Plans

CLIENT

Mr & Mrs Potter

DRAWN JLB	STATUS Design	DATE 20/10/25
SCALE (@ A2) 1 : 100	PROJECT NUMBER KD.1762	
DRAWING NUMBER A.101		REV B