


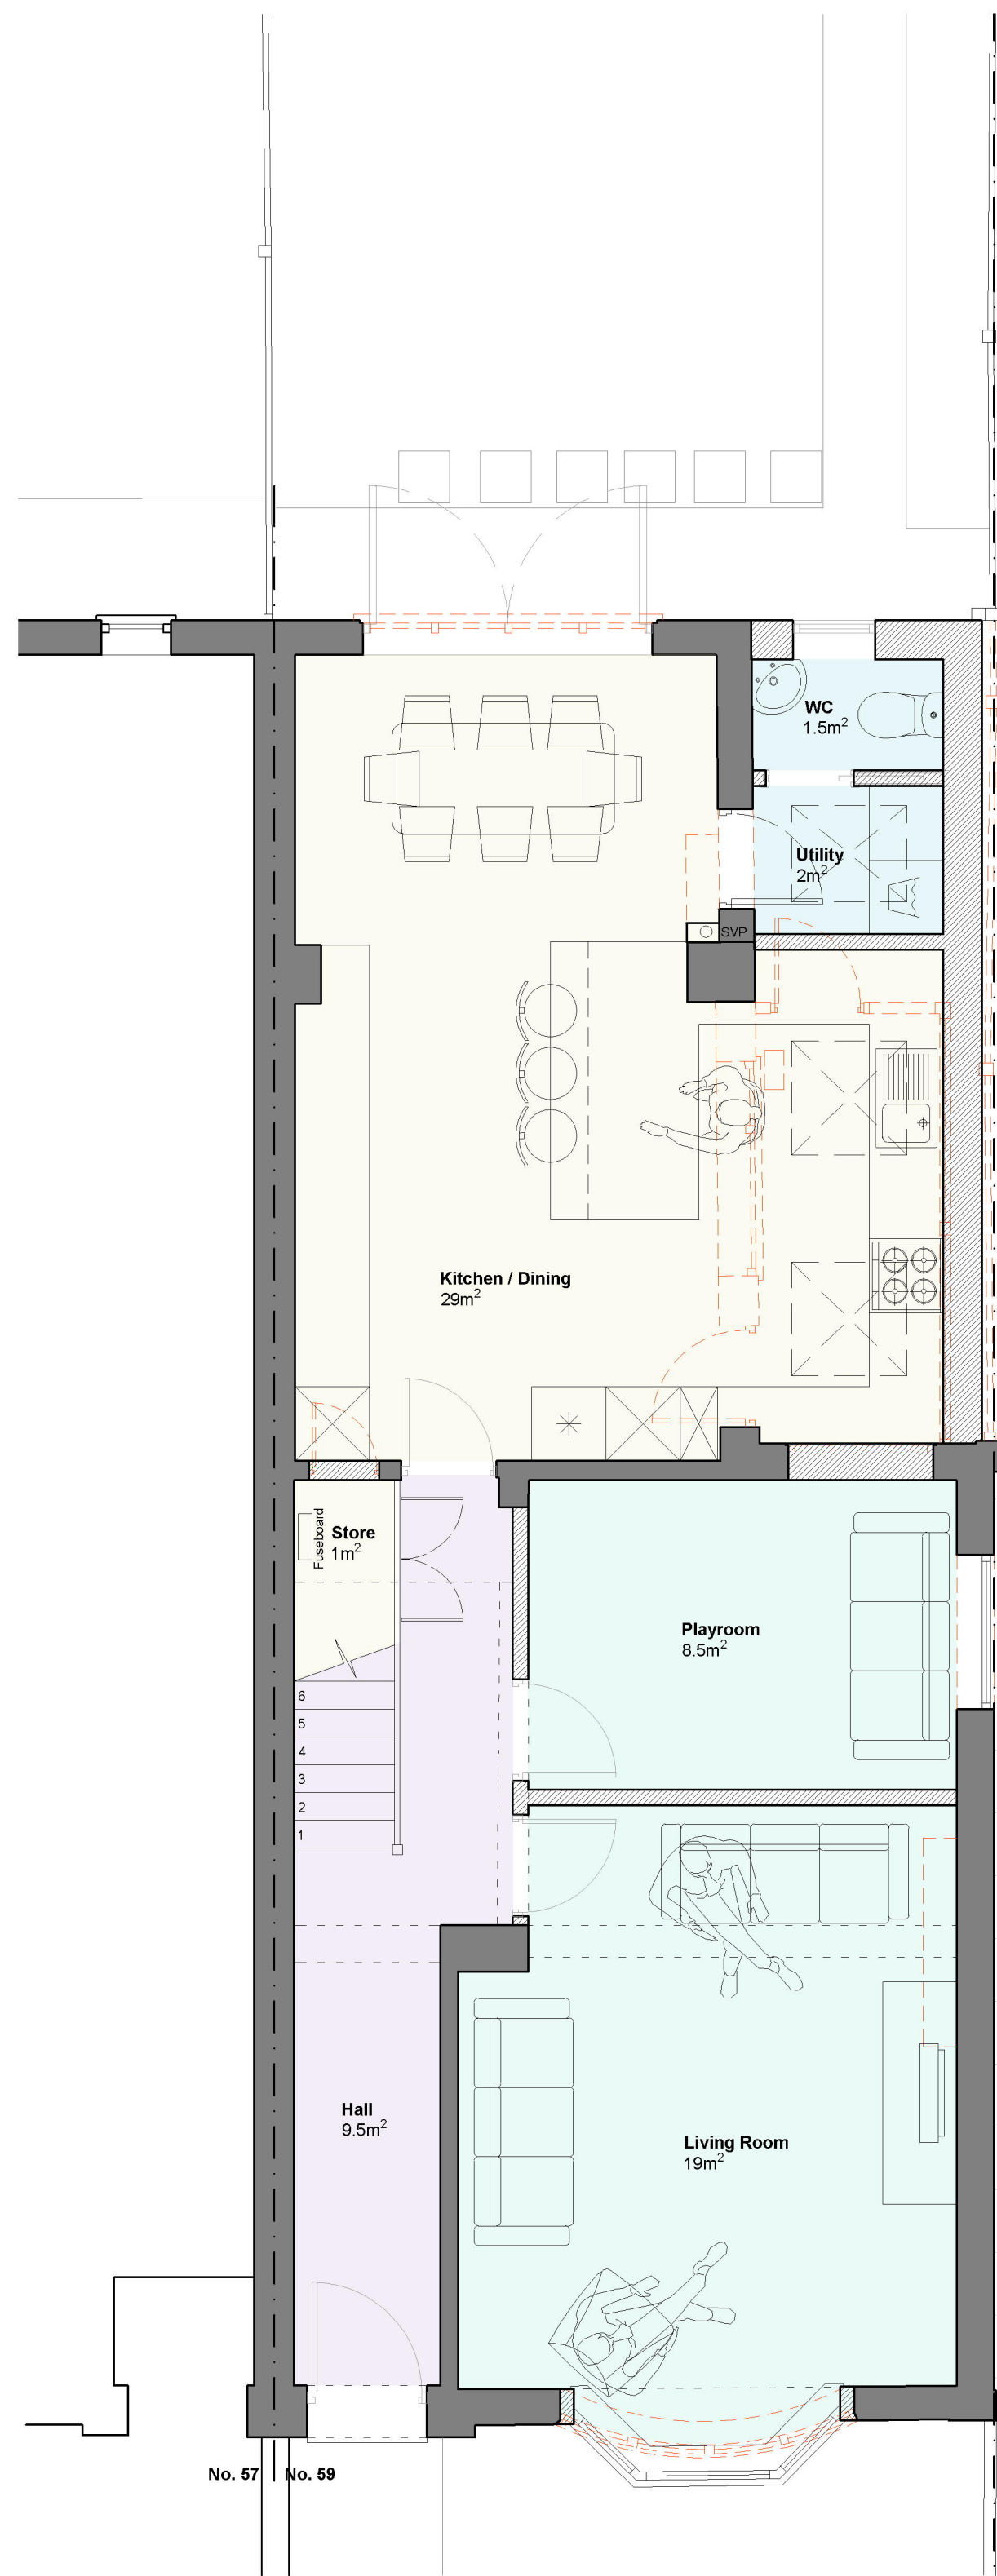


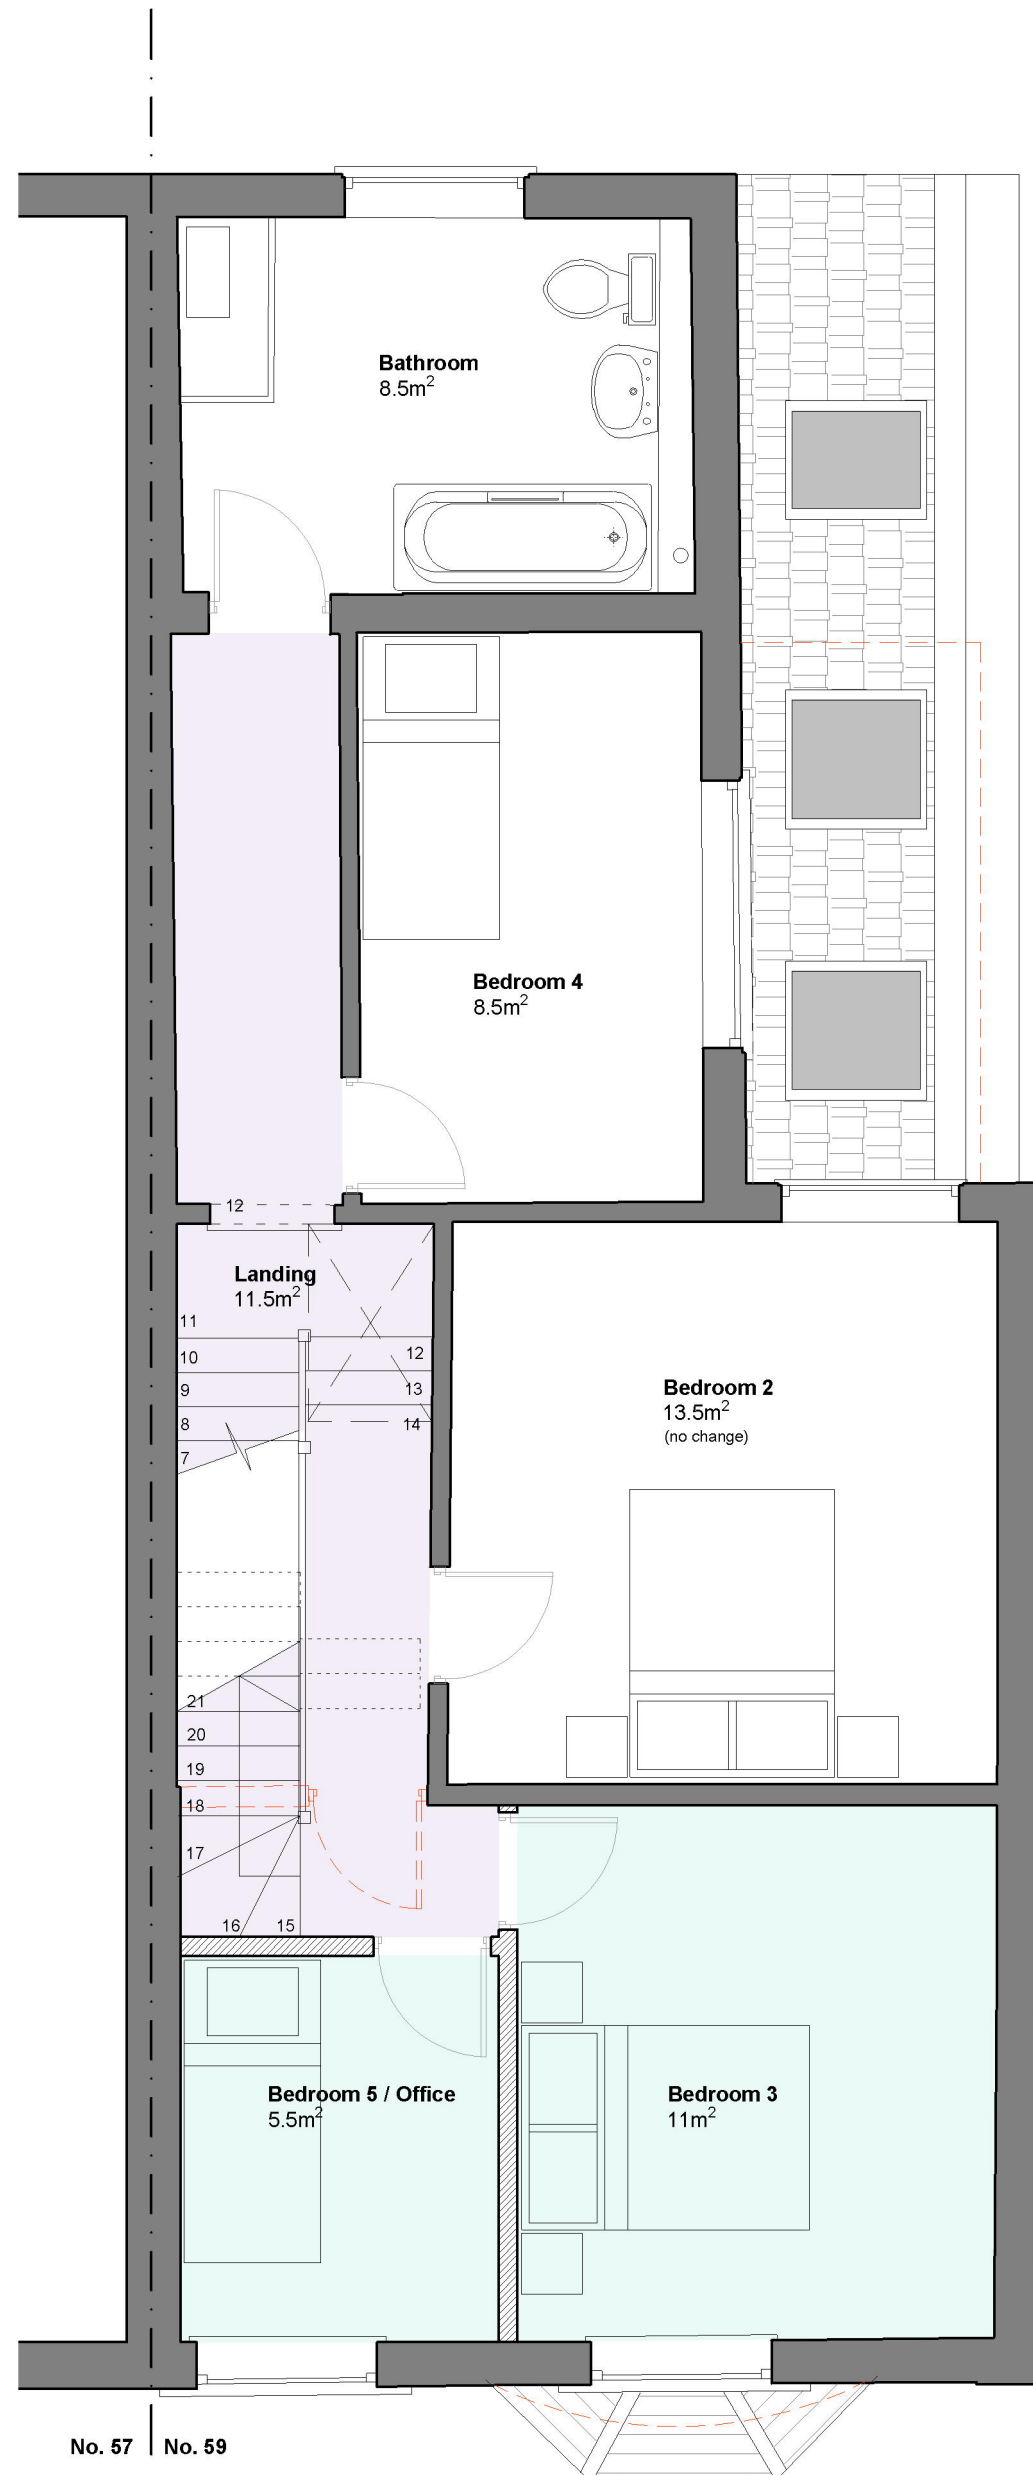


Ground Floor Plan as Proposed
1:50 @ A1

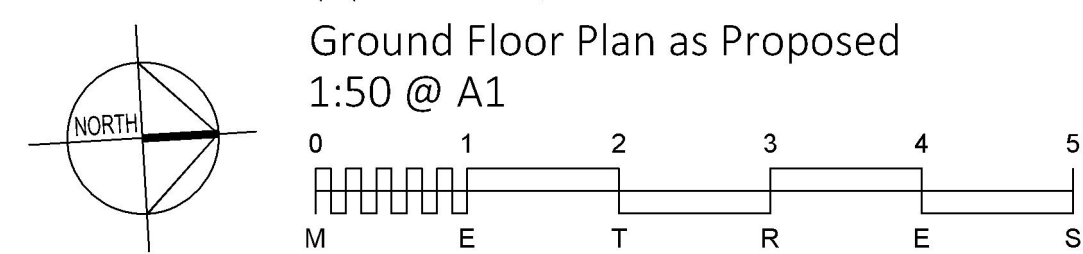

First Floor Plan as Proposed
1:50 @ A1

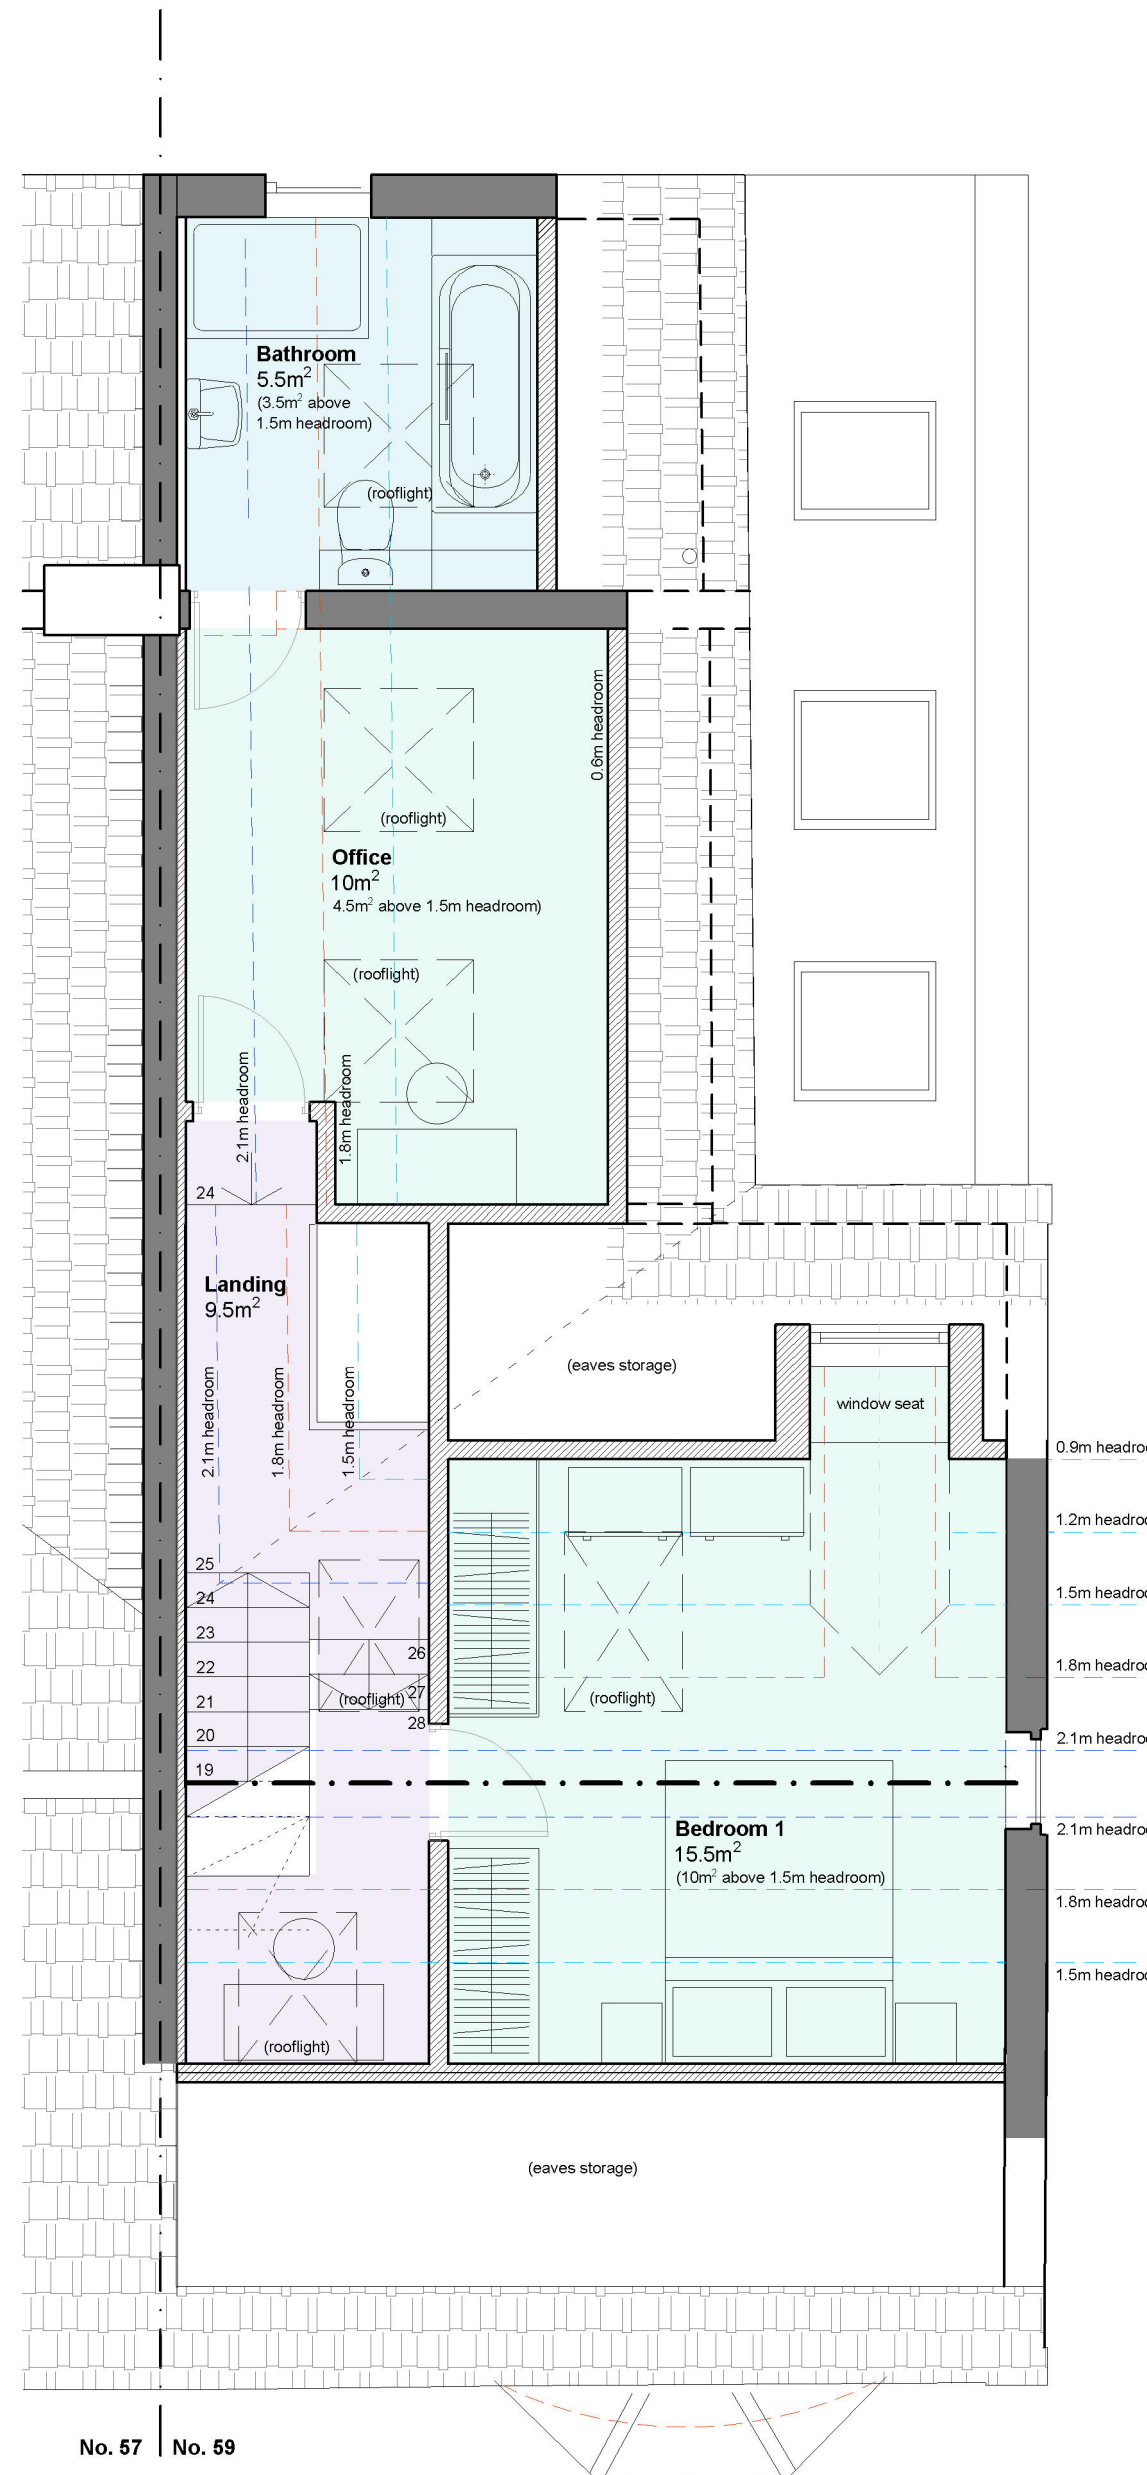

Second Floor Plan as Proposed
1:50 @ A1

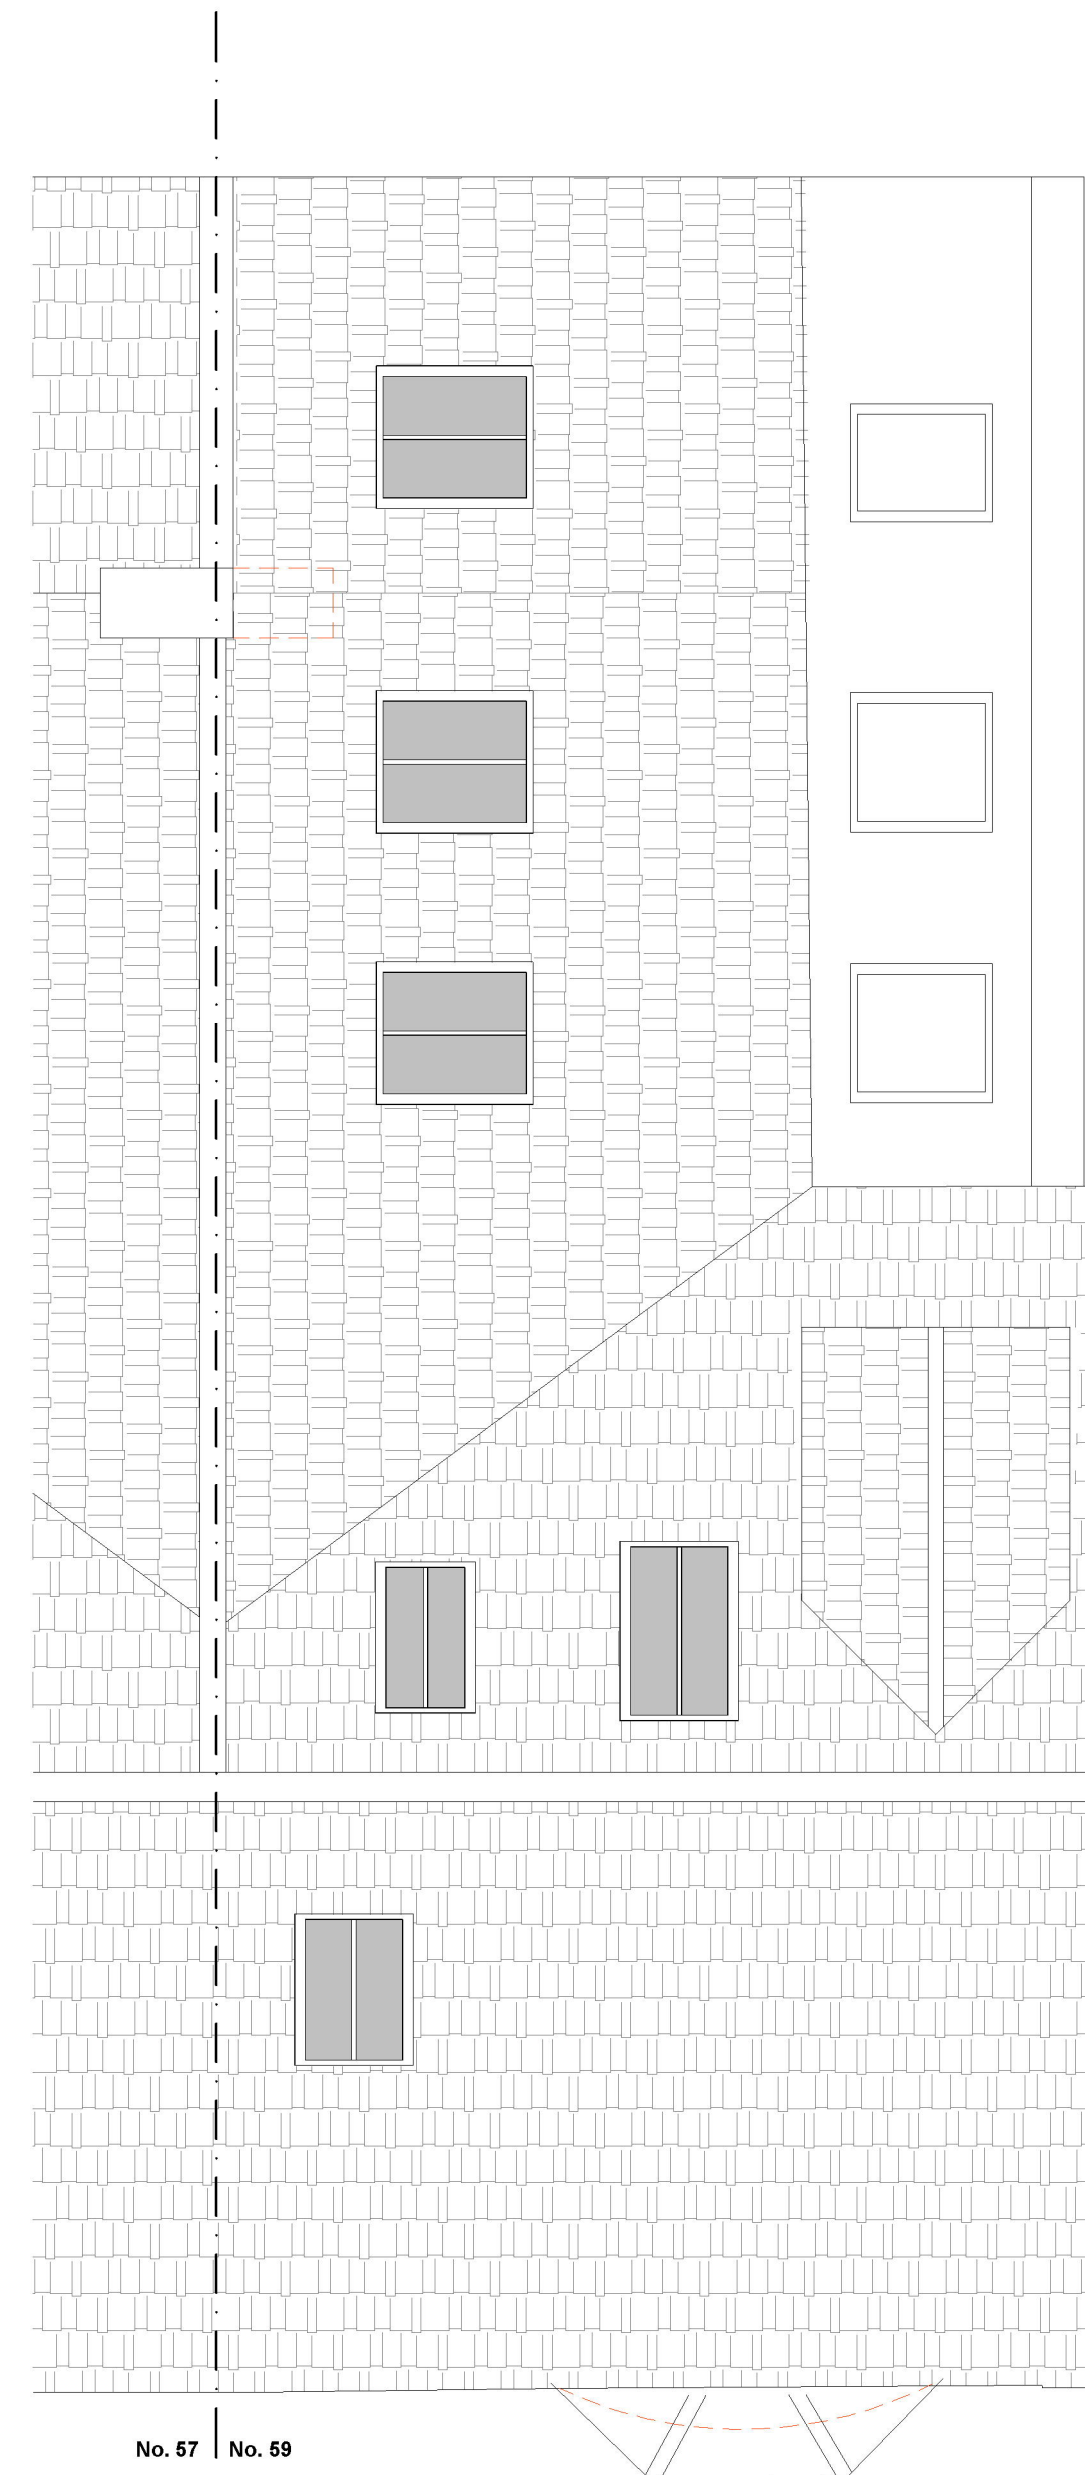

Roof Plan as Proposed
1:50 @ A1

REV	DATE	DESCRIPTION
B	20.01.26	Dormer reduced, rooflights revised
A	05.01.26	Re-print (scale)

This drawing should be read in conjunction with all other drawings. Do not scale.
All Dimensions must be size checked.
Copyright © Catherine Whitby Architects

catherine whitby
ARCHITECTS

arb Architects
Registration
Board
REG NO: 0696188

Drawing Status

PLANNING

Project

Mr & Mrs Barrow,
59 Fairfield Road,
Burgess Hill

Title

Proposed Ground, First,
Second Floor
and Roof Plans,

Project No.
02520

Drawn By
cw

Checked By
cw

Drawing No.
003

Scale
1:50 @ A1

Date
Dec 25

Revision
A